
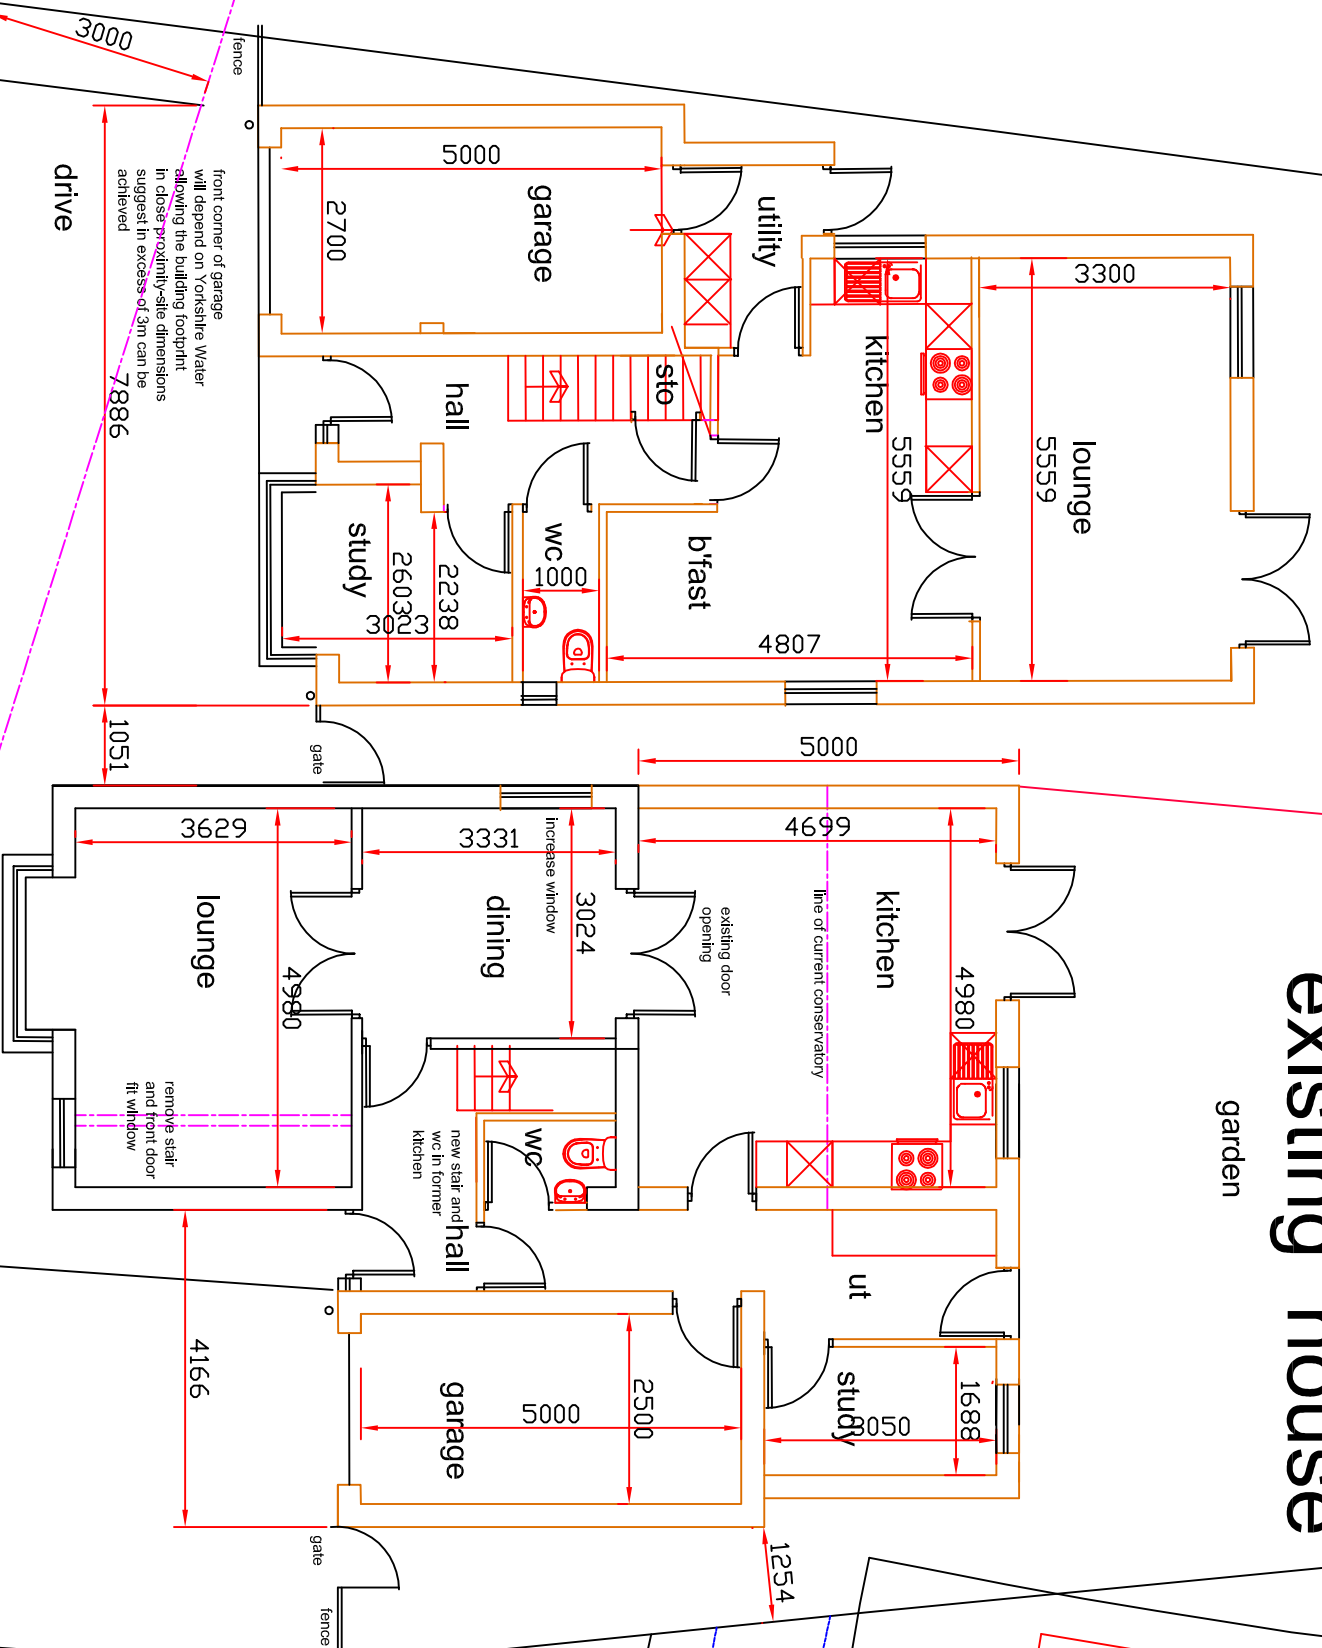


new house

garden

existing house

garden

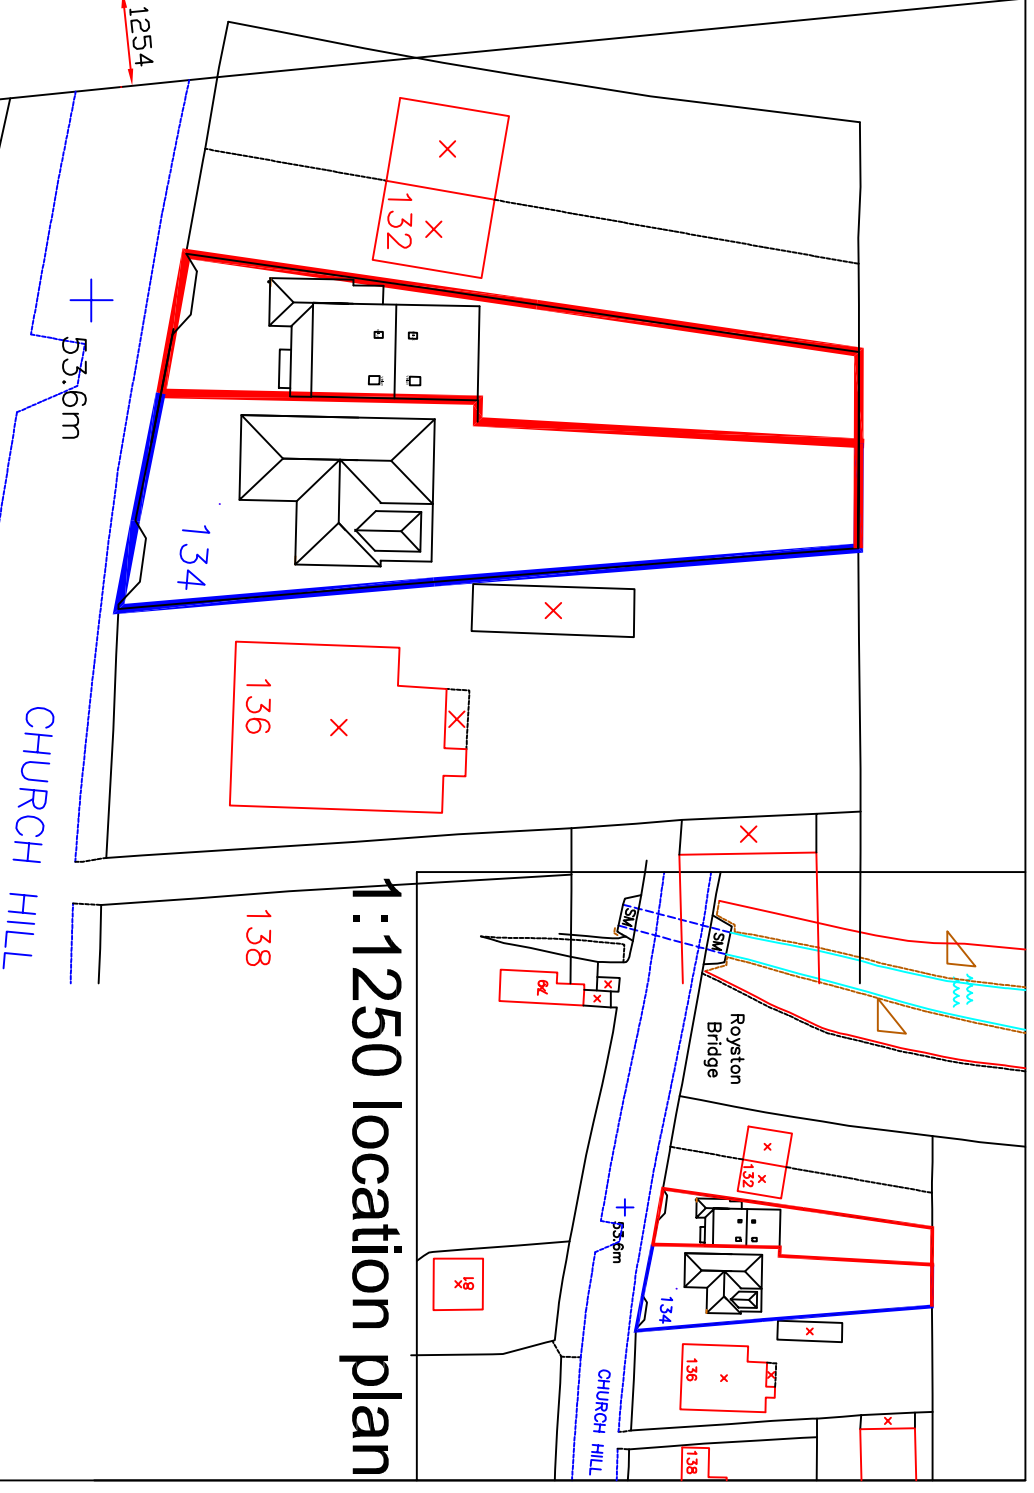

1:1250 location plan


maintain 1250 wide footpath

1:500 block plan

maintain 1250 wide footpath

new house in curtilage
of 134 church hill
1:100 ground floor
plans as proposed

Scale 1 to 100 @A3

 

J. Murray

Architectural Services

4 BROOKSIDE CLOSE, HAZLETONHOPPE
SHEPHERD ST 2 ALE 0114 247 0002

TITLE

new house at church hill

shaw

CLIENT

plans as proposed

DATE 9 3 09

SCALE 1:100

DRAWING NO.
s/09/01

REVISION

