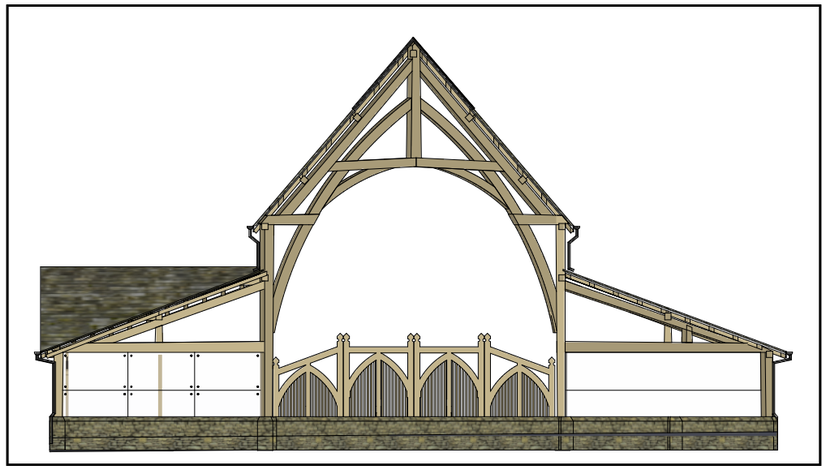

SOUTH ELEVATION - 1:200

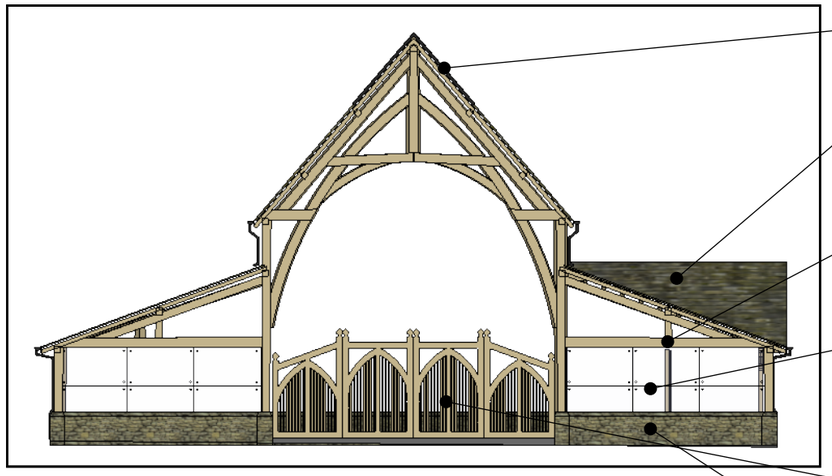

NORTH ELEVATION - 1:200

RIDGE TO COMPRISE OF KALWALL TRANSLUCENT PANELS OR SIMILAR APPROVED.

PROPOSED ROOF COVERING TO BE ARTIFICIAL STONE SLATES, TO MATCH LOCAL VERNACULAR, OR SIMILAR APPROVED.

OAK TIMBER CRUCK FRAME. (TO SPECIALISTS DESIGN)

WEATHER SCREENING TO COMPRISE OF CLEAR GLAZING. TO BE LIGHTWEIGHT SINGLE GLAZED HIDDEN / FRAMELESS SYSTEM OR SIMILAR APPROVED.

PROPOSED GATES TO COMPRISE OF OAK FRAMES WITH STEEL / IRON VERTICAL BARS. DESIGNED TO MAKE CLIMBING DIFFICULT.

LOW LEVEL PLINTH WALL TO BE STONE, WITH DRY STONE WALL APPEARANCE, OR SIMILAR APPROVED.

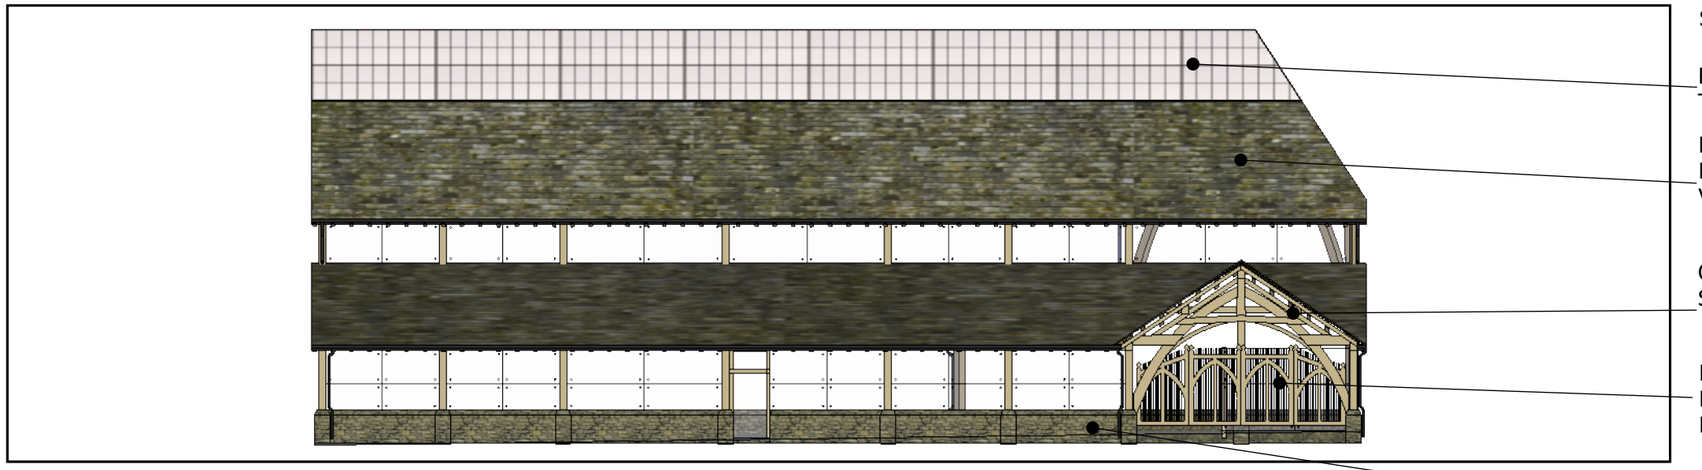

WEST ELEVATION - 1:200

RIDGE TO COMPRISE OF KALWALL TRANSLUCENT PANELS OR SIMILAR APPROVED.

PROPOSED ROOF COVERING TO BE ARTIFICIAL STONE SLATES, TO MATCH LOCAL VERNACULAR, OR SIMILAR APPROVED.

OAK TIMBER CRUCK FRAME. (TO SPECIALISTS DESIGN)

PROPOSED GATES TO COMPRISE OF OAK FRAMES WITH STEEL / IRON VERTICAL BARS. DESIGNED TO MAKE CLIMBING DIFFICULT.

LOW LEVEL PLINTH WALL TO BE STONE, WITH DRY STONE WALL APPEARANCE, OR SIMILAR APPROVED.

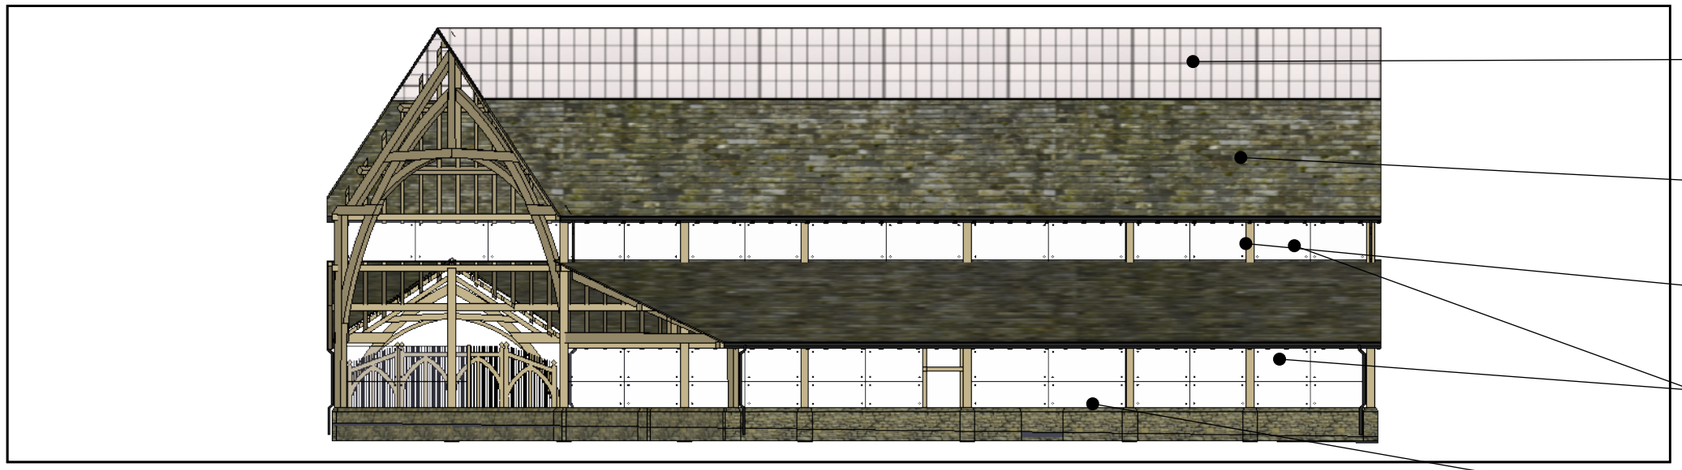

EAST ELEVATION - 1:200

RIDGE TO COMPRISE OF KALWALL TRANSLUCENT PANELS OR SIMILAR APPROVED.

PROPOSED ROOF COVERING TO BE ARTIFICIAL STONE SLATES, TO MATCH LOCAL VERNACULAR, OR SIMILAR APPROVED.

OAK TIMBER CRUCK FRAME. (TO SPECIALISTS DESIGN)

WEATHER SCREENING TO COMPRISE OF CLEAR GLAZING. TO BE LIGHTWEIGHT SINGLE GLAZED HIDDEN / FRAMELESS SYSTEM OR SIMILAR APPROVED.

LOW LEVEL PLINTH WALL TO BE STONE, WITH DRY STONE WALL APPEARANCE, OR SIMILAR APPROVED.

WCEC
ARCHITECTS
CARRWOOD COURT
CARRWOOD ROAD
SHEEPBRIDGE
CHESTERFIELD
S41 9QB
T: 01246 260261
F: 01246 260736
E: email@wcec.co.uk
www.wcec.co.uk

CLIENT: DRANSFIELD PROPERTIES LIMITED.
PROJECT: PENSITONE - COVERED PUBLIC SPACE (inc. occasional market)
TITLE: PROPOSED PLANNING ELEVATIONS
DRAWING No.: 09-128-PL-06 RevB
SCALE.: 1:200 @ A3
DATE.: DECEMBER 2009