
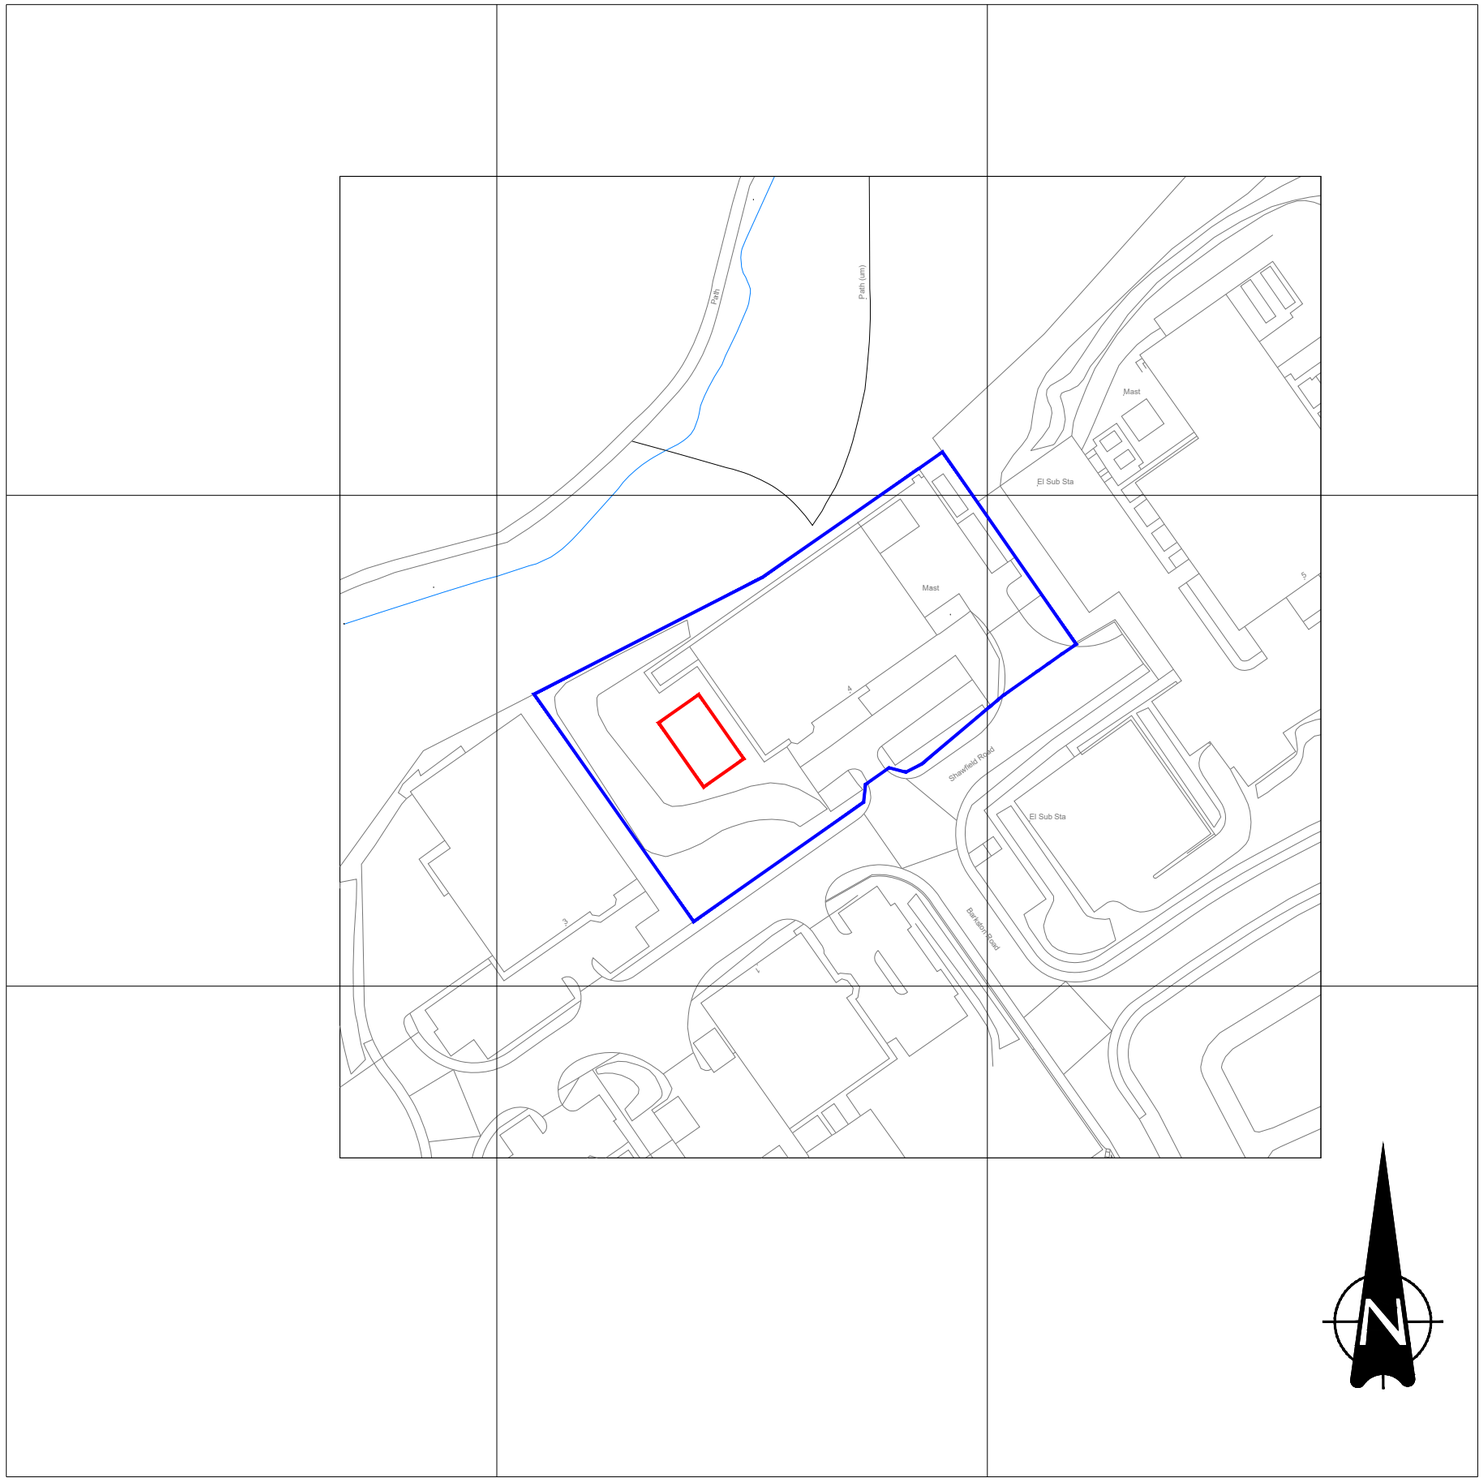


408800m
408700m
408600m
408500m
435900m
436000m
436100m
436200m

©Crown Copyright and database rights 2021 OS Licence no. 100041041

DO NOT SCALE
Use only written dimension. All dimension must be verified prior to works being put into hand and any discrepancies reported to the originator.

General Notes

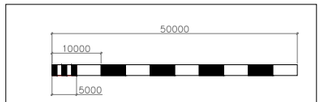

Scale bar.

Application Boundary.

Land Ownership.

A	• Red line covering the area of hardstanding. • Previous red lines removed. All other building structures shown in black. • Land ownership shown on the plan as a blue line. • 'Shawfield Road' shown on plan. • Included a drawing key detailing: • Application boundary (the red line) • Land ownership (the blue line) • Scale bar added.	22/09/2021	RNC

Address: 161 Hammersmith Road, London W6 8BS
Tel: +44(0)208 483 6300

Location:
T7990 Barnsley,
Unit 4, Carlton Industrial Estate,
Shawfield Road,

Barnsley - S71 3HS

Title- DWG No 000
Location Plan. Rev A.

Drawing No
T7990 Barnsley(Shawfield Rd) Training Mast Location Plan.

Scale	Drawn	Checked	Co-ord chk
1:1250	RNC	n/a	n/a
Drawing size	**Date**	**Date**	**Date**
A3	09/09/2021	n/a	n/a

Status
PLANNING APPLICATION

©VIRGIN MEDIA : REPRODUCTION IN WHOLE OR PART BY ANY MEANS IS PROHIBITED WITHOUT THE PRIOR WRITTEN PERMISSION OF VIRGIN MEDIA