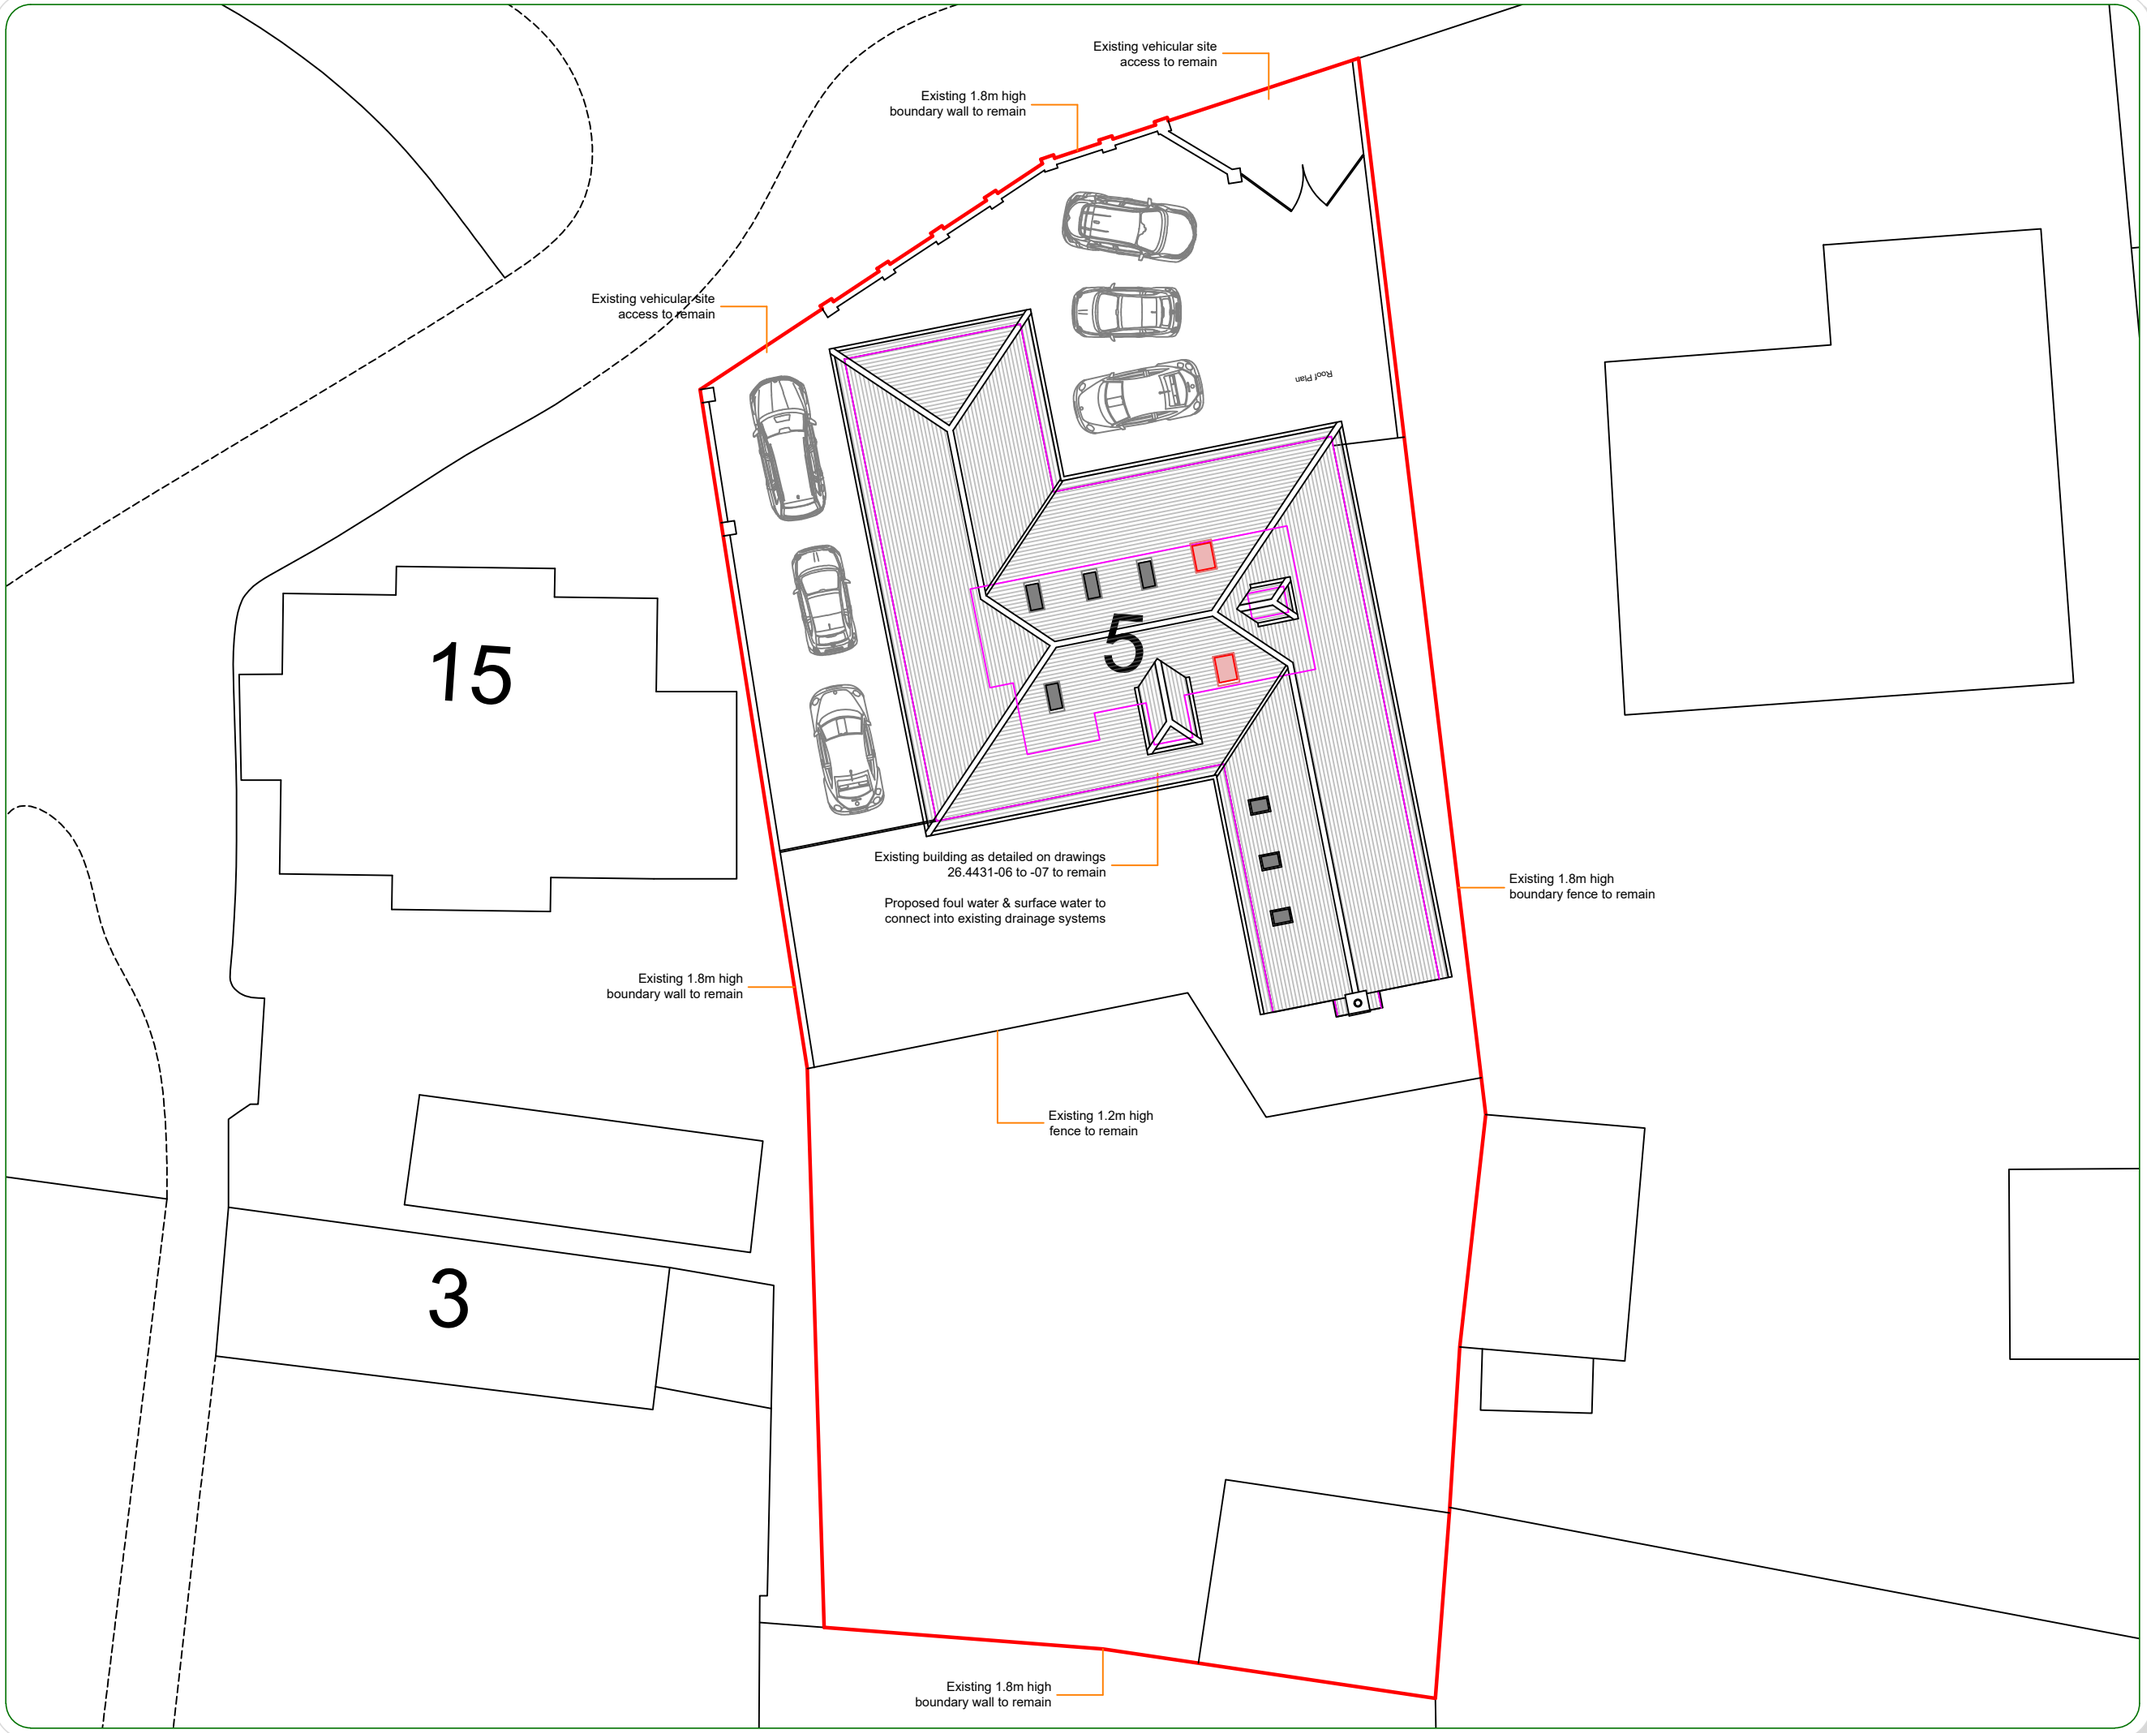

TURTON
ARCHITECTURAL

The Mount, High Street
Sancton, YO43 4QT

T / +44 (0) 1430 828815
M / +44 (0) 7714 461960
E/ info@turton.uk
www.turton.uk

N

Produced from the Ordnance Survey with the permission of the Controller of His Majesty's Stationery Office © Crown Copyright Unauthorised reproduction infringes Crown Copyright and may lead to prosecution or civil proceedings. AR100037476

rev	date	description

client

NL Group

project

5 High Street
Thurnscoe
Rotherham
S63 0ST

drawing title

Block Plan
-as proposed-

scale

1:100 @ A3

date

July 2026

drawing No.	rev.
26.4431-03	-

© All drawings are the sole property of Turton Architectural and must not be copied, reproduced or distributed in any way without the prior written permission of Turton Architectural

0 1 2 3 4m
1:100
Do not scale off this drawing

CIAT
REGISTERED PRACTICE