



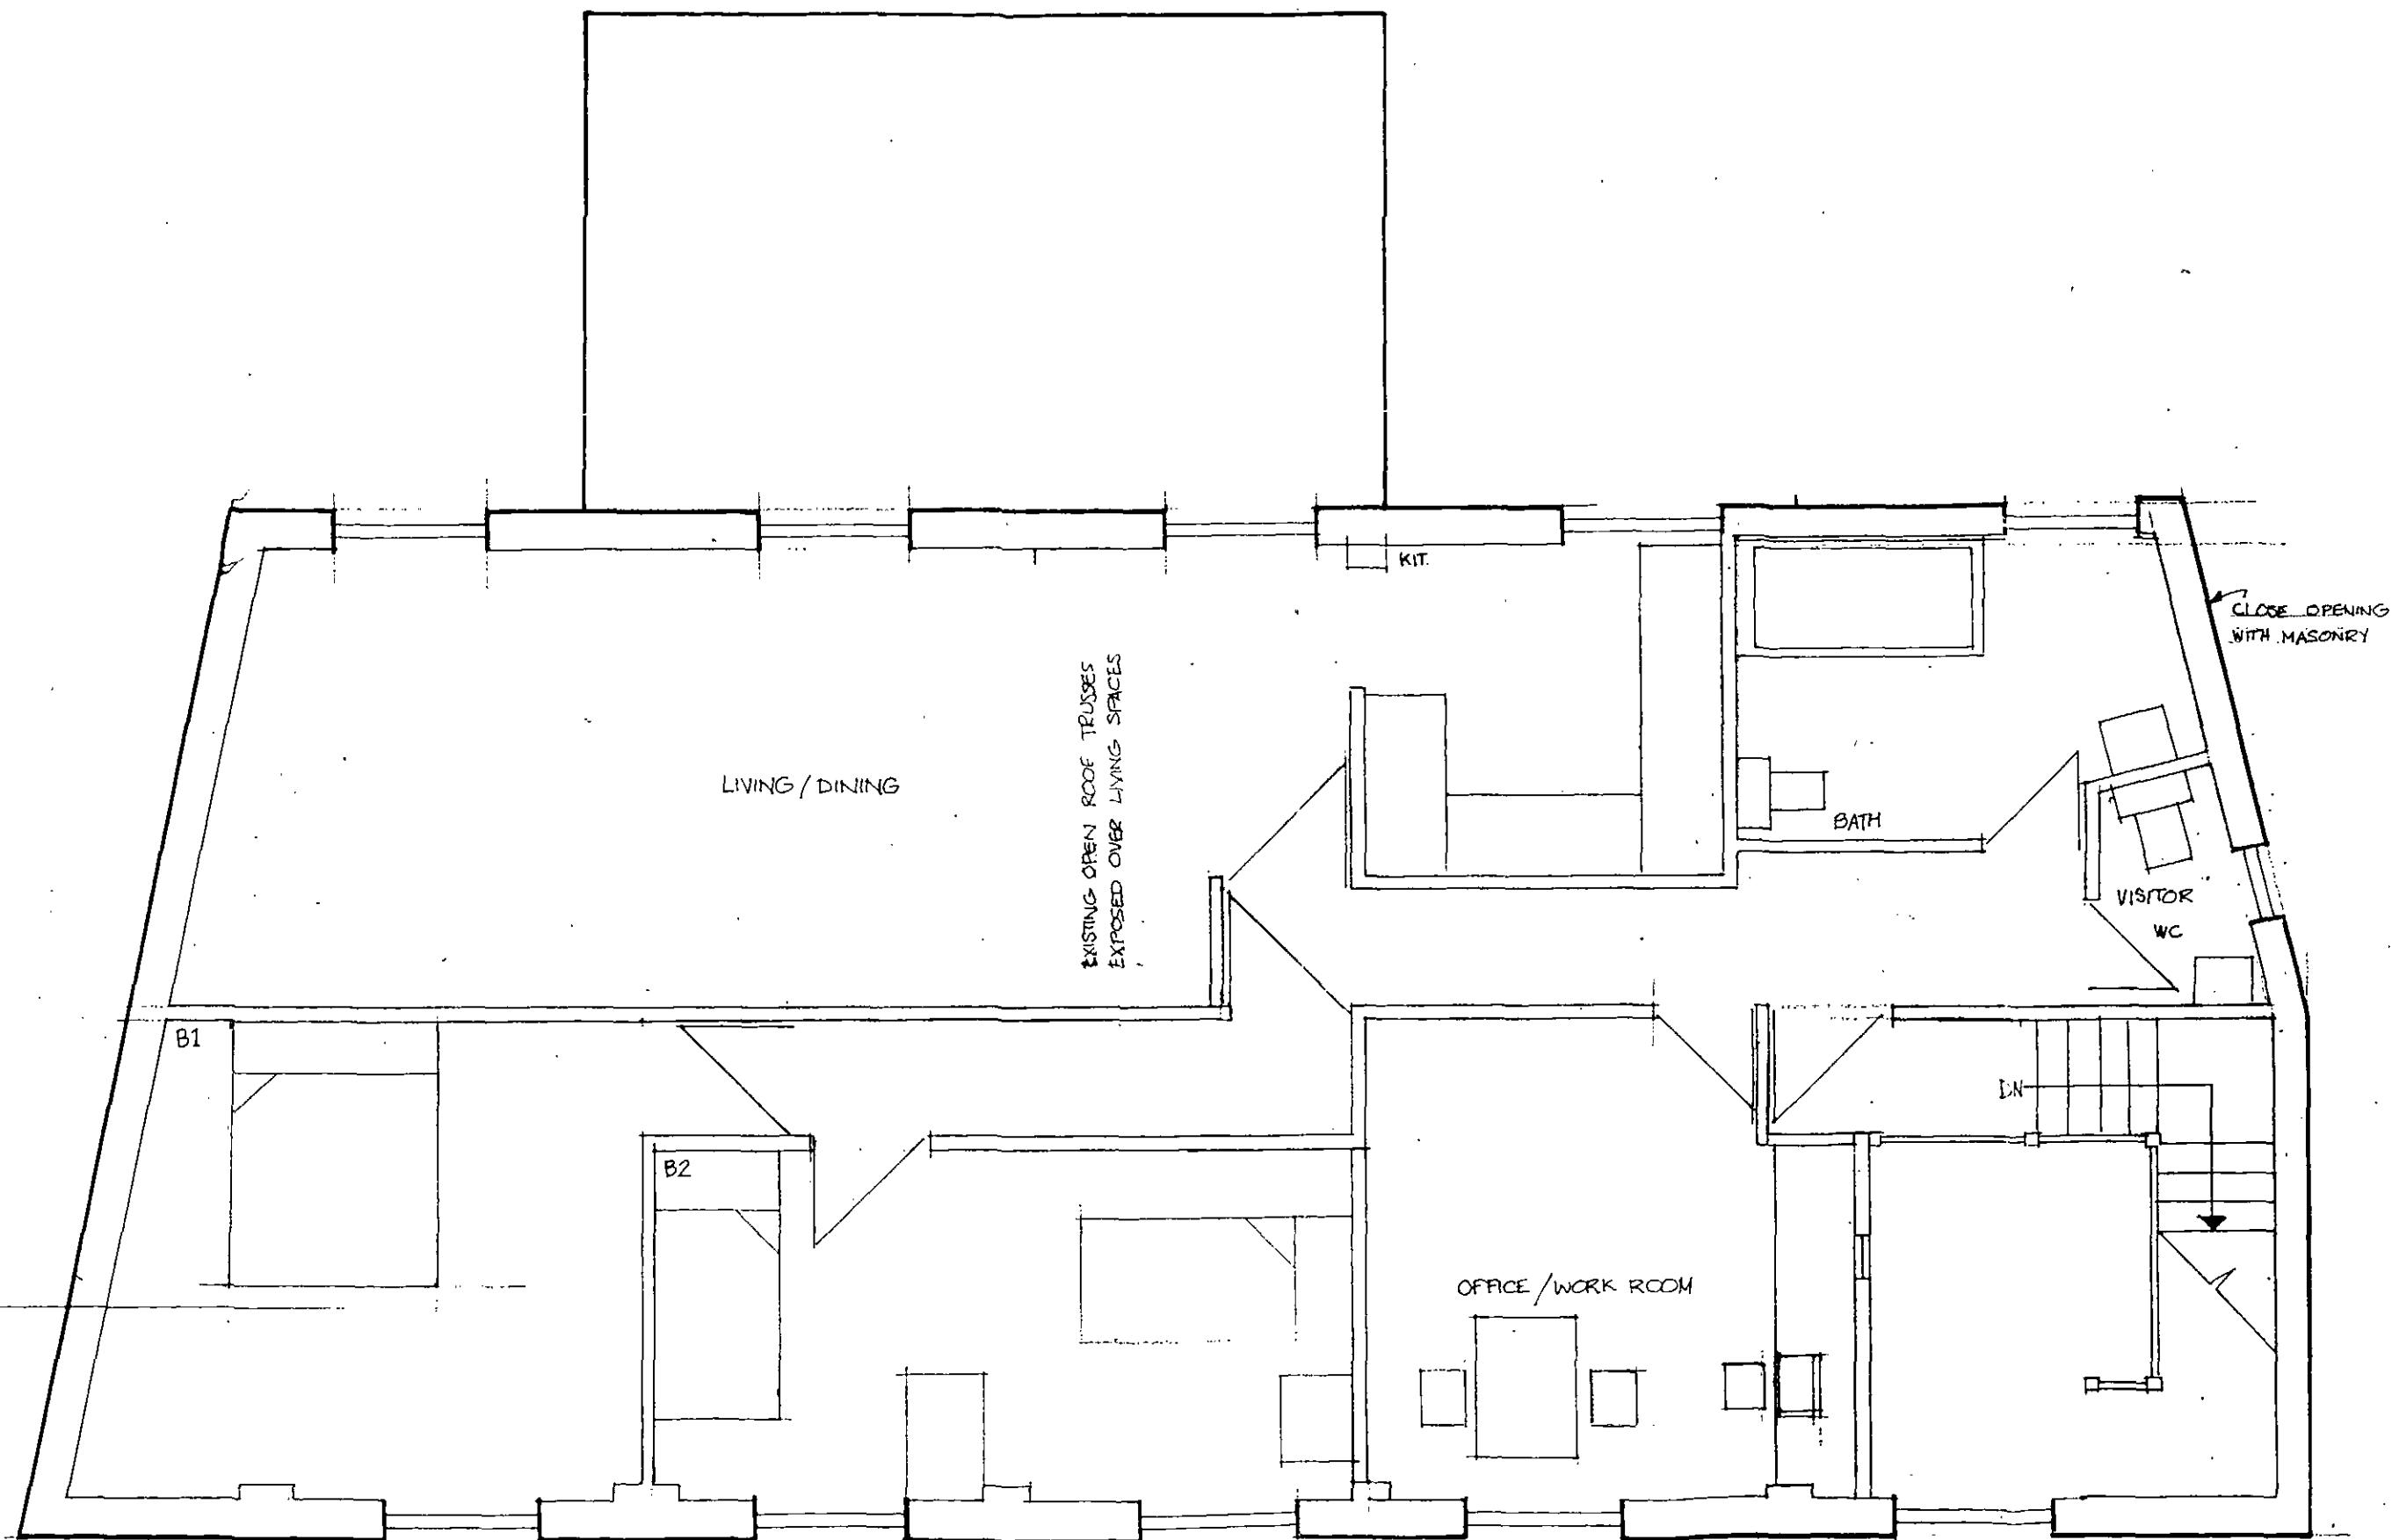

— LIVE / WORK UNITS SHEFFIELD ROAD PENSTONE - FIRST FLOOR PLAN DRG A3 4/2012 1:50

MICHAEL A CLYNCE
Dip. Arch. Dip. T. P. A.R.I.B.A.
Architect & Town Planner
14 Huddersfield Road, Ingibirchworth
Sheffield S36 7GF Tel: 01235 756311

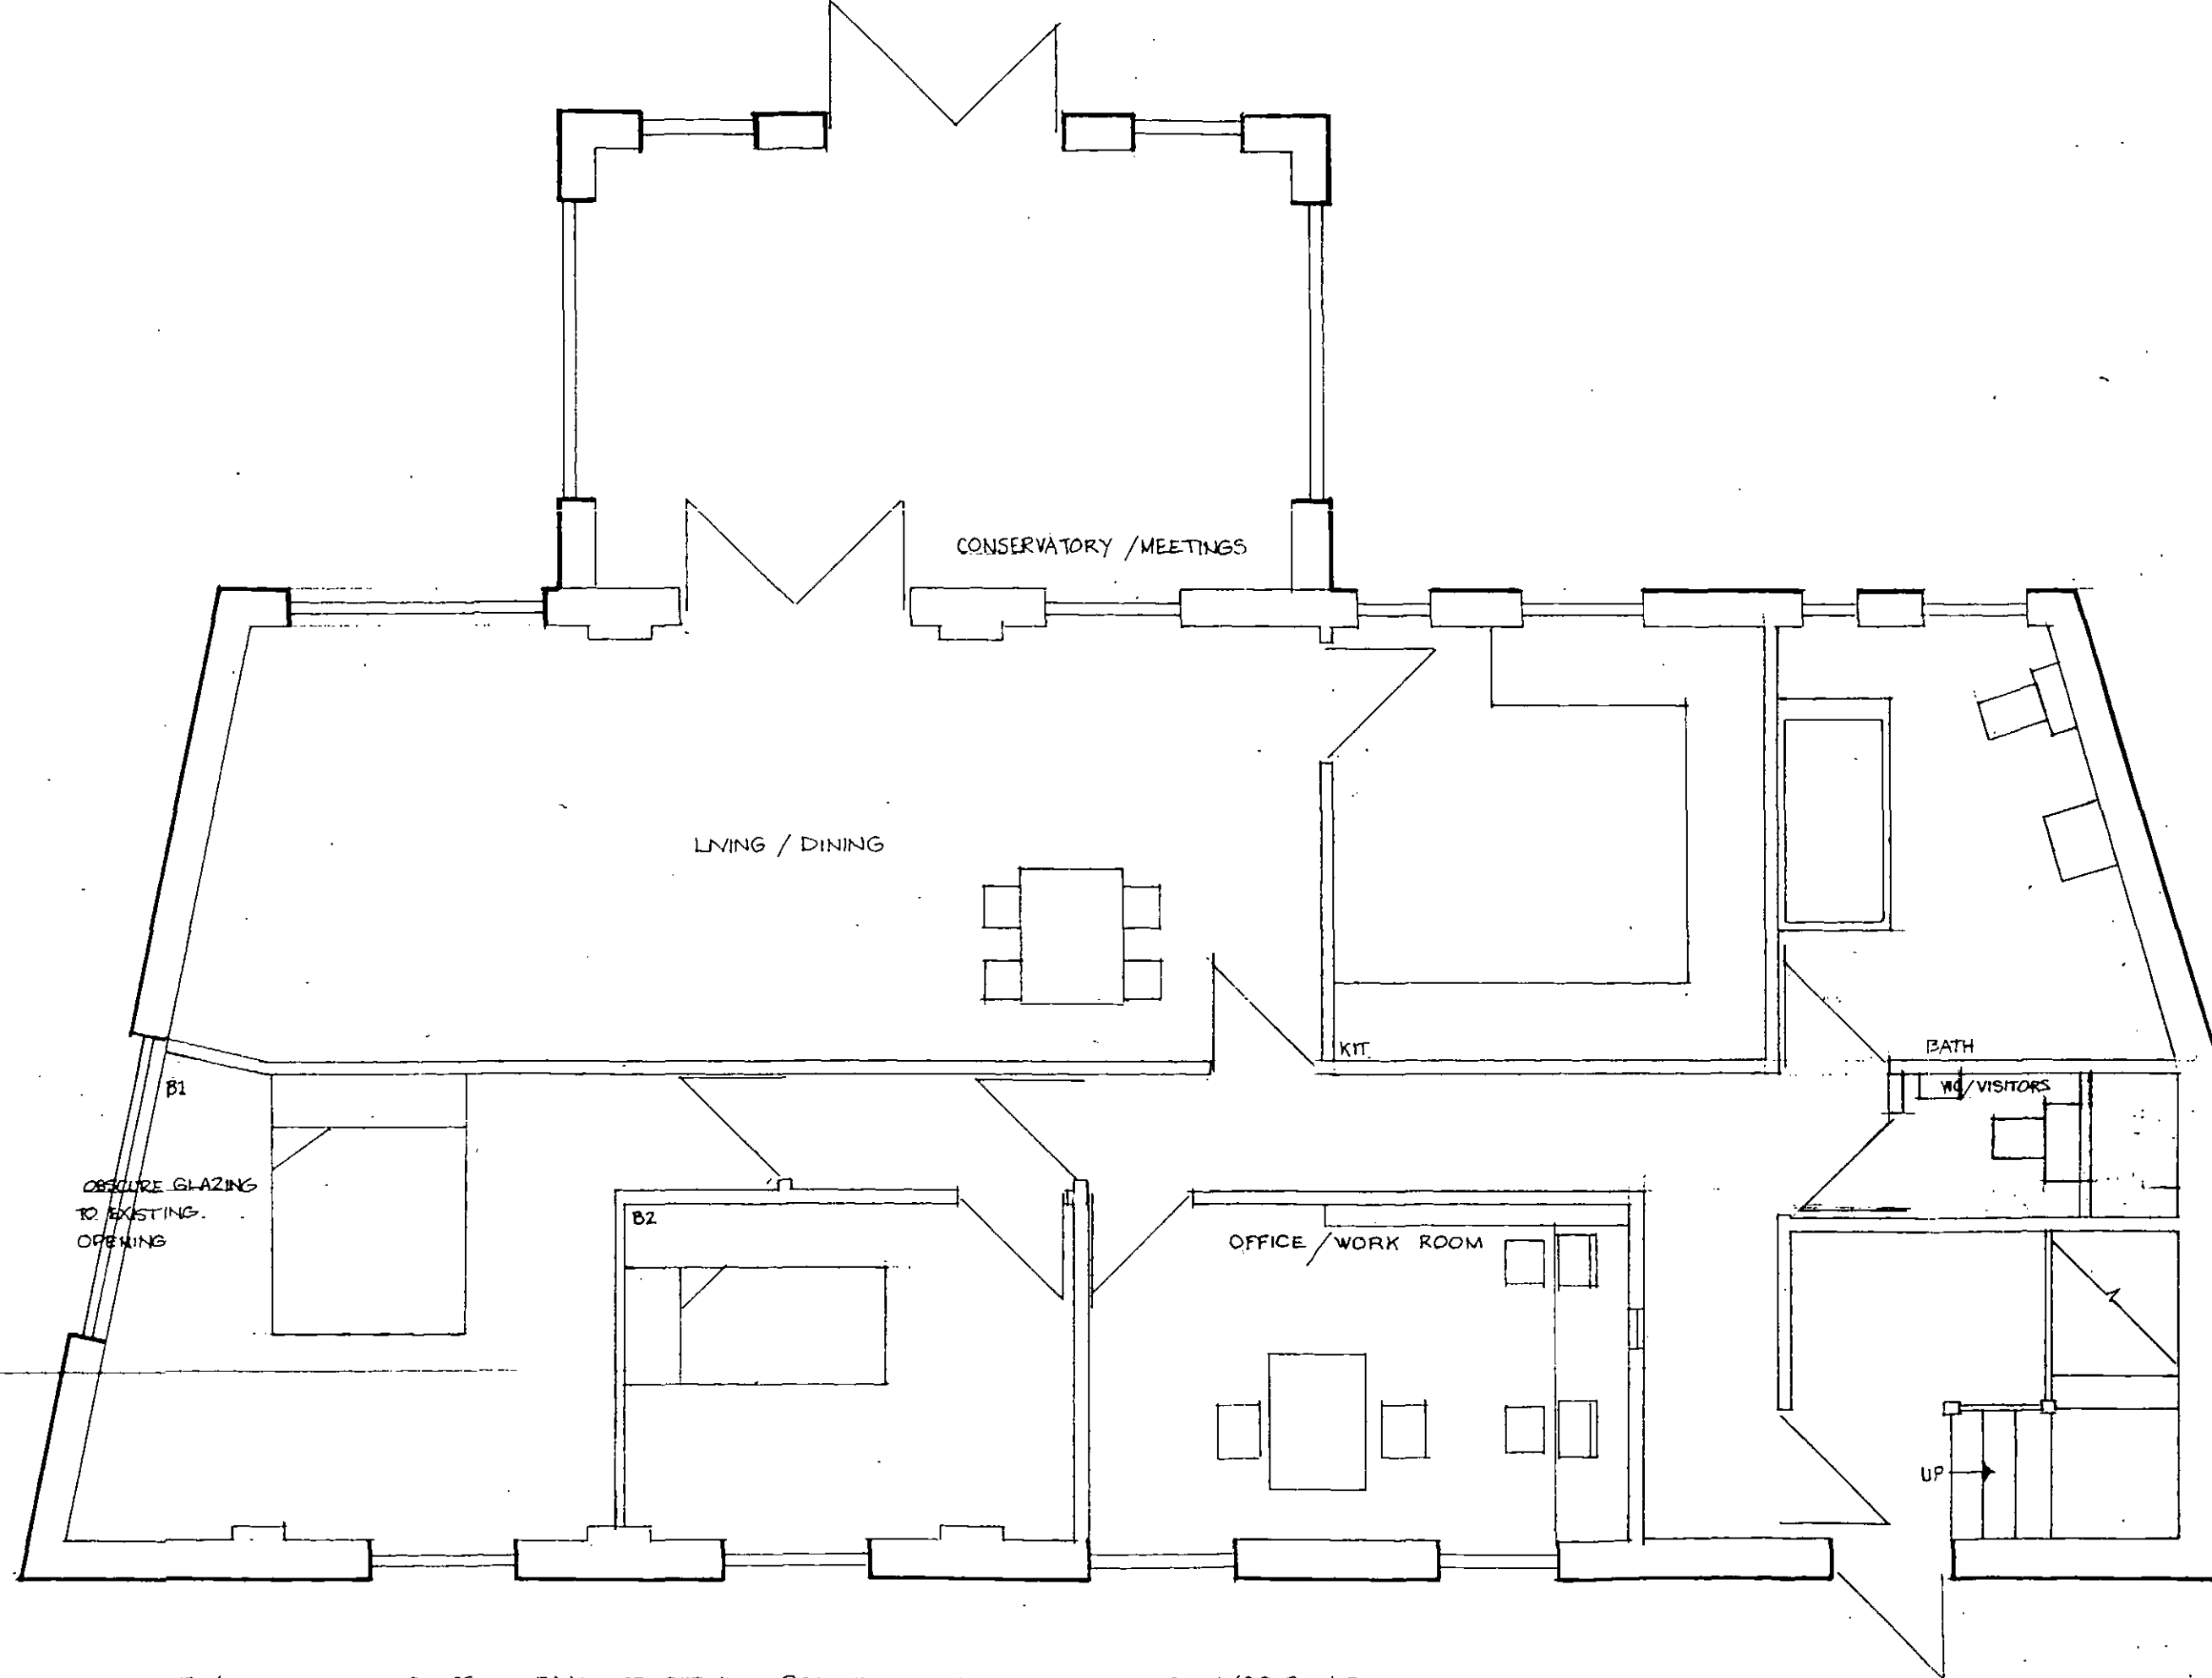

... LIVE / WORK UNITS SHEFFIELD ROAD PENISTONE - GROUND FLOOR PLAN DRG A2 4/2012 1:50

MICHAEL A CLYNE
 Dip. Arch. Dip. T. P. A.R.I.B.J.
 Architect & Town Planner
 14 Huddersfield Road, Ingcliffe
 Sheffield S36 7GF Tel: 0114 675 756