
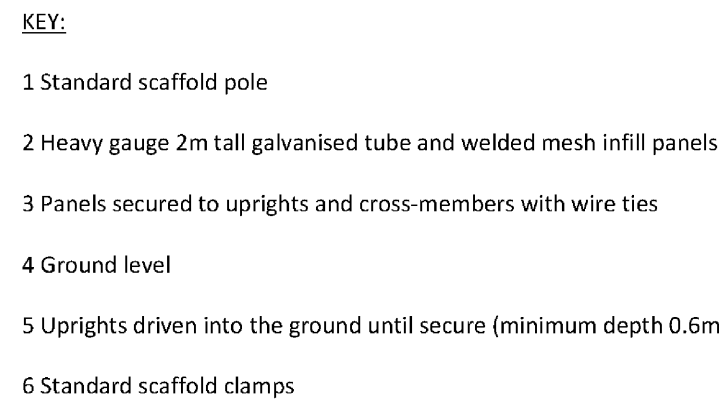


	Extra heavy standard seed planting in grassed or planted areas. Tree pits as per BS 8545:2014. To include single 1.6m timber stake, 600mm above ground, spacer and biodegradable tie.
	Extra heavy standard seed planting in grassed or planted areas. Tree pits as per BS 8545:2014. To include single 1.6m timber stake, 600mm above ground, spacer and biodegradable tie.
	Feathered tree planting in grassed or planted areas. Tree pits as per BS 8545:2014. To include single 1.6m timber stake, 600mm above ground, spacer and biodegradable tie.
	Feathered tree planting in grassed or planted areas. Tree pits as per BS 8545:2014. To include single 1.6m timber stake, 600mm above ground, spacer and biodegradable tie.
	Ornamental shrub planting, including 50mm depth no-fines bark mulch. Individual species to be planted in a 1.6m x 1.6m grid.
	Ornamental hedge planting, including 50mm depth no-fine bark mulch.
	Native hedge planting in double staggered rows.
	Areas to be turfed.
	Areas of amenity grass seed mix or existing grassland, made good.
	Areas of species-rich wetland grass seeding, such as Enormose MEX, EGB, or similar approved.
	Areas of species-rich meadow grass seeding, such as Enormose MEX EN2, or similar approved.
	Areas of species-rich woodland grass seeding, such as Enormose MEX EN2, or similar approved.
	Native marginal and damp-tolerant scrub planting adjacent to SUDS basin and existing water.
	Suggested location of box hives as recommended in ECUS Ecology Enhancement Plan.
	Suggested location of sparrow boxes as recommended in ECUS Ecology Enhancement Plan.
	Suggested location of integrated swift boxes as recommended in ECUS Ecology Enhancement Plan.
	Location of tree protection fencing, to BS5837:2012, as drawn.
	Existing trees, to be protected and retained. Please refer to adjacent tree protection methodology.

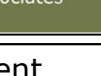

	Client Name Thurnscoe House (Thurnscoe)	
	Client Ref 1-000-040 017803 54218 017803 54218 017803 54218	
Client Keepmoat Homes		
Project School Street, Thurnscoe. Phase 3		
Drawing title Landscape Masterplan		
Scale 1:500 @ A0	Drawn by PDP	Date Feb 2007
Crawing No. C-1787-01 Revision C		