



ORIGINAL SHEET SIZE
A


KEY PLAN

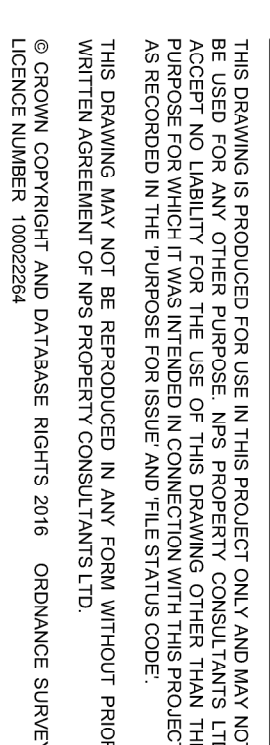

01 Existing Street Elevation

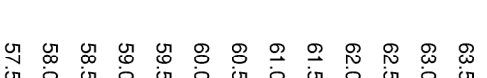

Scale 1:100 @ A1

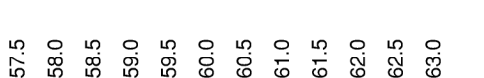

Scale 1:100 @ A1



NPS Barnsley
Gateway Plaza, Sackville St, Barnsley, South Yorkshire, S70
Tel: 01226 774605. Email: barnsley@nps.co.uk; web: www.nps.co

Baden Street Housing Developmen

TITLE
Existing and Proposed Sectional Elevations

STATES	DISCipline	PROJECT NUMBER
1:100	ARCHITECT	16-1-10824
DRAWING NUMBER		REV CODE
NPS-DR-A-(00)-100		P1
STATUS CODE	PURPOSE OF ISSUE	DRAWN BY
S2	PLANNING APPROVAL	LJK