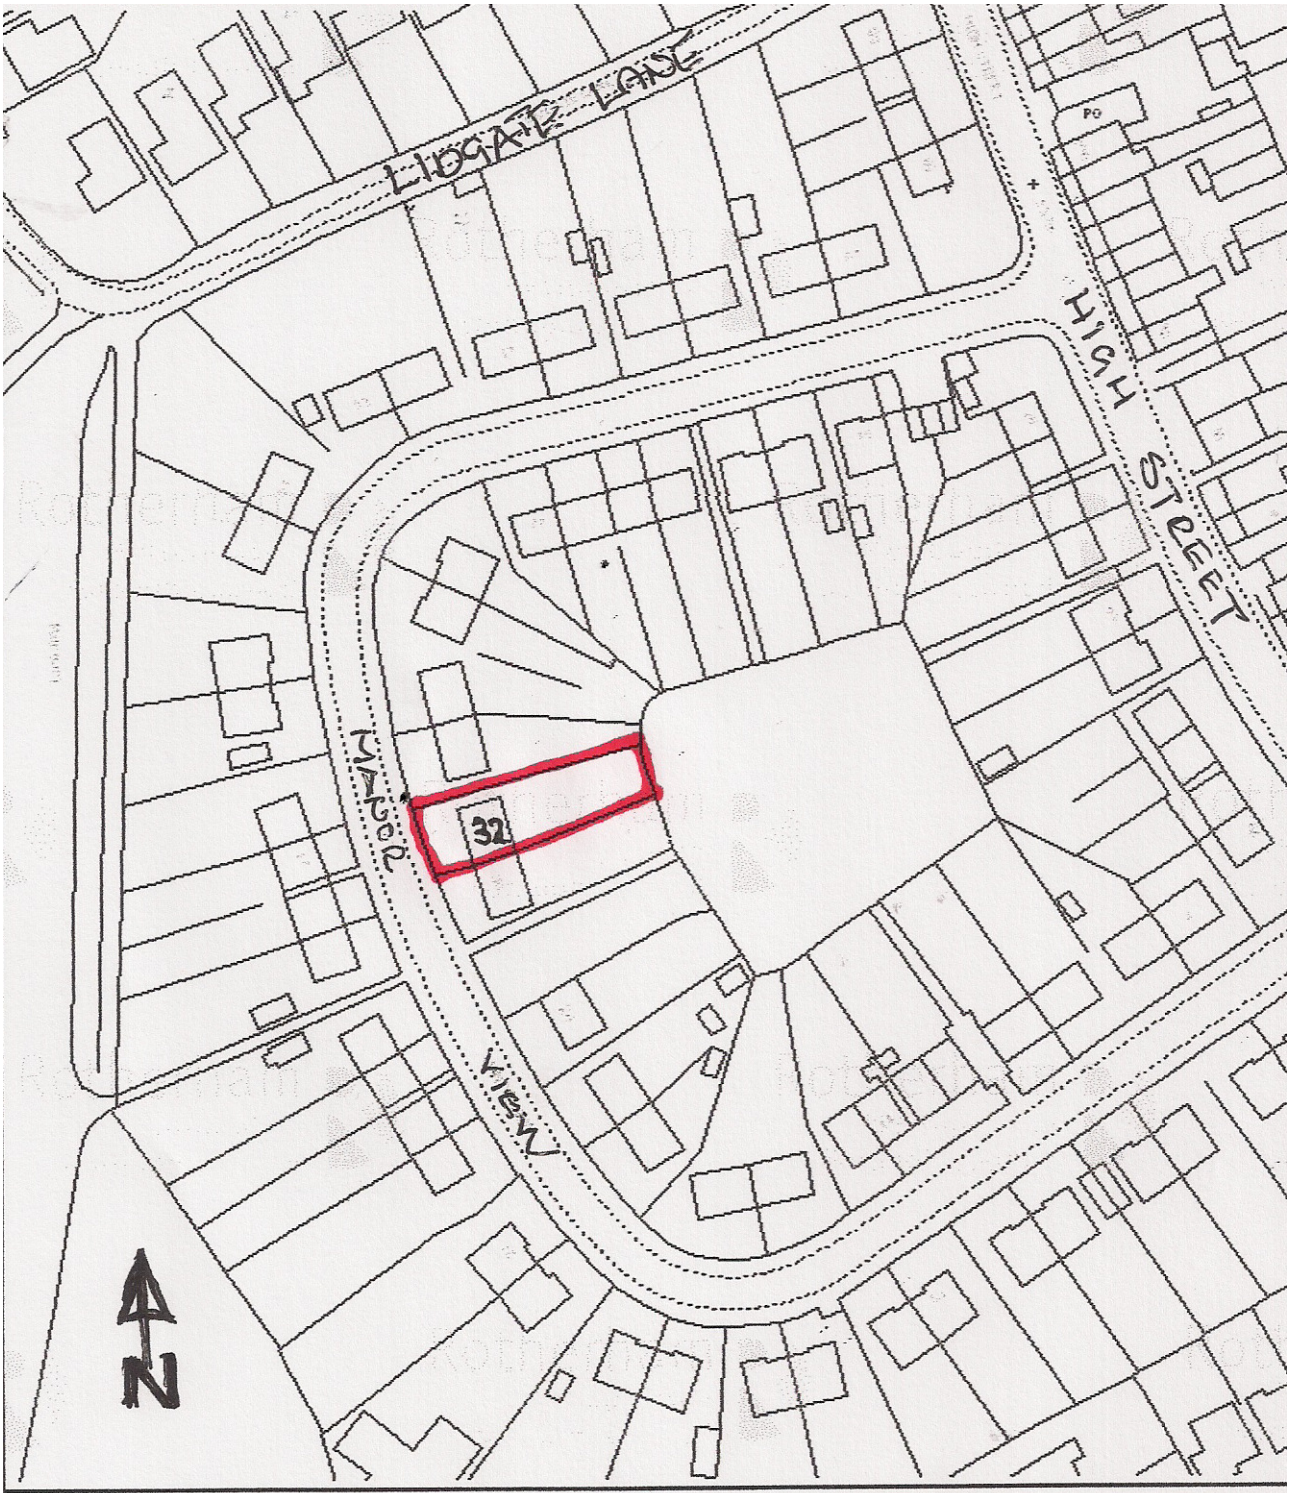


LOCATION PLAN 1:1250
32 MANOR VIEW
SHAFTON