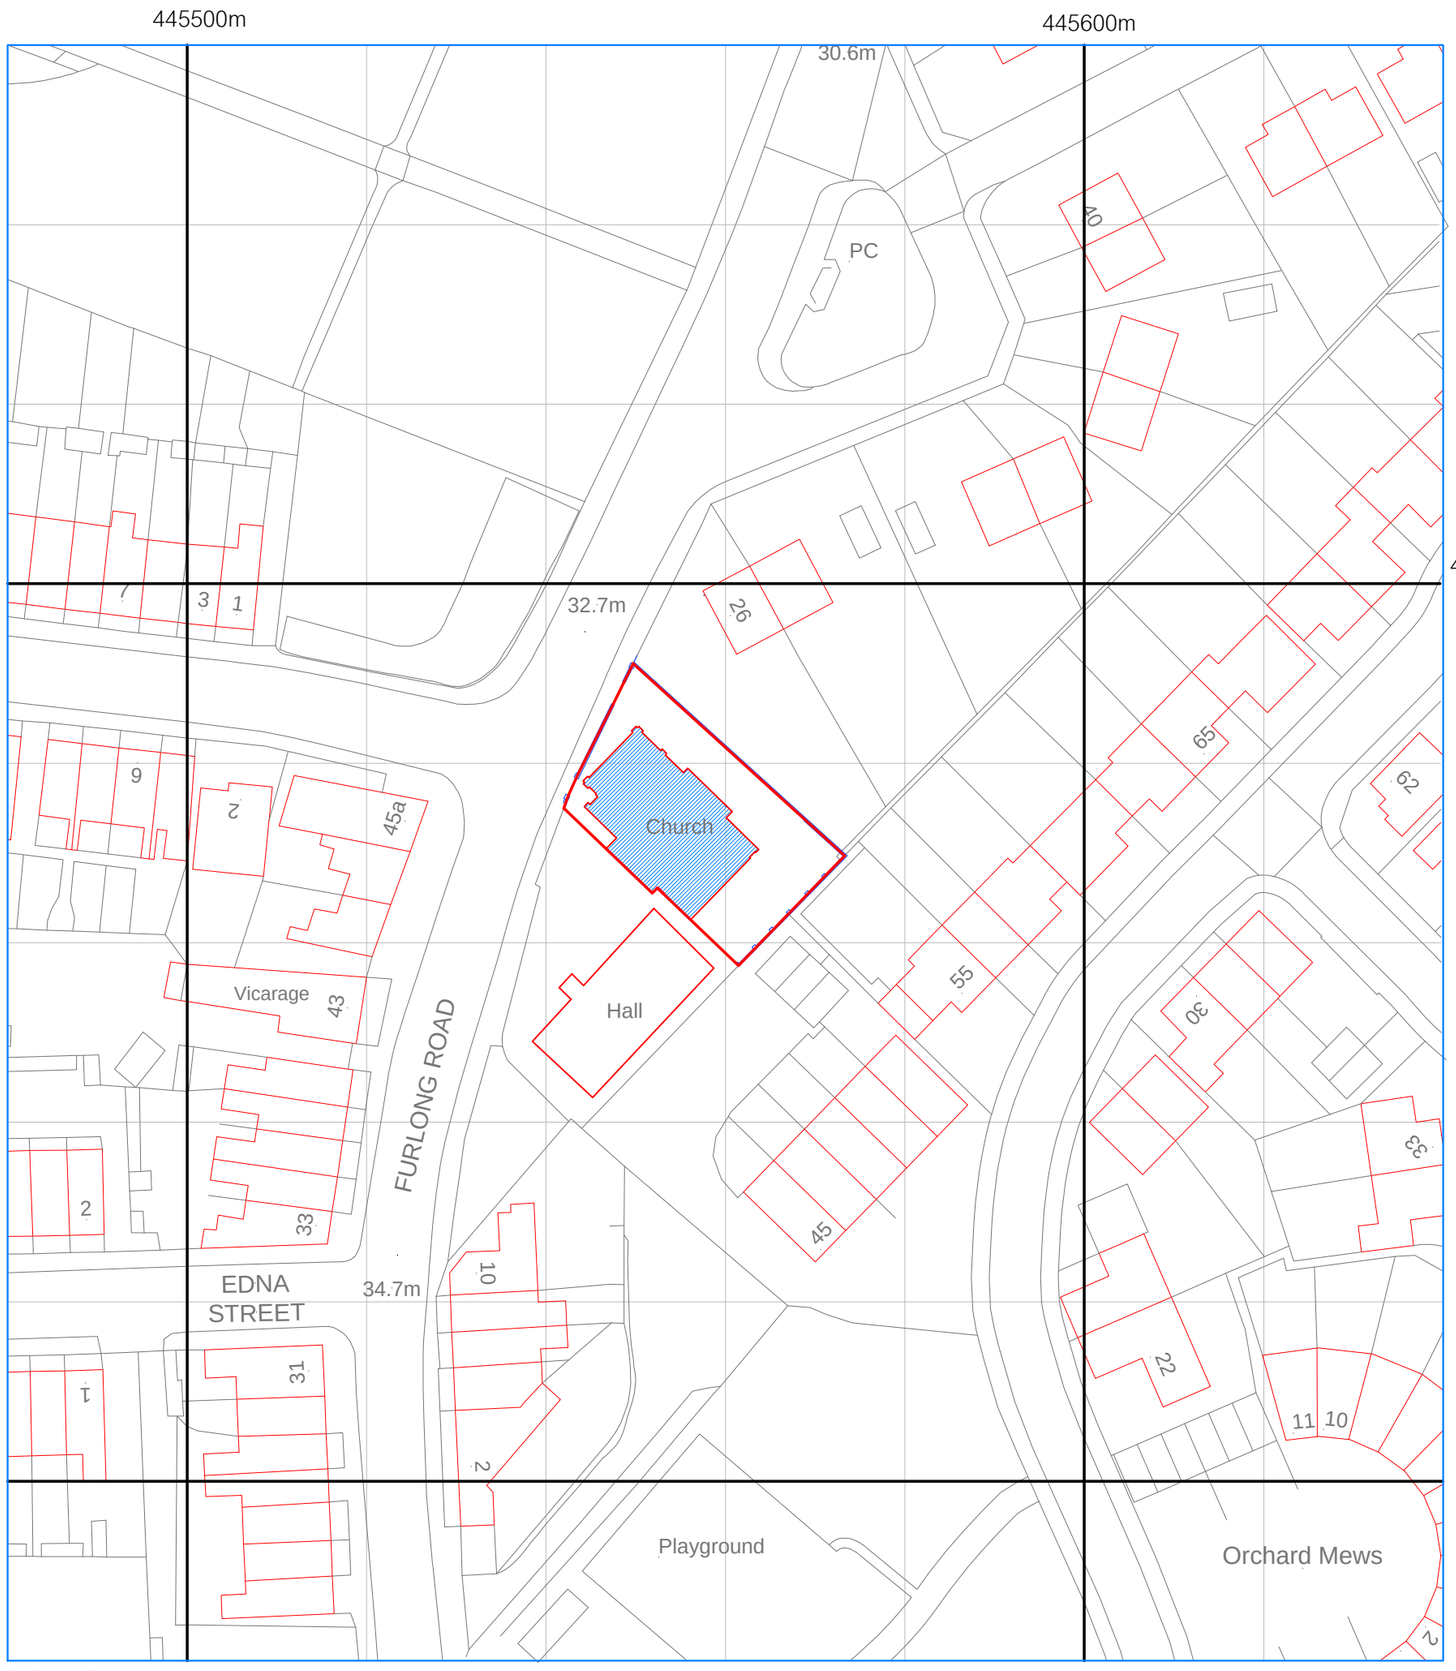


© Crown Copyright. All rights reserved. Licence no. 100041040

NASHMEAD Limited
Chartered Engineers & Structural Surveyors
The Old Manse, Back Lane,
Hathersage, S32 1AR
t. 01433 650979
f. 01433 651820
e. oli@nashmead.co.uk

Client:
The Trustees;
Furlong Road MC
Furlong Road,
Bolt Upon Dearne
S63 8HU.


Drawing Title:
Block Plan

Drawing No/Rev:
9788/201

Drawn By:
OAL

Scale:
1:400 (A3)

Date:
9/05/13

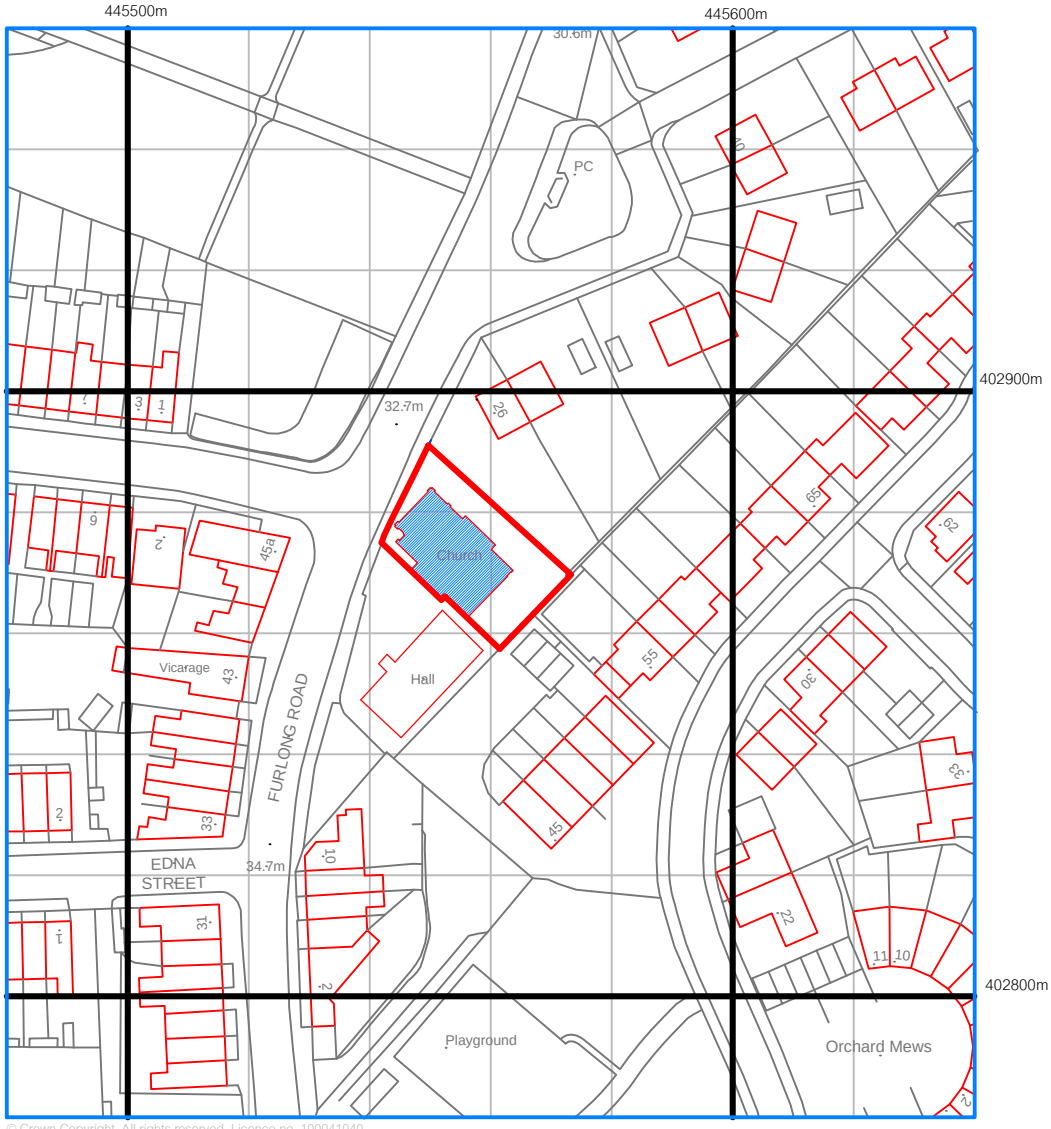

Drawing Title:

Location Plan 1:1250

OS Grid lines Orientated North

NASHMEAD Limited
Chartered Engineers & Structural Surveyors

The Old Manse
Back Lane
Hathersage
Sheffield
S32 1AR
Tel. 01433 650979
Fax: 01433 651820
www.nashmead.co.uk

Client:
Trustees;
Furlong Road Methodist Church
Furlong Road
Bolton Upon Dearne

Drawing No:
9788/203

Drawn By: OAL
Scale: 1:1250(A4)
Date: 09/05/13