


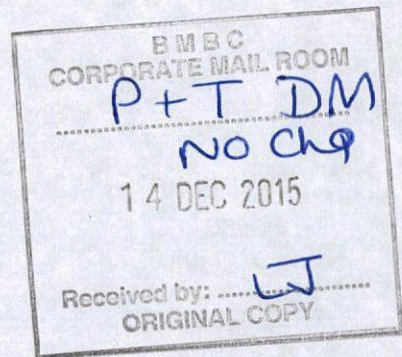

FAO Mr Matthew Smith
planning services

* revised plans Windsor St
THURSCOTE*



proposed attached garage @ the side of
no 2c Windsor Street Thornscope S63-OHB
for
Mr. A. Gollick

*revised - sheet no 1. site + location plans.


*revised - " no 2. existing + proposed floor plans.

*revised - " no 3. " + " elevations.

scales 1:1250', 1:500m, 1:100m.




SITE PLAN @ 1:5000

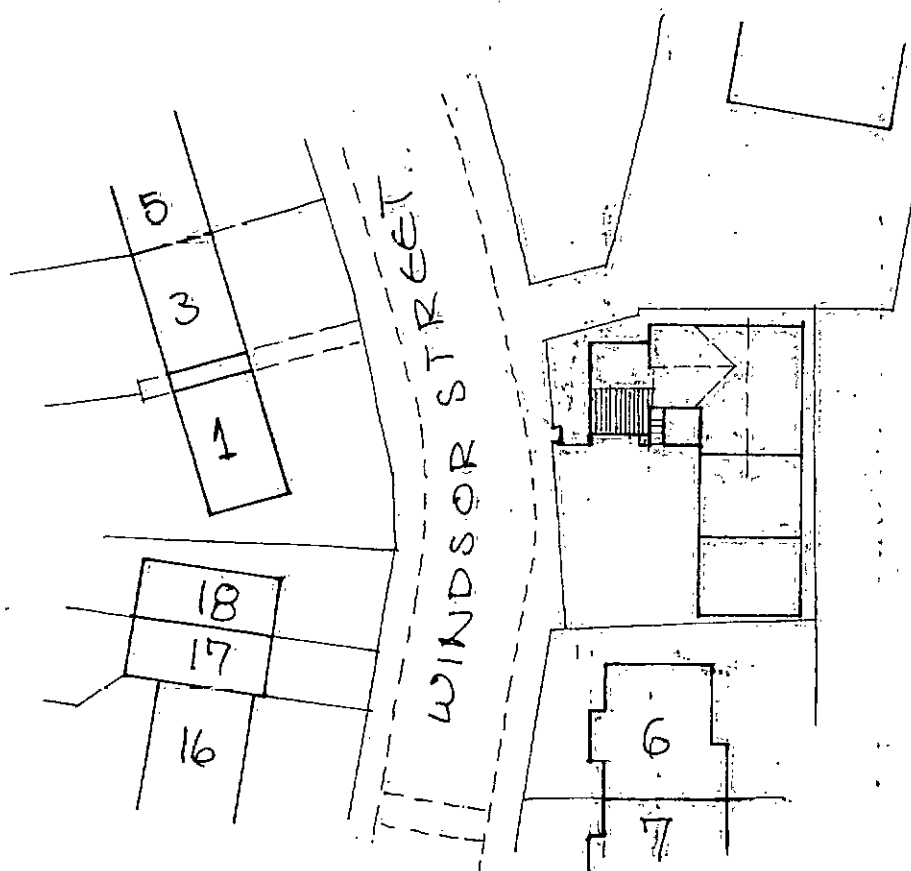


mr + mrs a. gollick no 2c windsor street


Thurnscott S63-OHB scale 1:100 metric

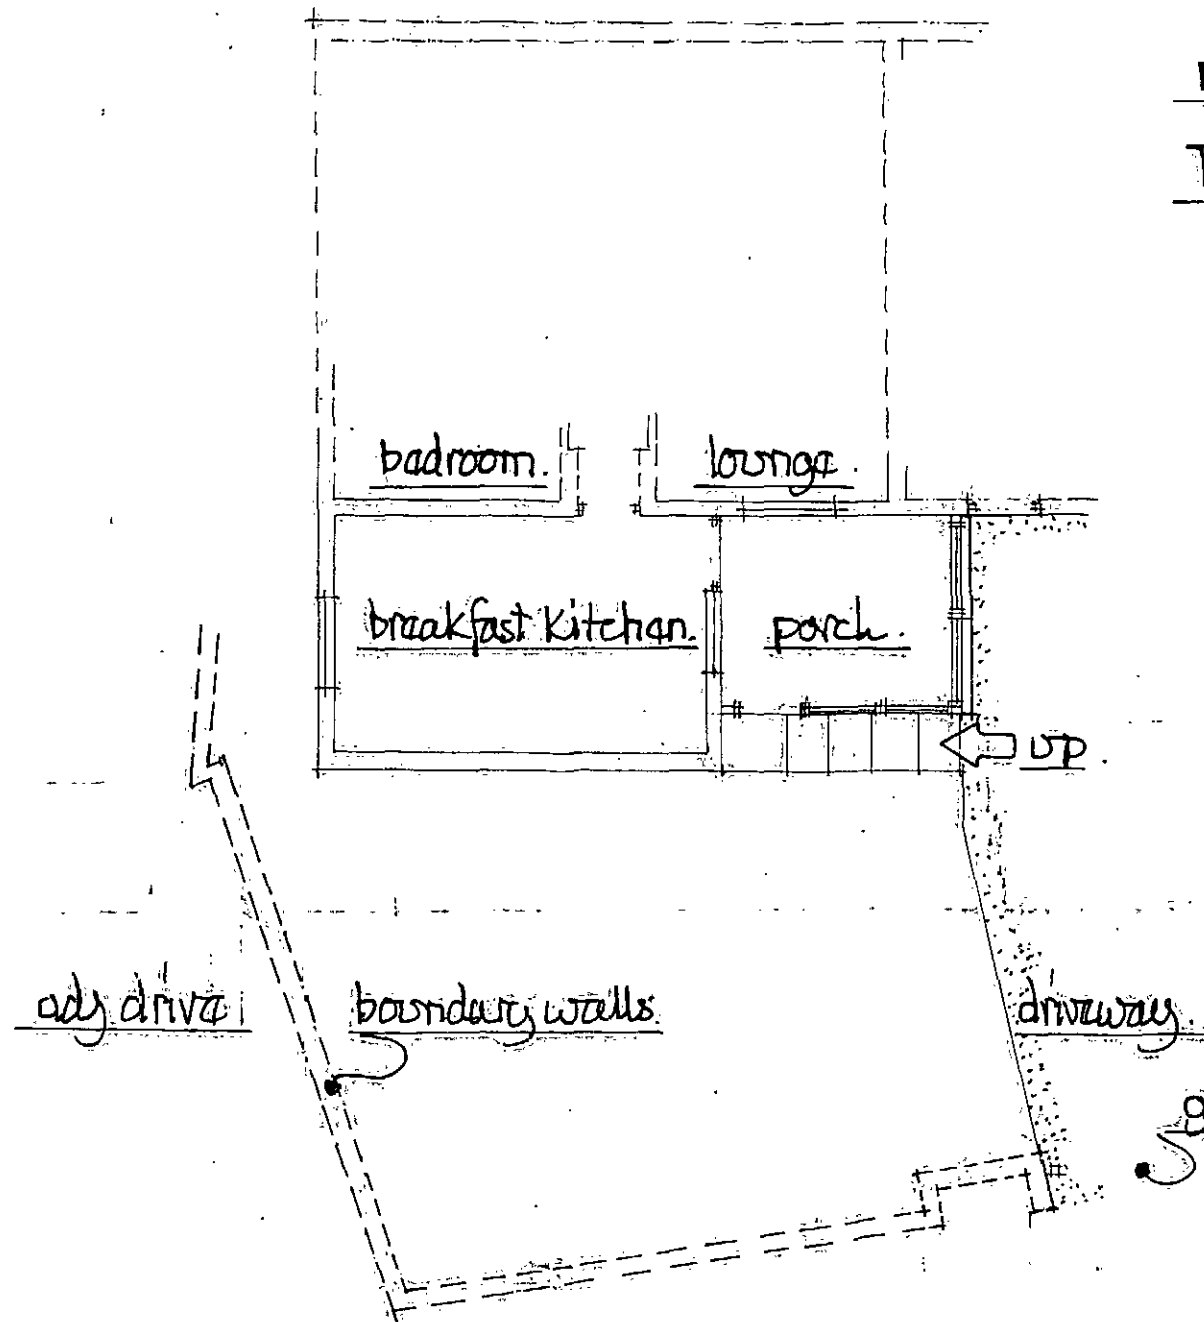

existing floor layout

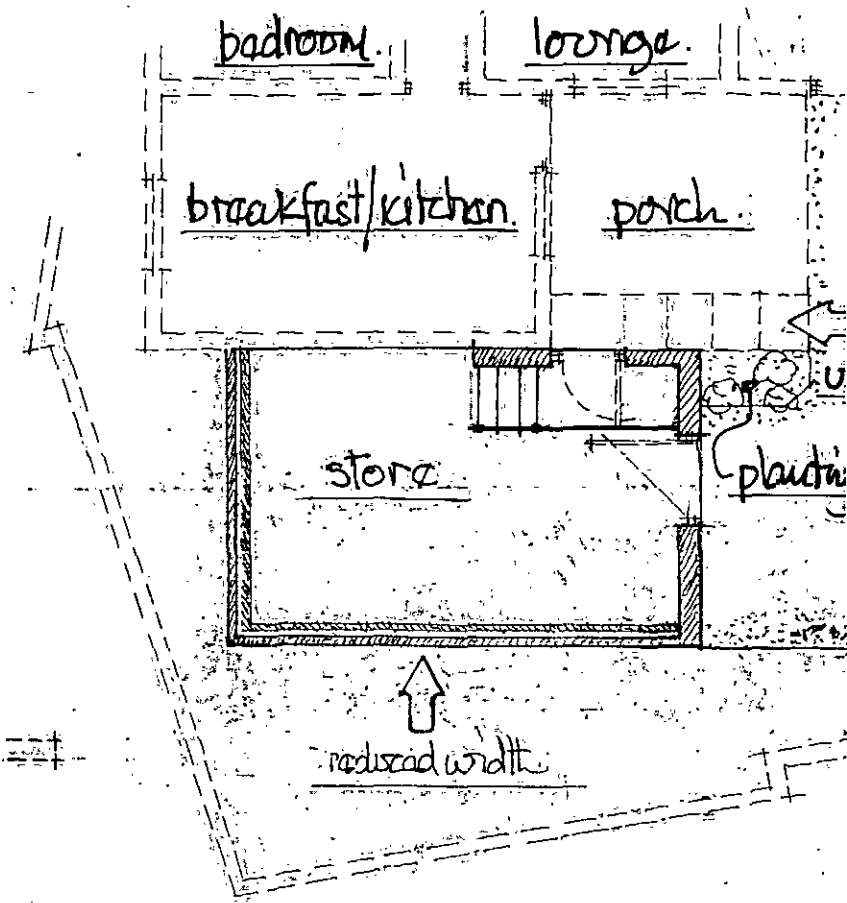


proposed layout

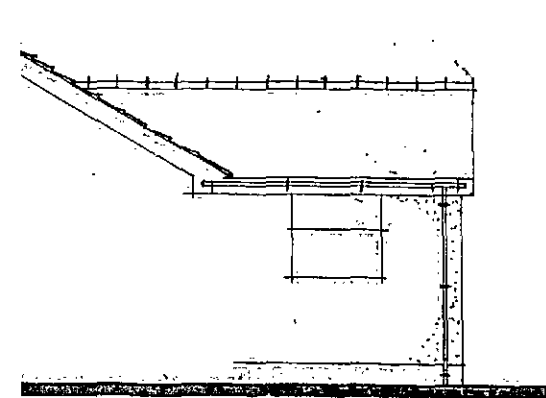

ex. side view from ex. scout hall.



ex view from Windsor street.

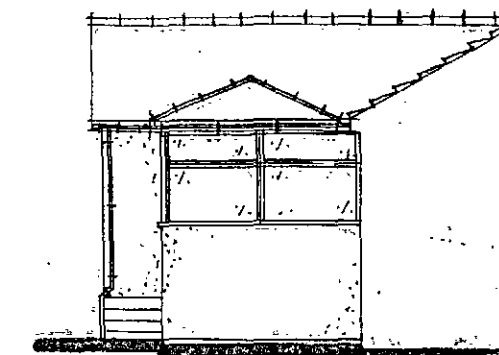


ex view from drive.

prop. side view from ex. scout hall.

prop. view from Windsor street.

prop. view from drive.

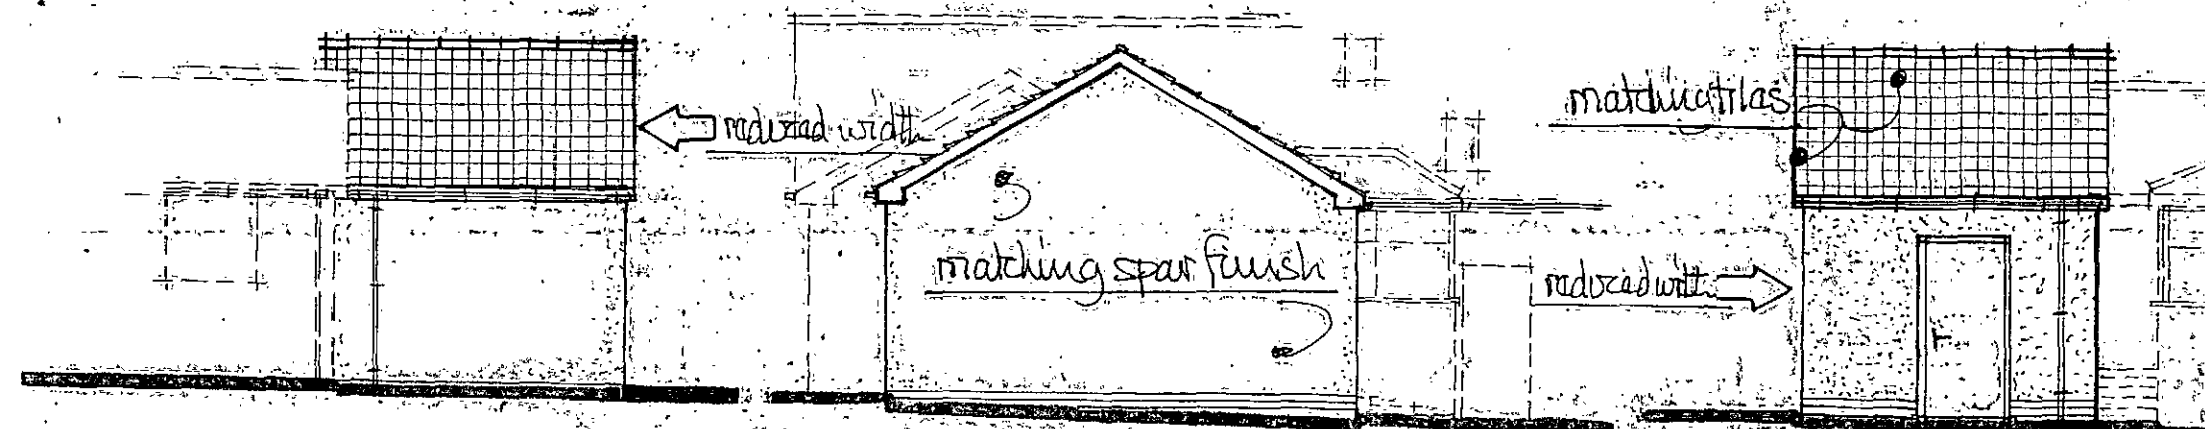

* any electrical work to be undertaken by a person qualified under a competent persons scheme who shall provide a completion certificate for the local BCO *

scale 1:100m.