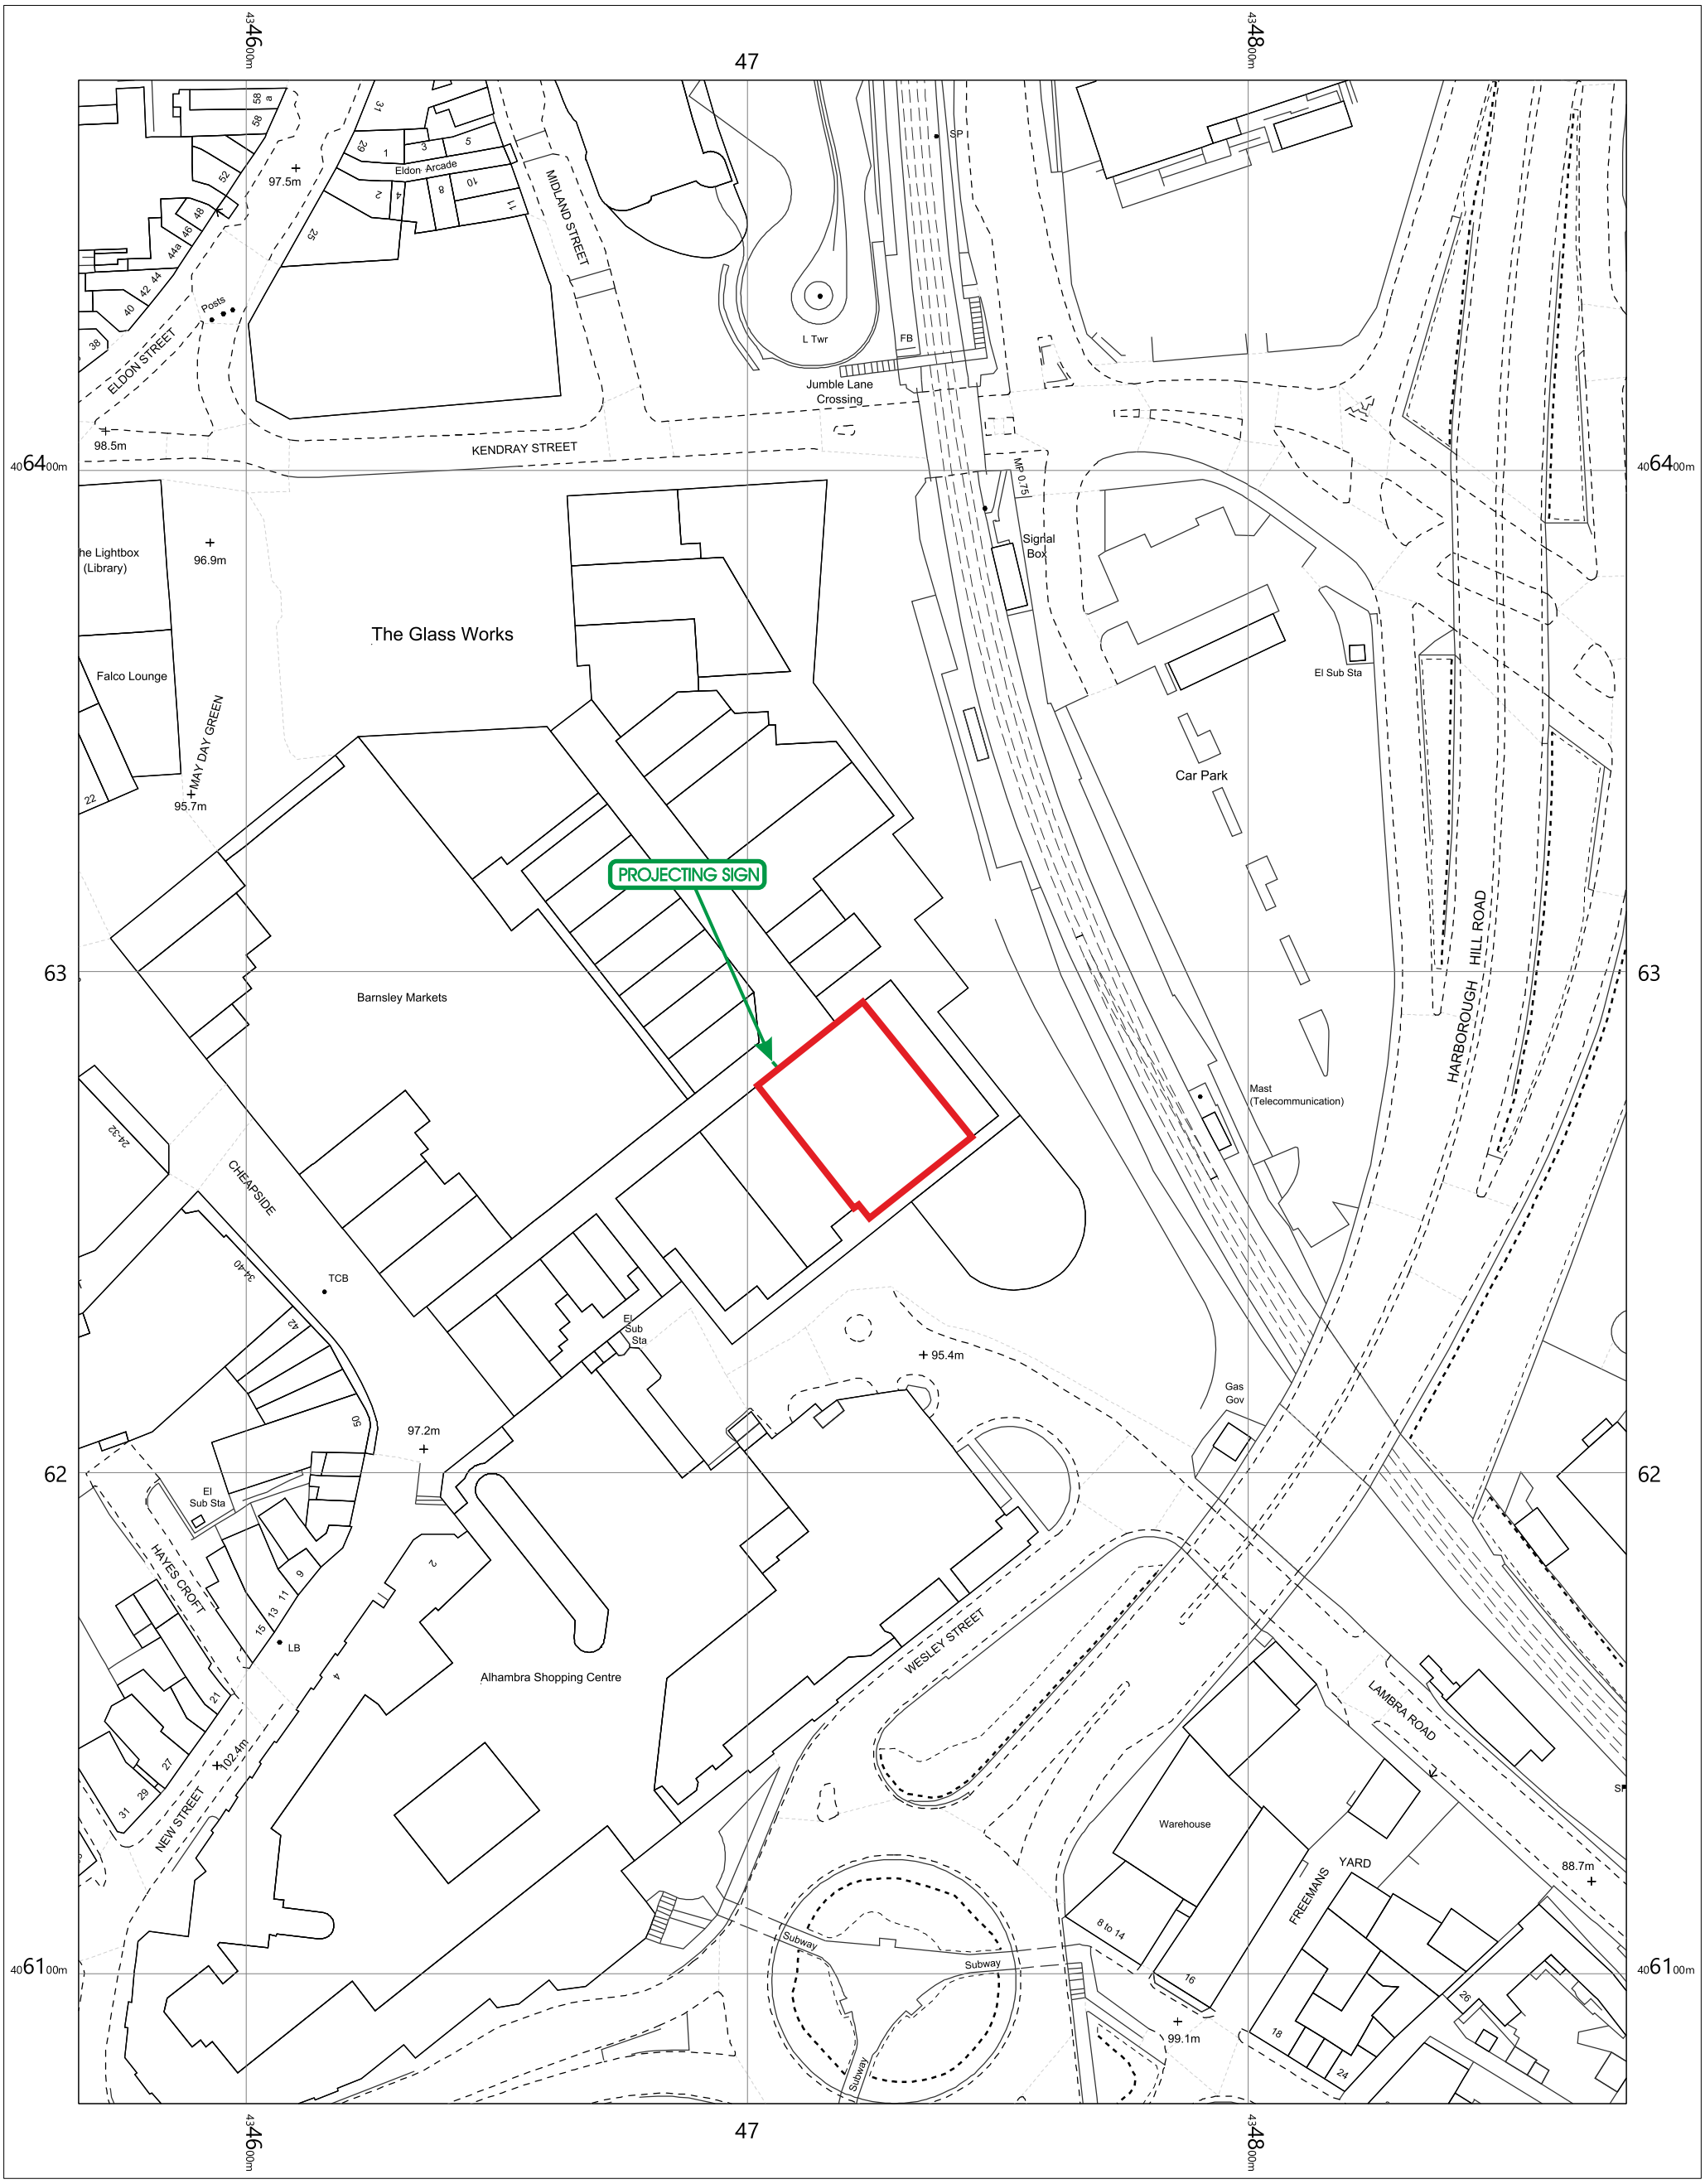


N

All measurements in millimetres unless stated otherwise.

CLIENT:	Next	DRAWING NUMBER:	JOB NO:	DRAWN BY:	REV	DATE	BY	DESCRIPTION
PROJECT:	Barnsley Glassworks	DJ-0921-032	6461	D.Jones	A	00.00.21	XX	XXXXXX
DESCRIPTION:	Planning	DATE:	ITEM REF:	SCALE:	B	00.00.21	XX	XXXXXX
		10.09.21	n/a	a/s @A3	C	00.00.21	XX	XXXXXX
					D	00.00.21	XX	XXXXXX
					E	00.00.21	XX	XXXXXX

GEETEE

Geeteesigns.com

© This drawing is the property of Geetee Signs, and should not be reproduced, altered or used in any way without express permission. Colours shown are for illustration and may not be an exact match unless references are supplied.