
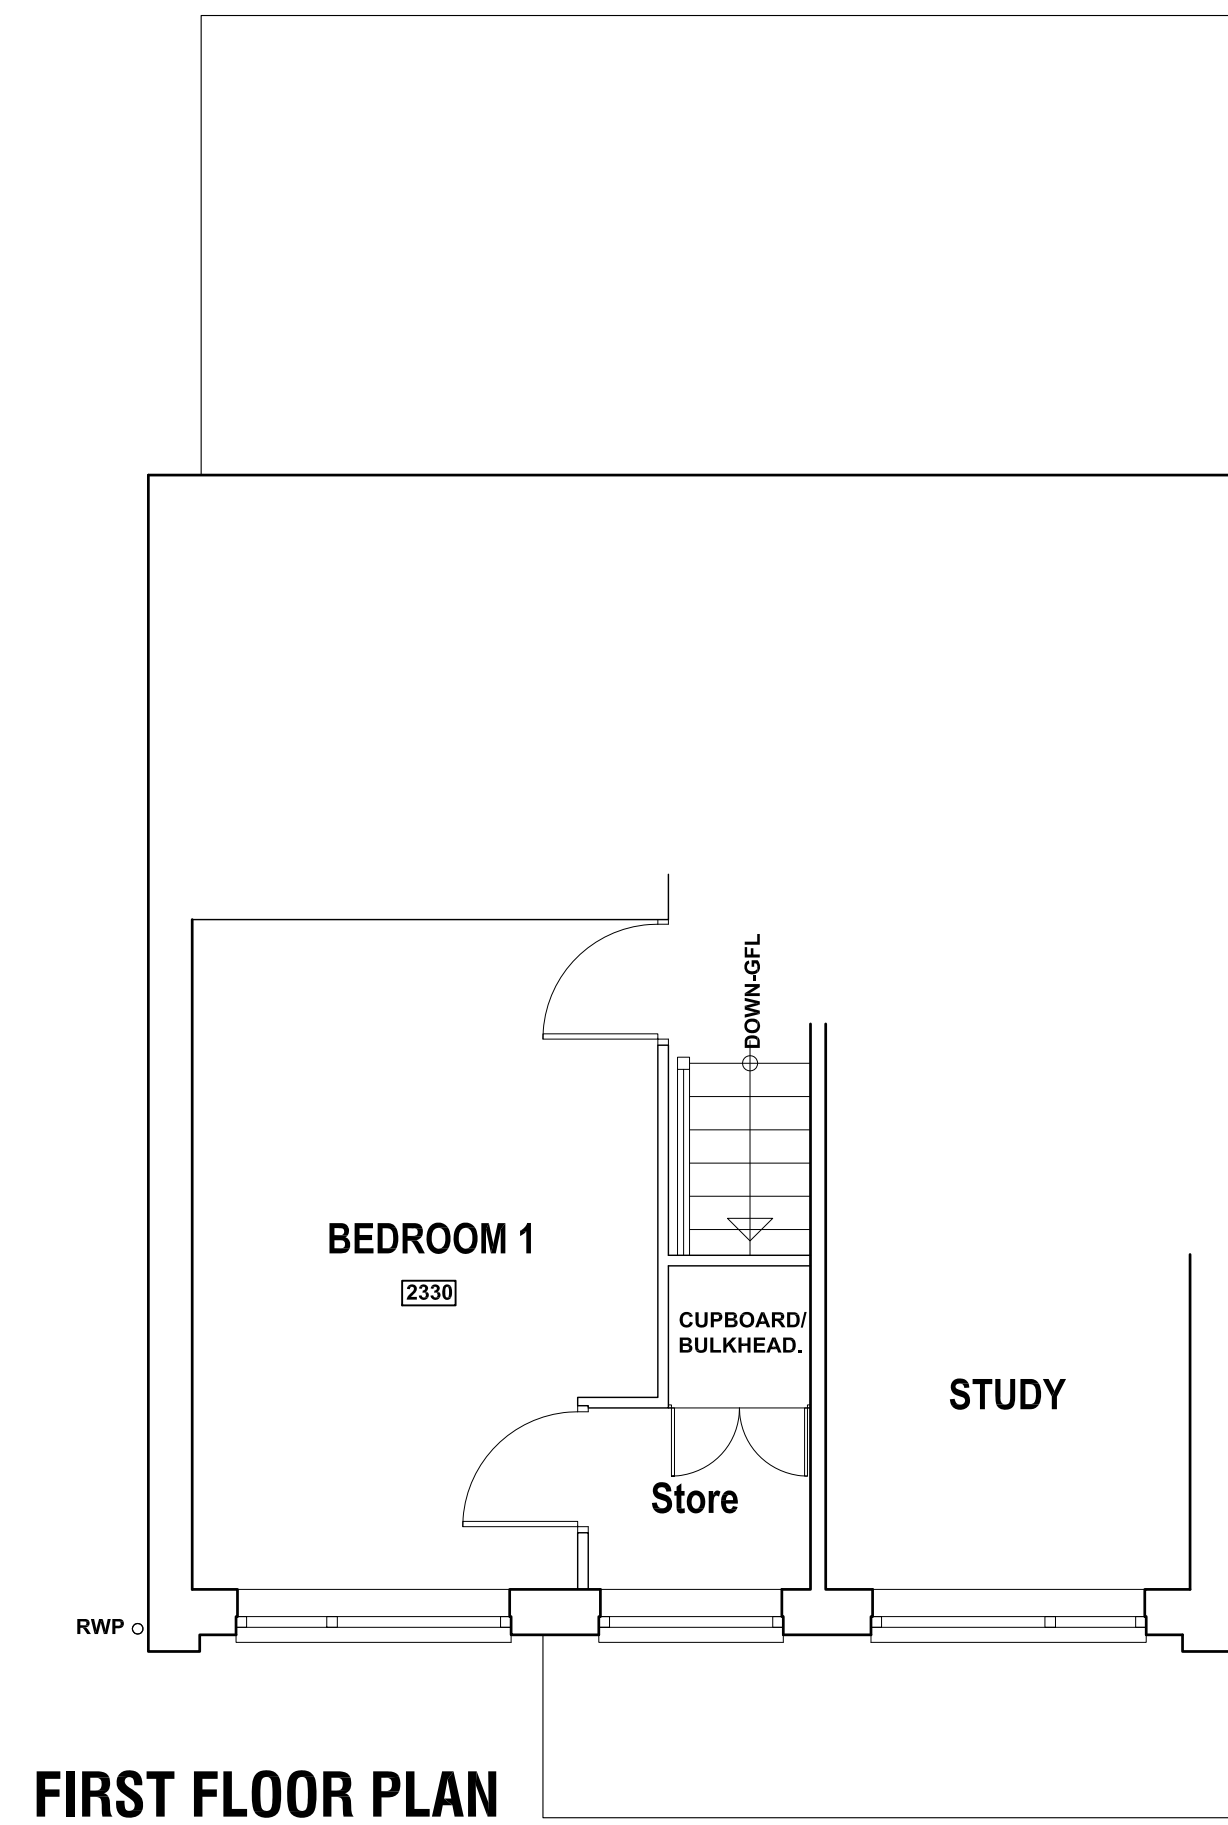
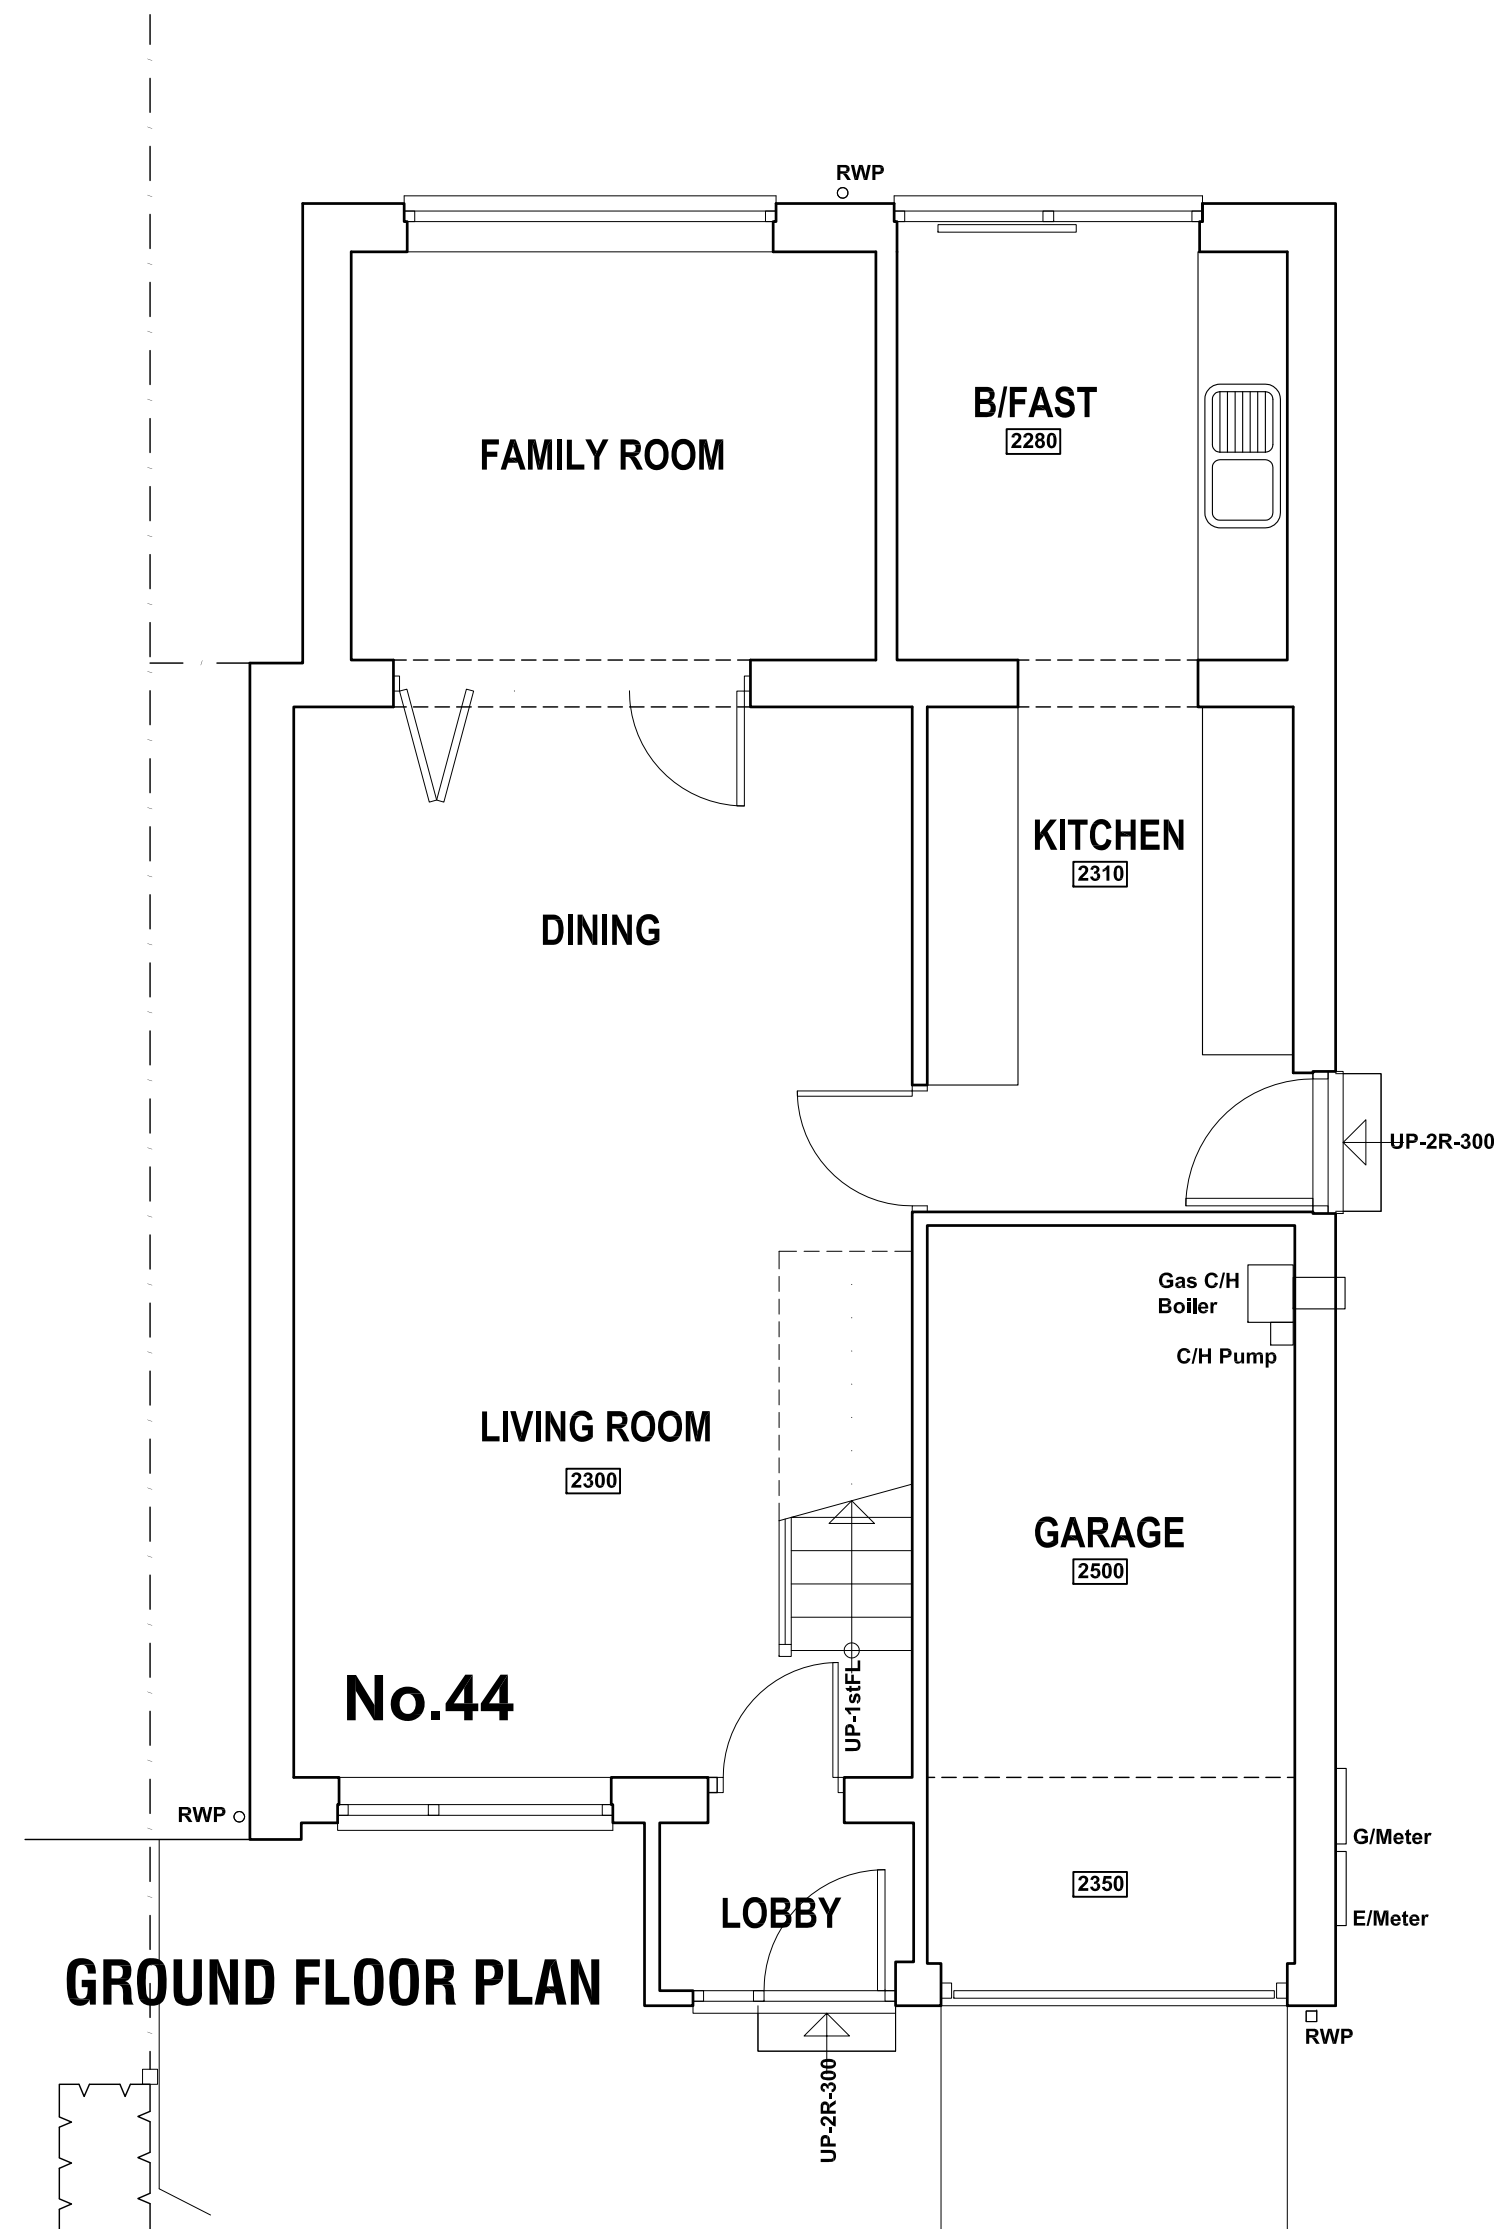
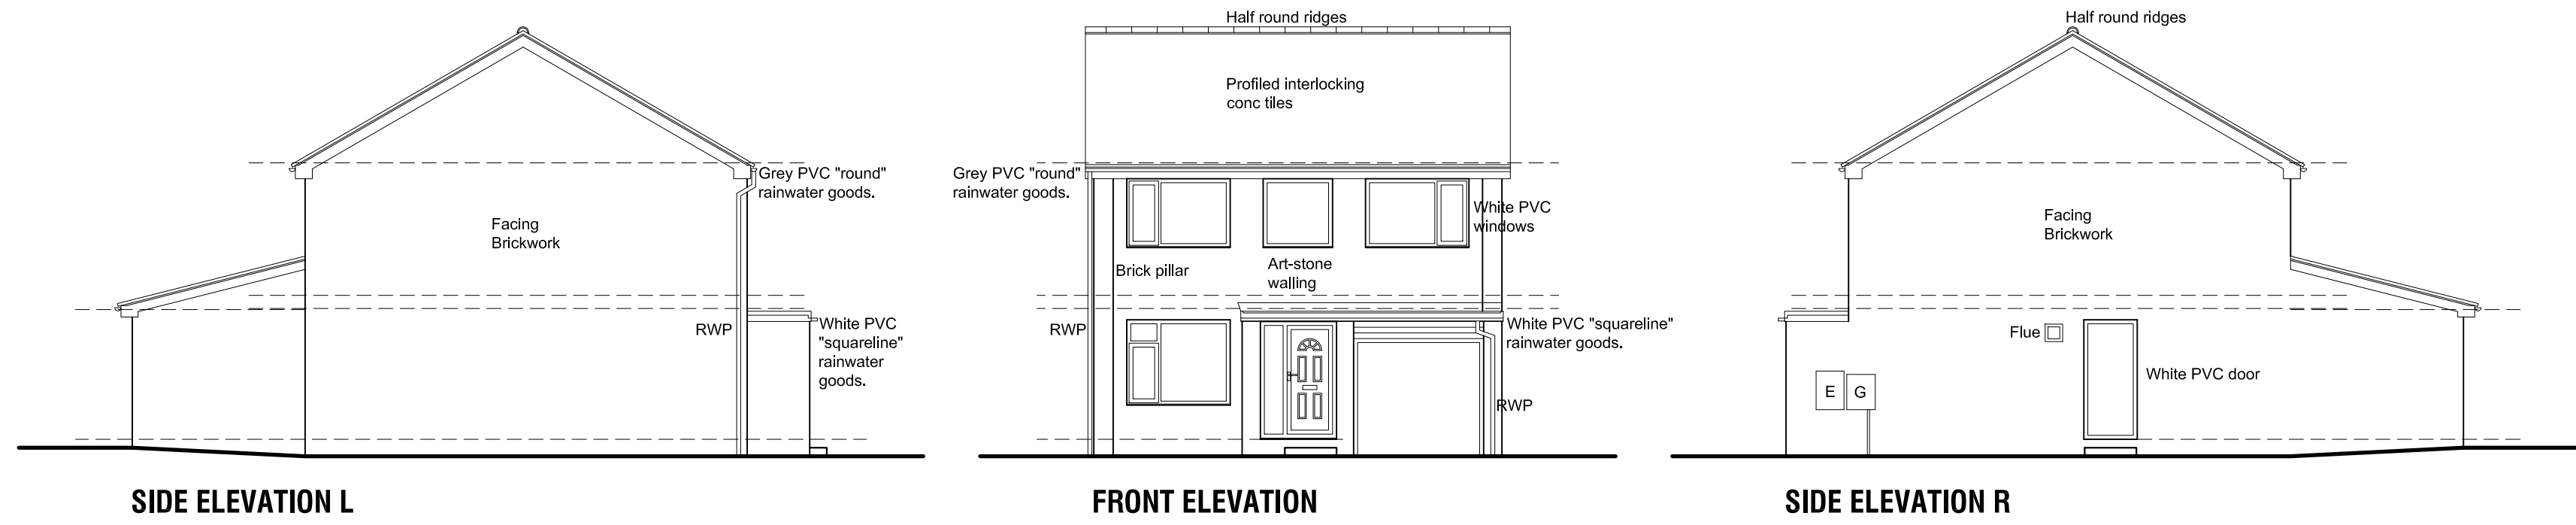


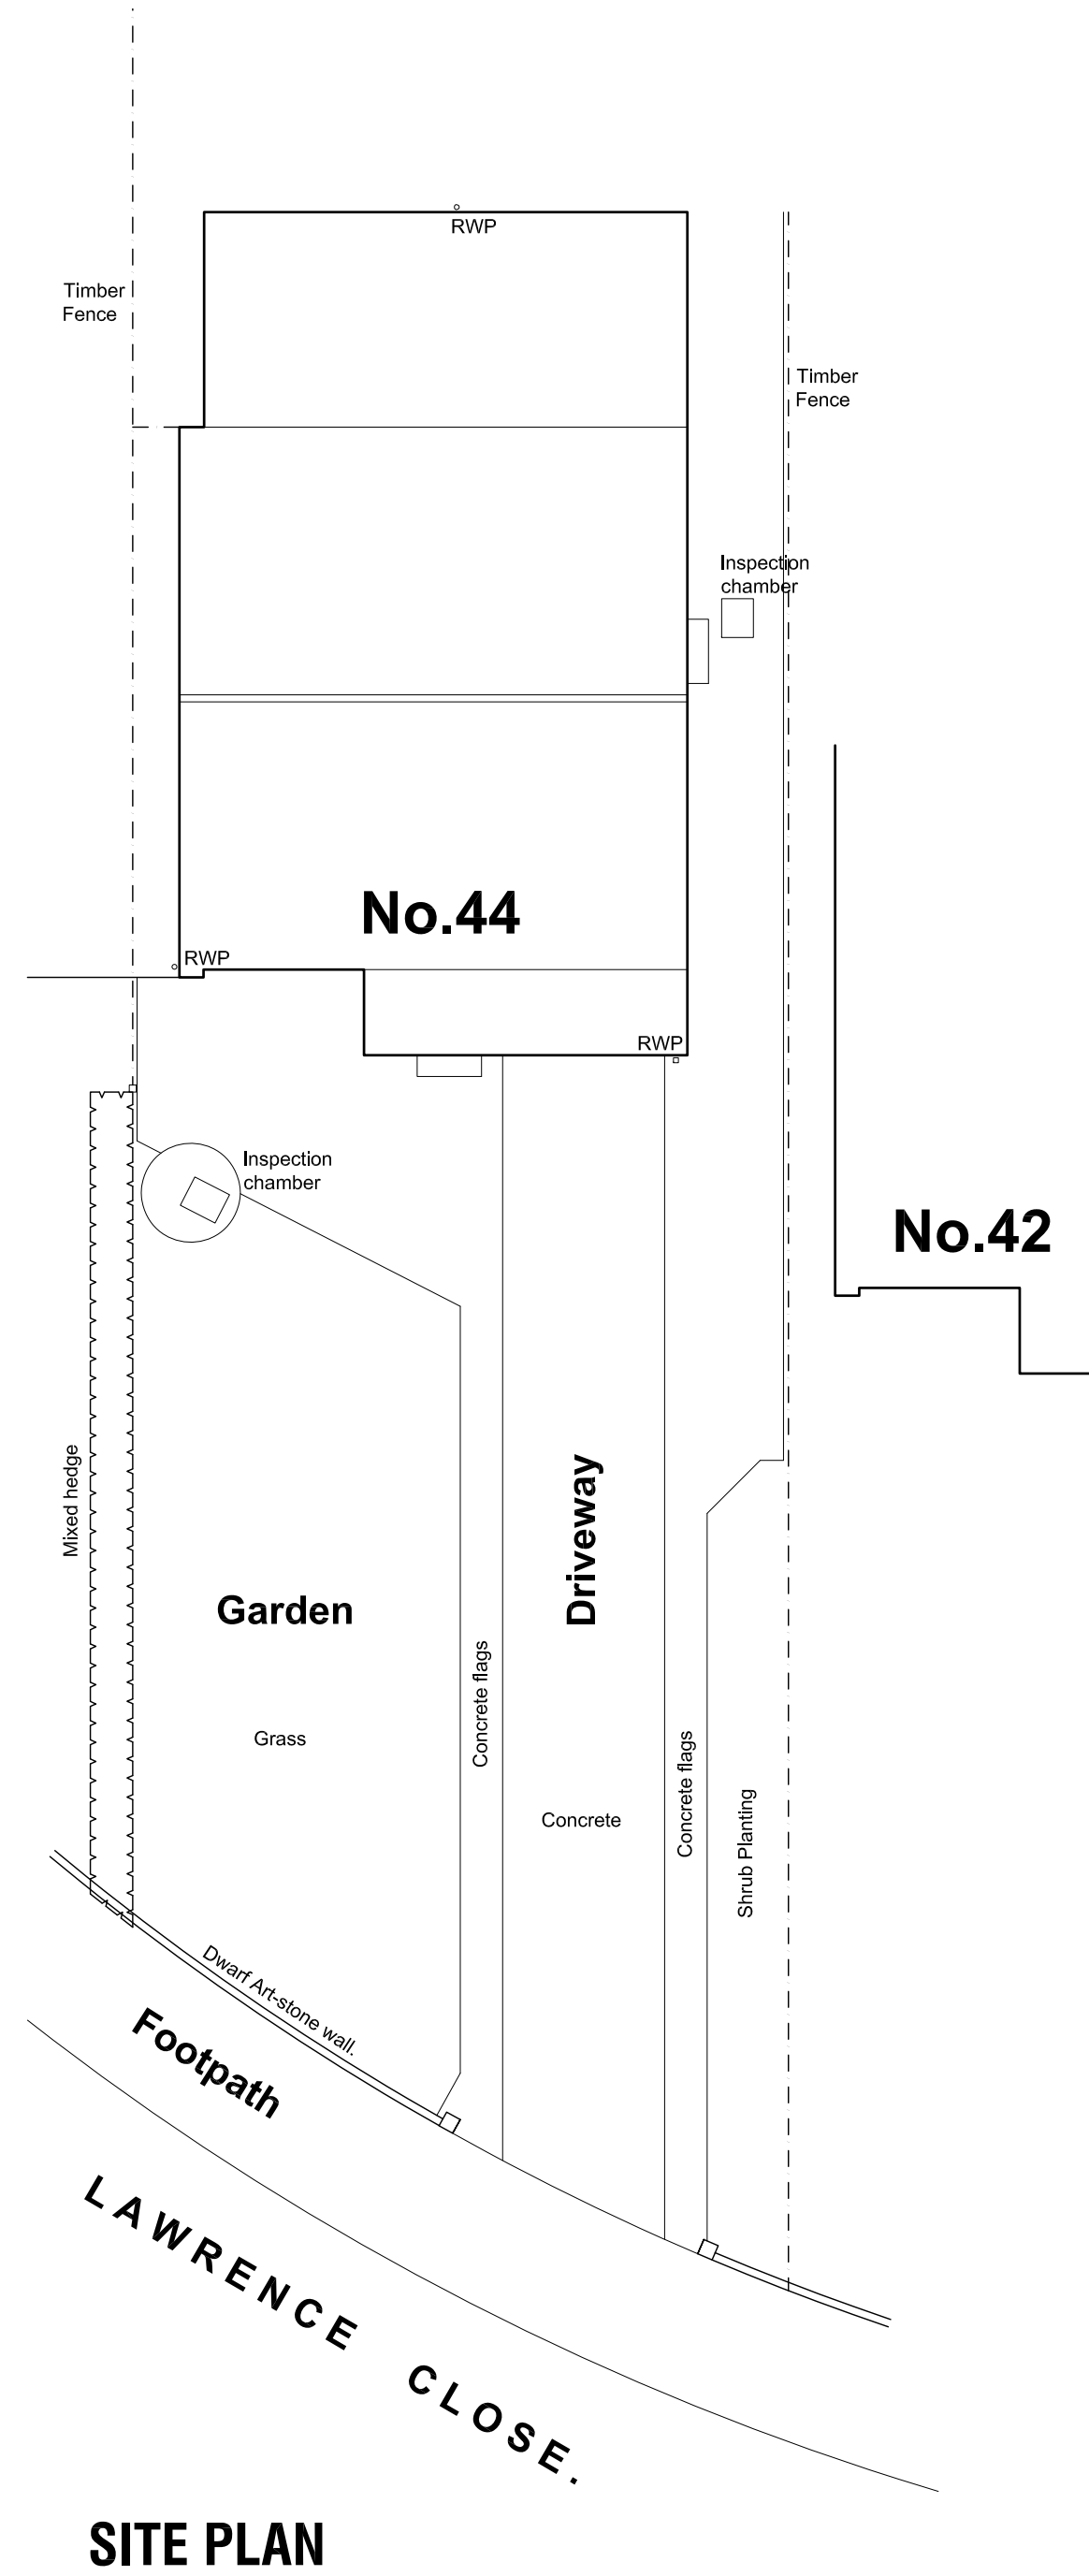

Revision	Date	Description
PROPOSED EXTENSION & ALTERATIONS TO 44 LAWRENCE CLOSE, HIGHAM, BARNSELY, S75 1PE.		
SURVEY Plans and Elevations.		
Mr. & Mrs. Richmond		
JEA Building Design Services		
JE Architectural Ltd 23 Windmill Road, Wombwell, Barnsley, S73 8PW. Tel/Fax: 01226 754507 Email: jeald@btconnect.com		
This drawing and the copyright is the Architectural Company's property and maybe used or reproduced only by agreement. All Dimensions in Millimetres Unless specified otherwise and subject to verification on site.		
Scale: 1:50/1:100@ A1		Date: JULY 2013
Ref: 201229		Drwg No: 01
0 cm 12 cm 4 cm 16 cm		