



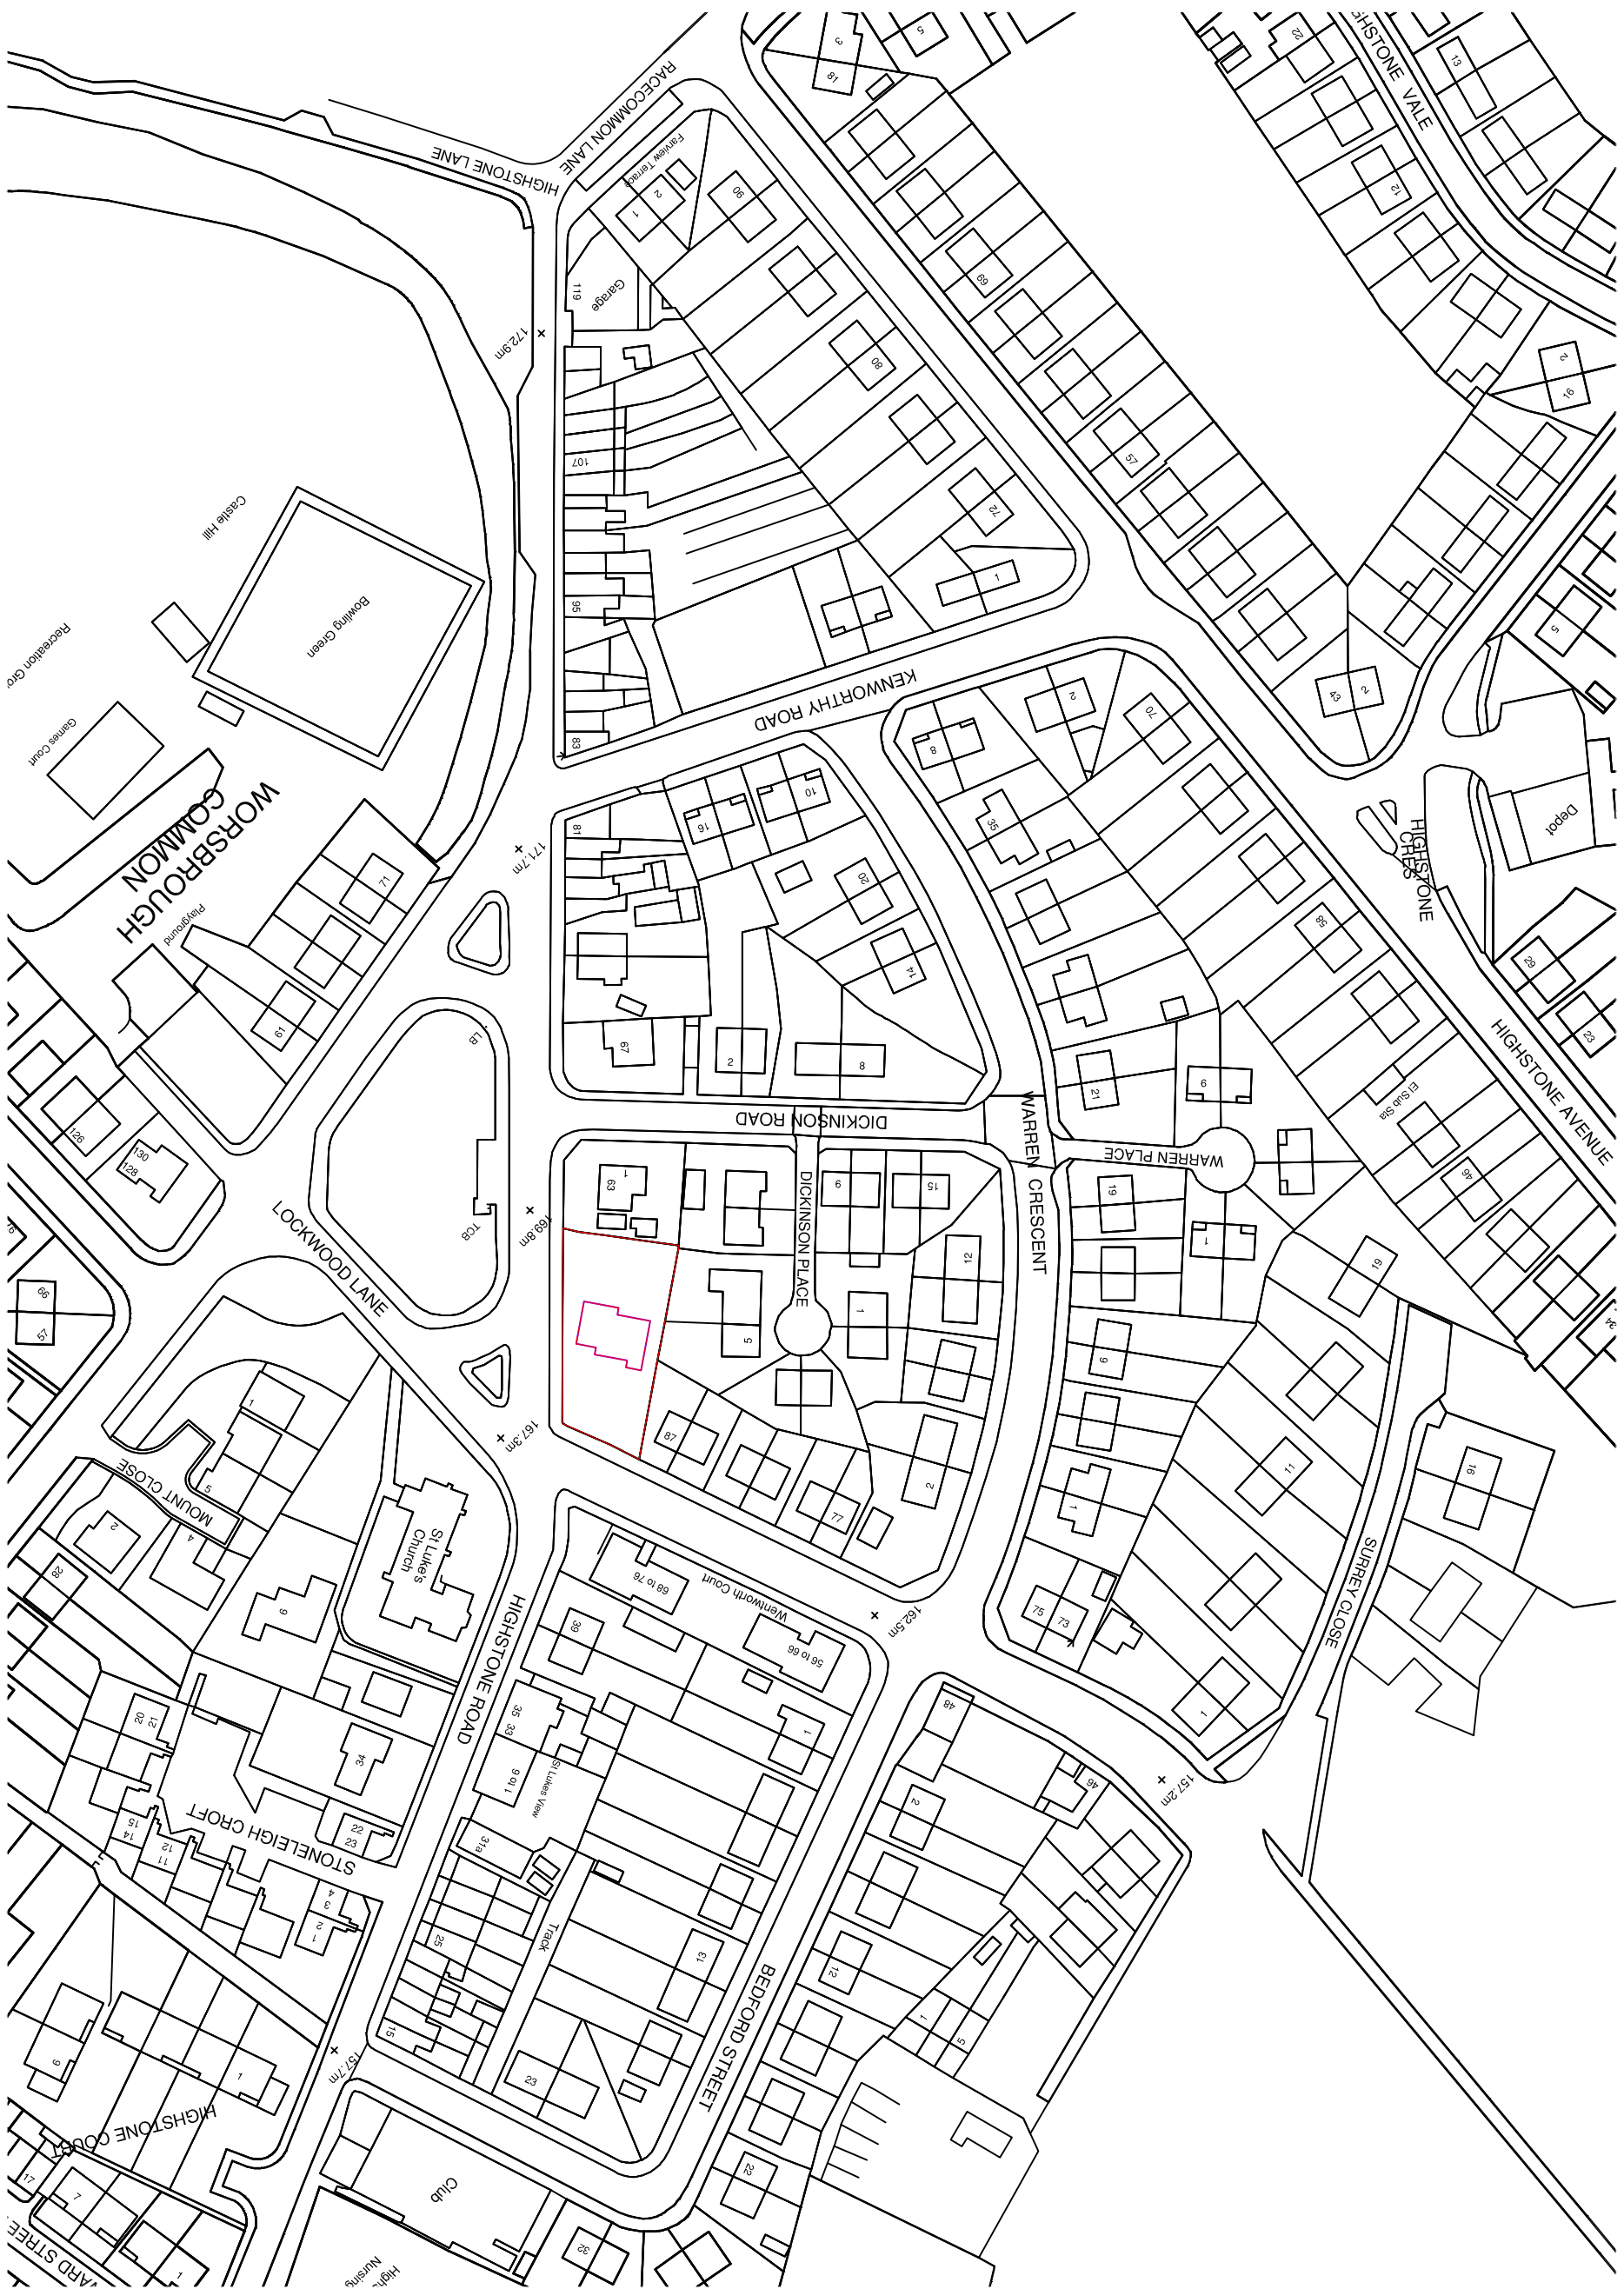

LOCATION PLAN

1:1250

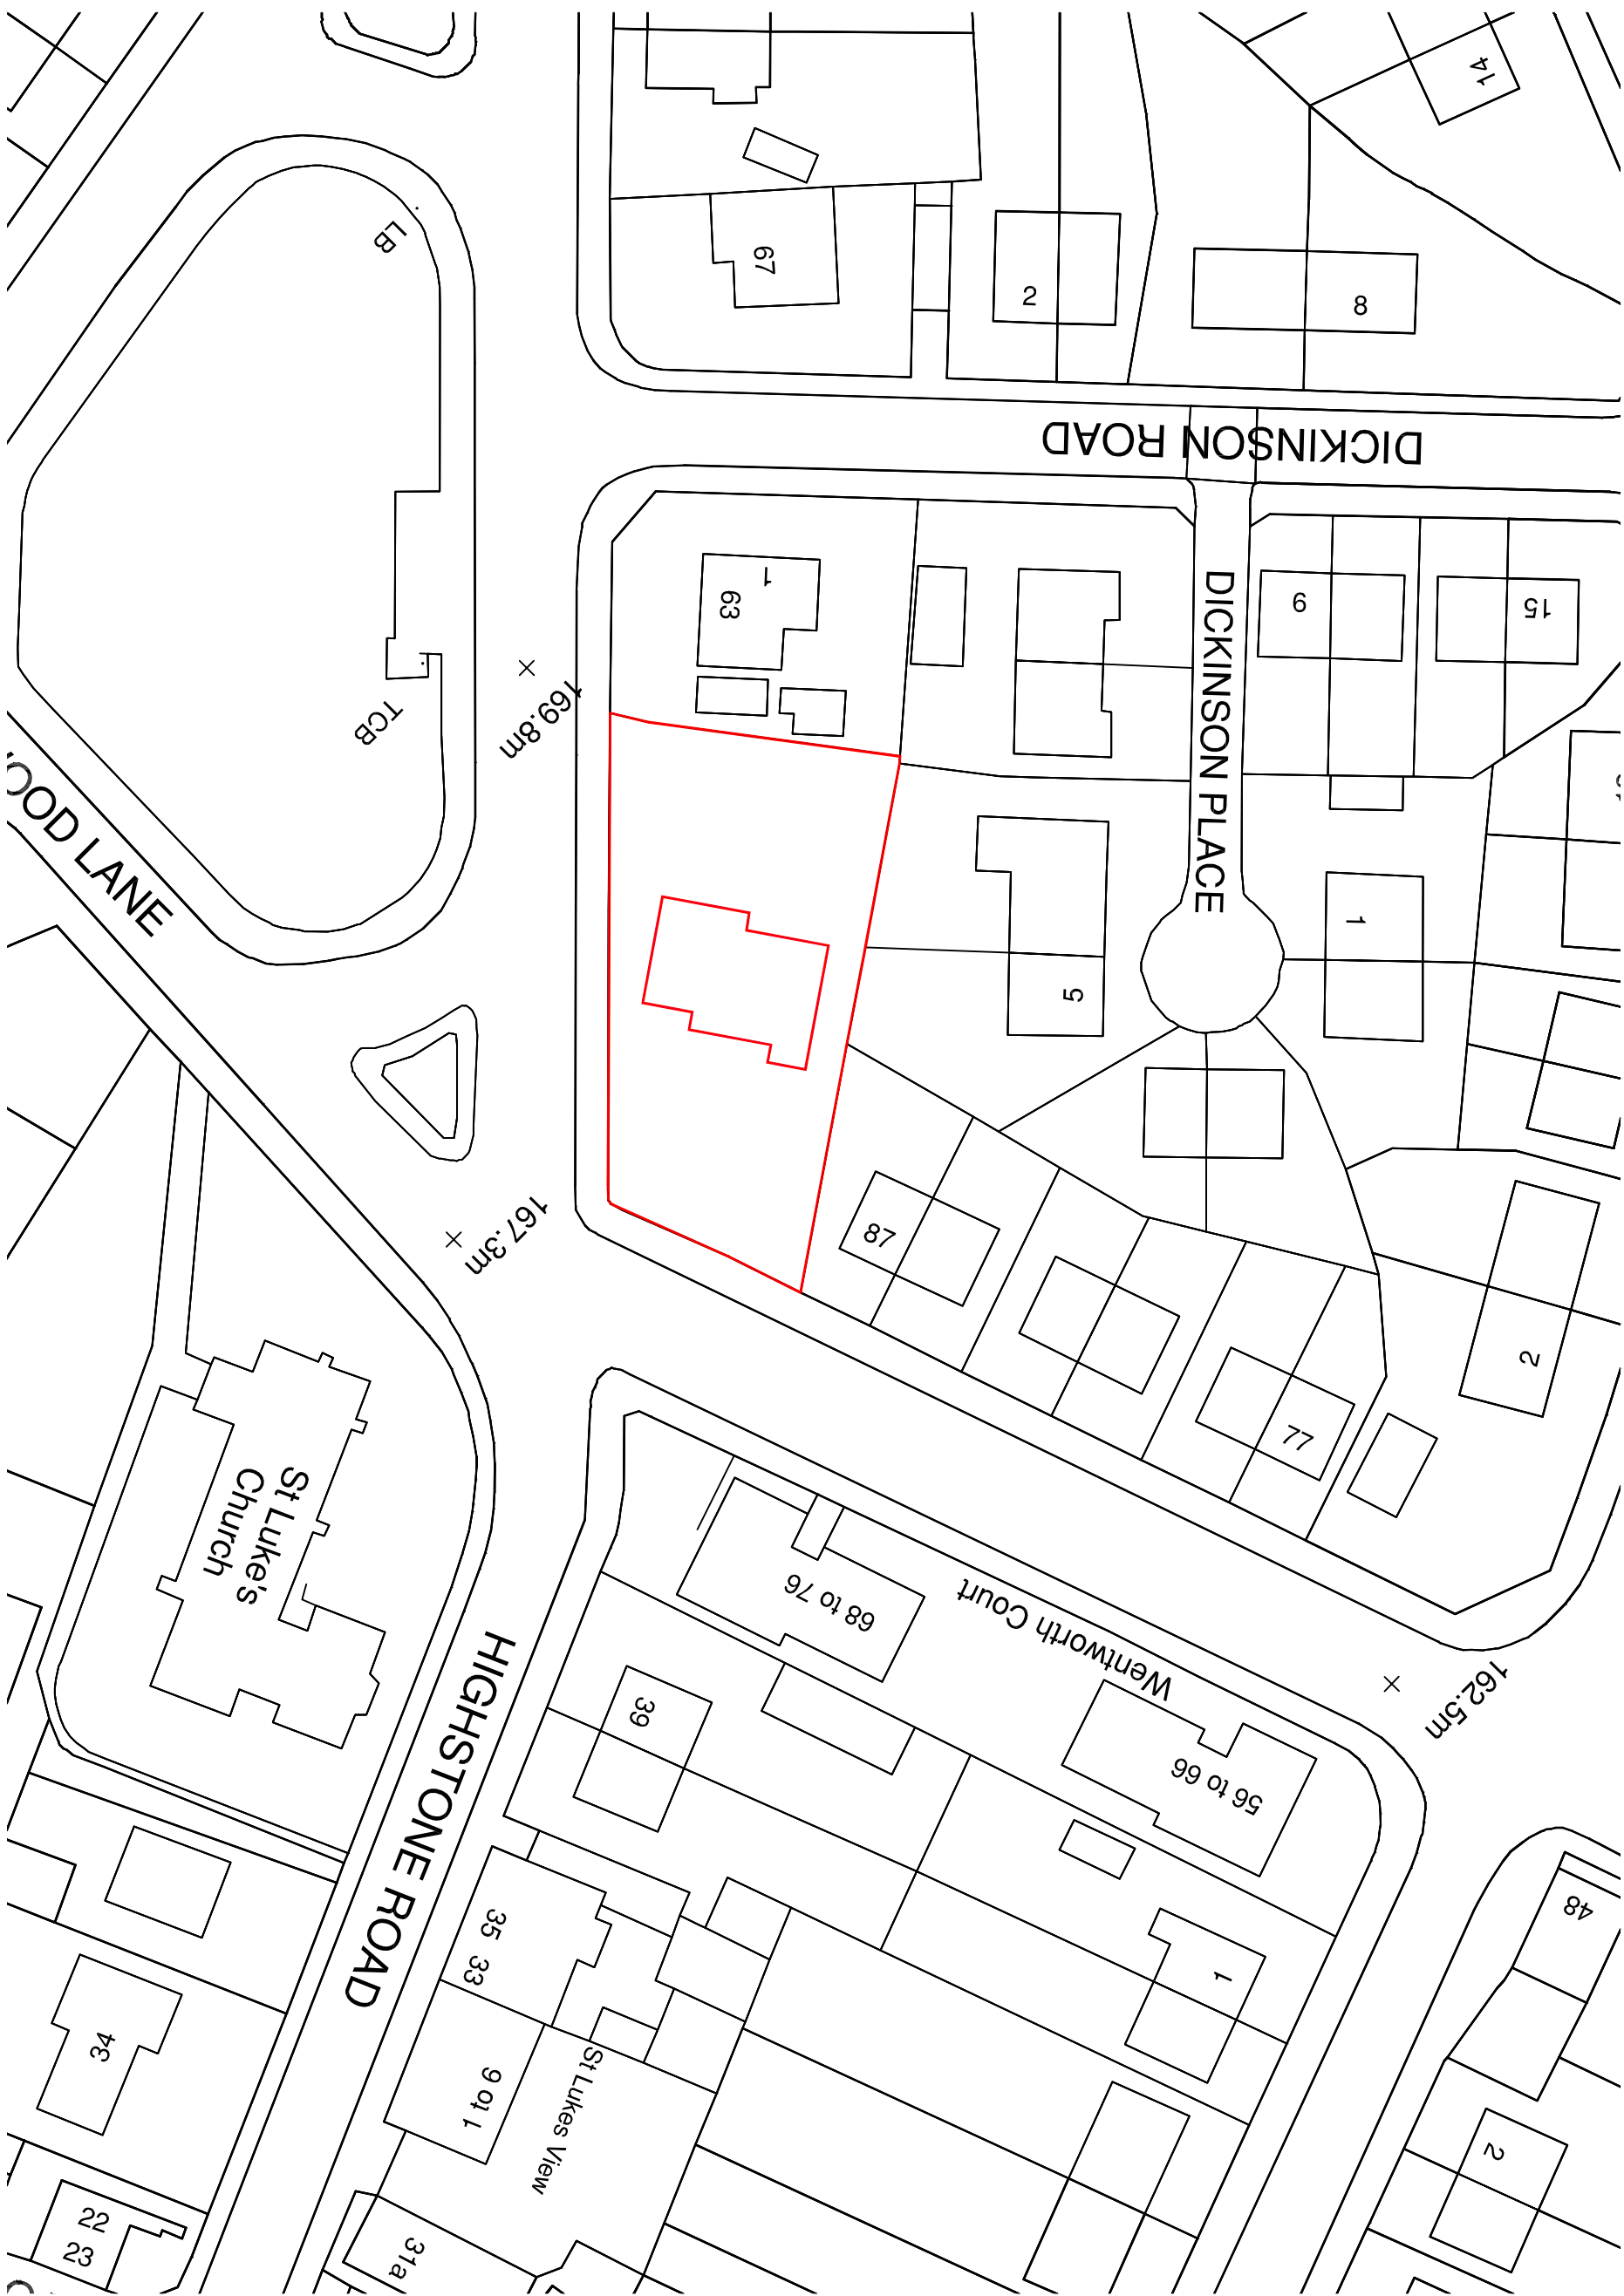

BLOCK PLAN

1:500

KEY PLAN



NOTES:

This drawing is produced or used in this project only and may not be used for any other purpose. WPS Property Consultants Ltd accept no liability for the use of this drawing other than the purpose for which it was intended in connection with the project as recorded on the title block. **Title:** Purpose for Issue and File Status Code.

This drawing may not be reproduced in any form without prior written agreement.

Do not scale from the drawing, use written dimensions only.

A	REVISD BY:	DATE:	CHECKED BY:	DATE:
SCALE BAR				
PURPOSE OF ISSUE				
FILE STATUS CODE				
@ COP/RIGHT NPS GROUP @ COP/RIGHT NPS GROUP				A
Drawing is a legally mandated part of a Contract of 11M Stirling Office Complex Contract Summary (License No. 100020254)				
<div>  <div> <p>NPS Property Consultants Ltd</p> <p>SACKVILLE STREET, BRANLEY SOUTH YORKSHIRE, S70 6JH TEL: 0113 275 77399 EMAIL: licensing@nps.co.uk</p> <p>Head Office: Lutterworth, 22/23a St. Central Avenue, St. Andrews Business Park, Lutterworth, Leicestershire, LE17 4JH</p> <p>Other Office locations can be found on our website: www.nps.co.uk</p> </div> </div>				
PROPERTY DESIGN AND MANAGEMENT SERVICES CLIENT Bernersall Homes HSG. 4294 PROJEC HSG 4924 - Highstone Road & Kenworthy Road Worsborough Common Social Housing Development TITLE				
Highstone Road Site Location plan & Block plan				
SCALES 1:100	DATE 25/07/2013	DRAWN LS	CHECKED	REV CODE
FILE / DRAWING NAME 13-7-1020	ZONE -	LEVEL -	TYPE PL A	ROLE 13