


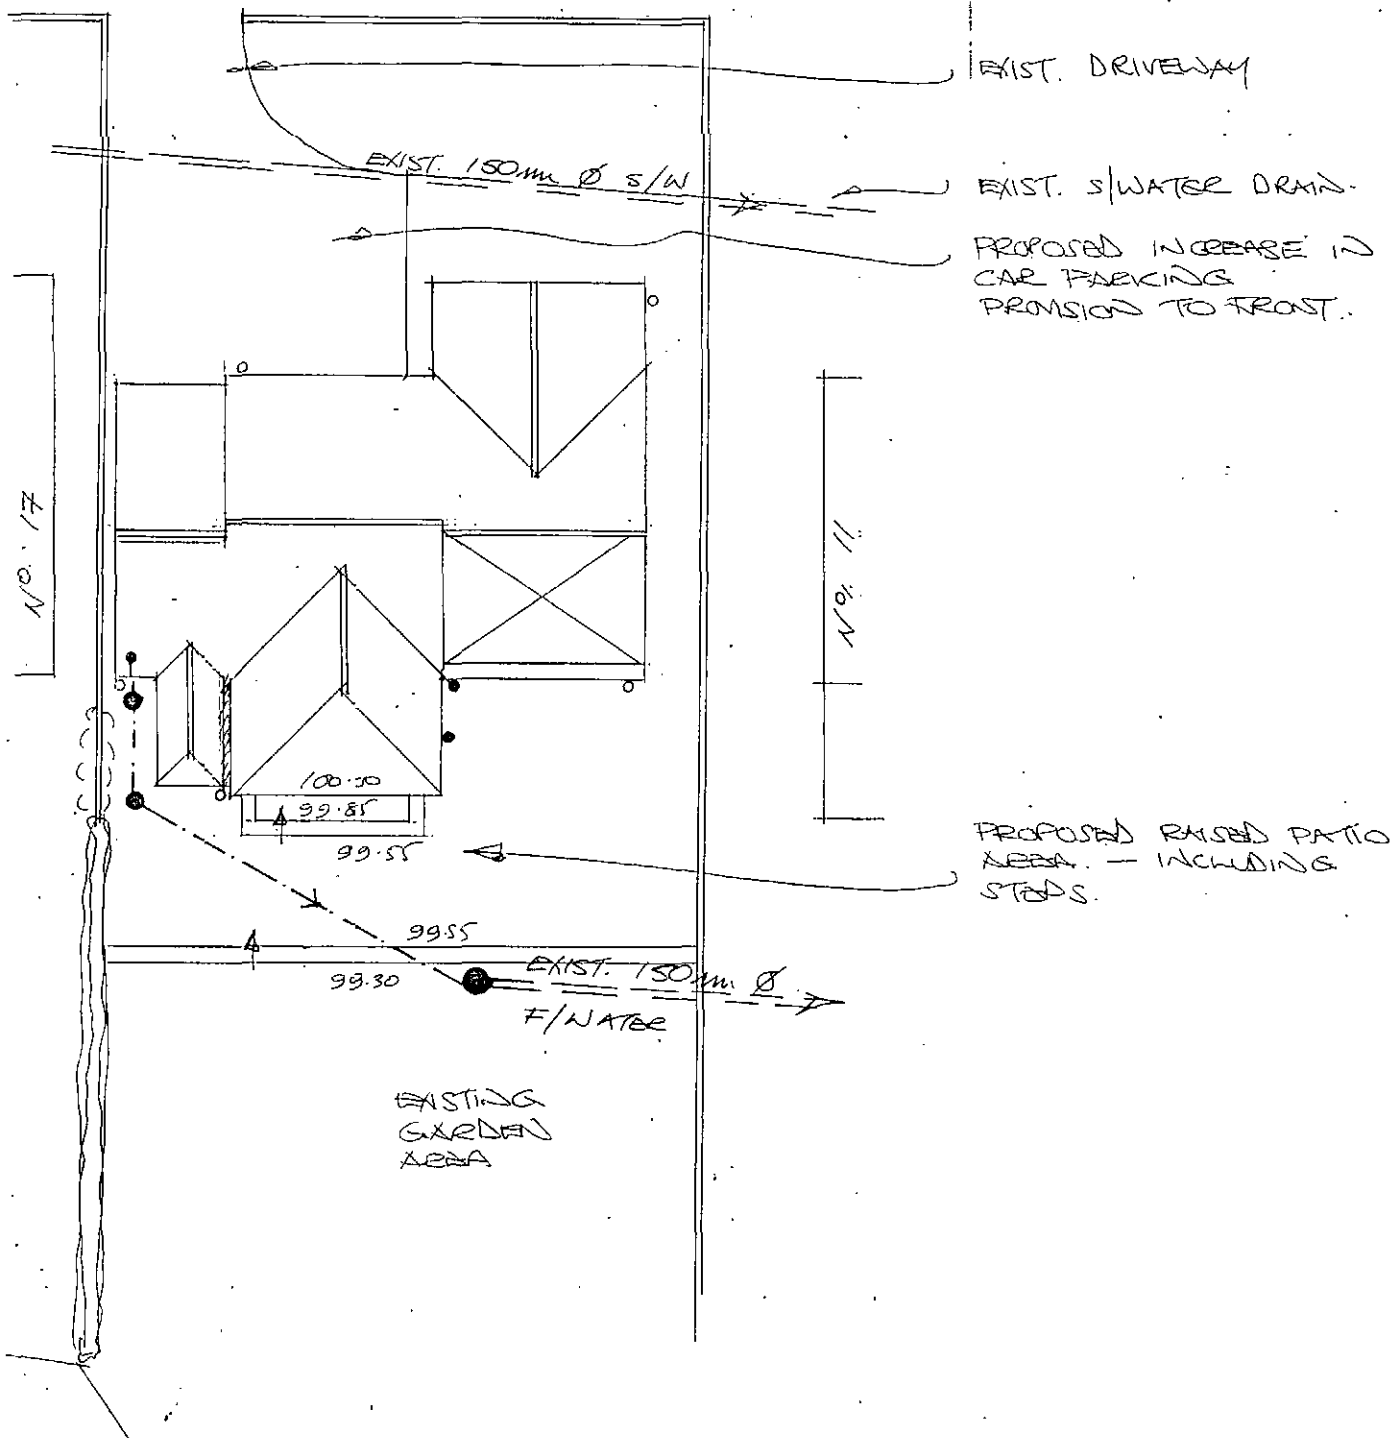


Rev	Notes	Date

Garry Greetham Associates Residential Design Consultant Westwood House 18 Carr Lane Tankersley Barnsley S75 3BE Tel(01226)746573	
PROJECT	Various Extensions
CLIENT	Miss. Lauren Atkinson
TITLE	Drainage & Ext. Works
ADDRESS	15 Greystones Avenue, Ward Green, Barnsley. S70 5JQ.
DRAWN BY	ggg
SCALE	1:200
DATE	Aug 17
DRAWING No	863-02
REV	
Member of the Chartered Institute of Architectural Technologists	

Location Plan

1:1250

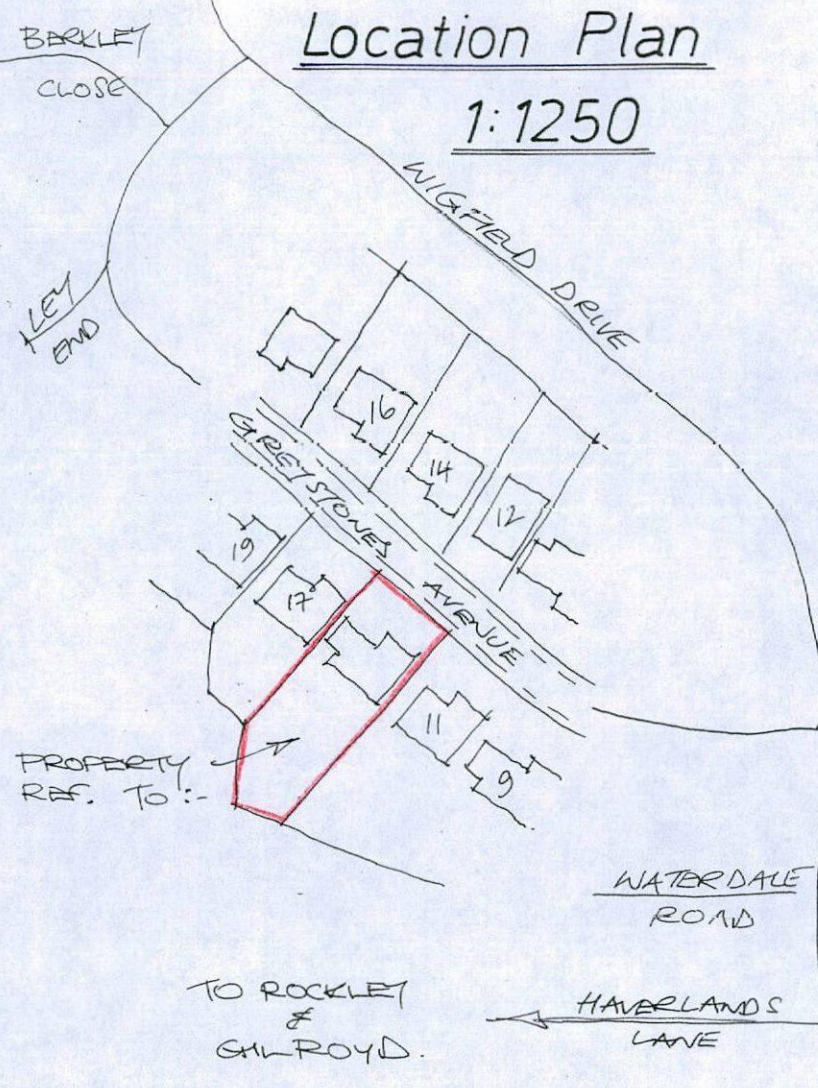

Rev	Notes	Date
-----	-------	------

Garry Greetham Associates

Residential Design Consultant

Westwood House
18 Carr Lane
Tankersley

Barnsley S75 3BE
Tel(01226)746573

PROJECT Various Extensions

CLIENT Miss. Lauren Atkinson

TITLE Site & Location Layouts

ADDRESS 15 Greystones Avenue,
Ward Green,
Barnsley. S70 5JQ.


DRAWN BY ggg


SCALE as shown DATE Jul 17

DRAWING No 863-01 REV


Member of the Chartered Institute of Architectural Technologists

Site Layout 1:500

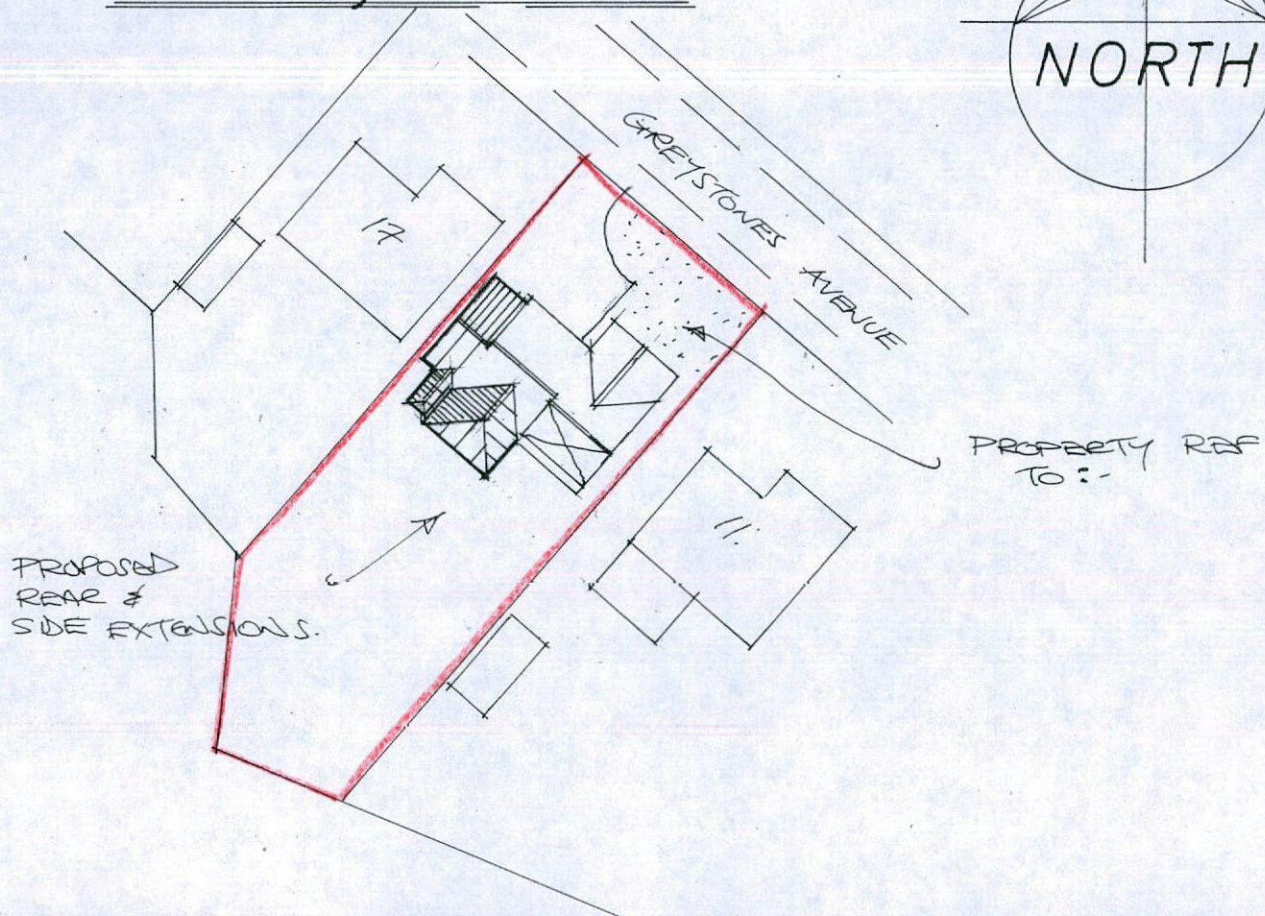


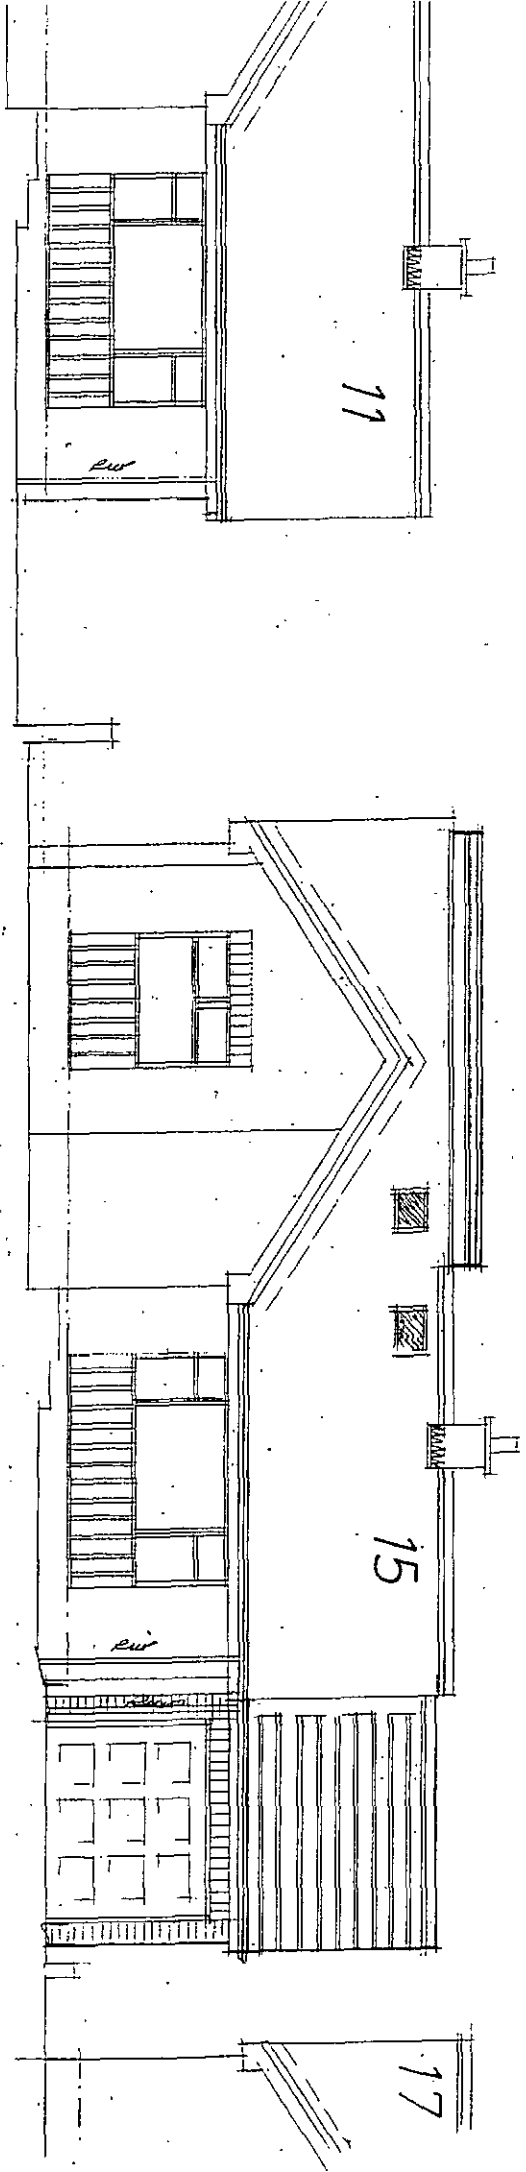


Street Scene 1:100

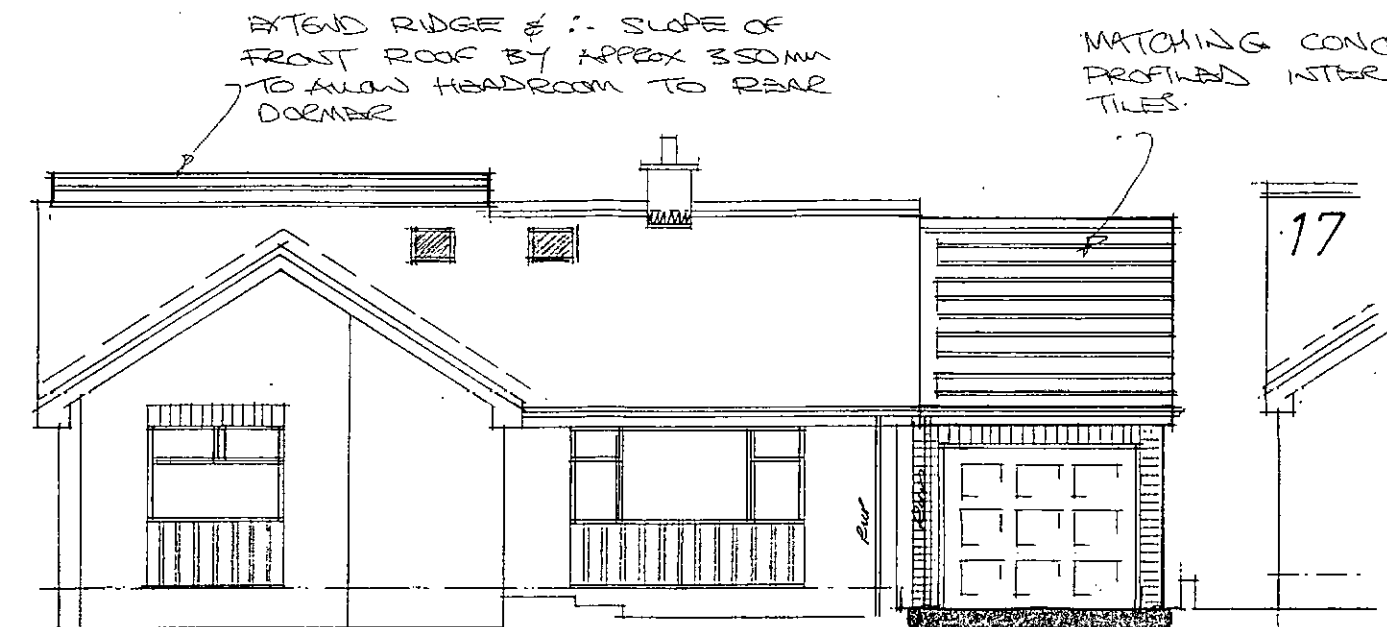


Front

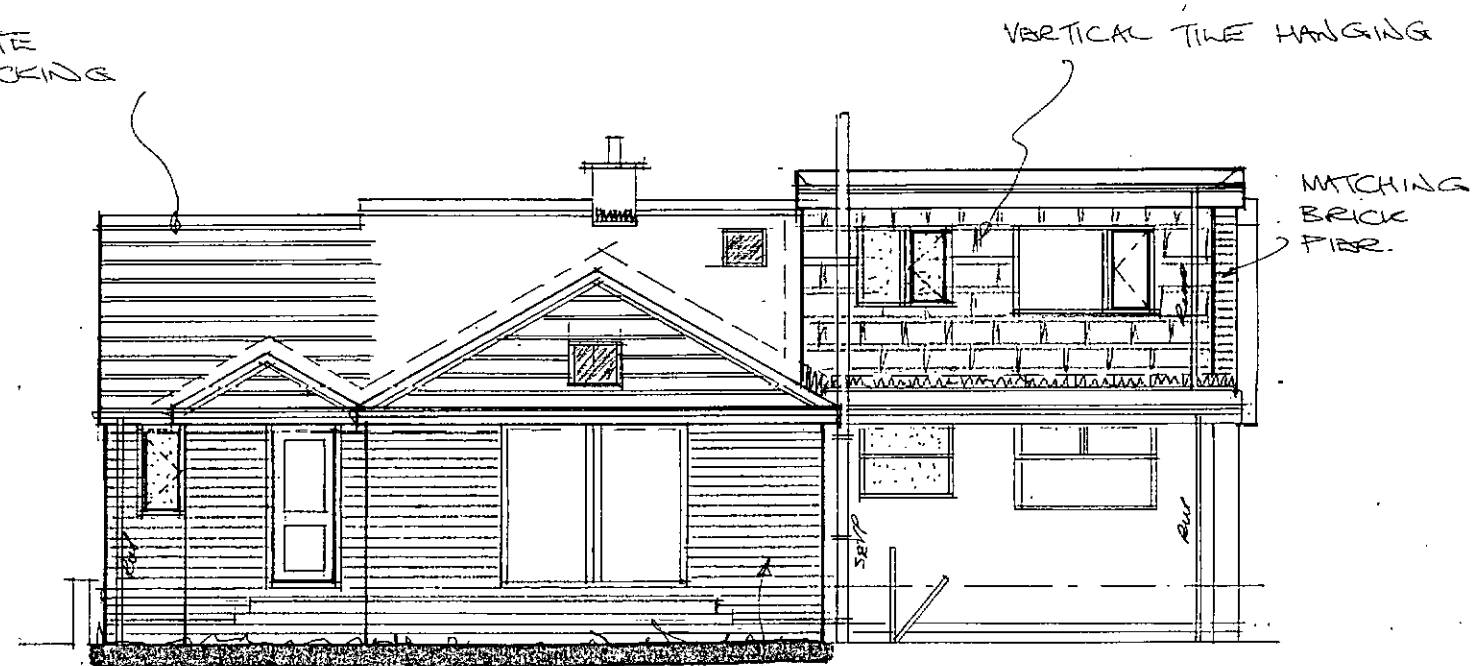

Rear

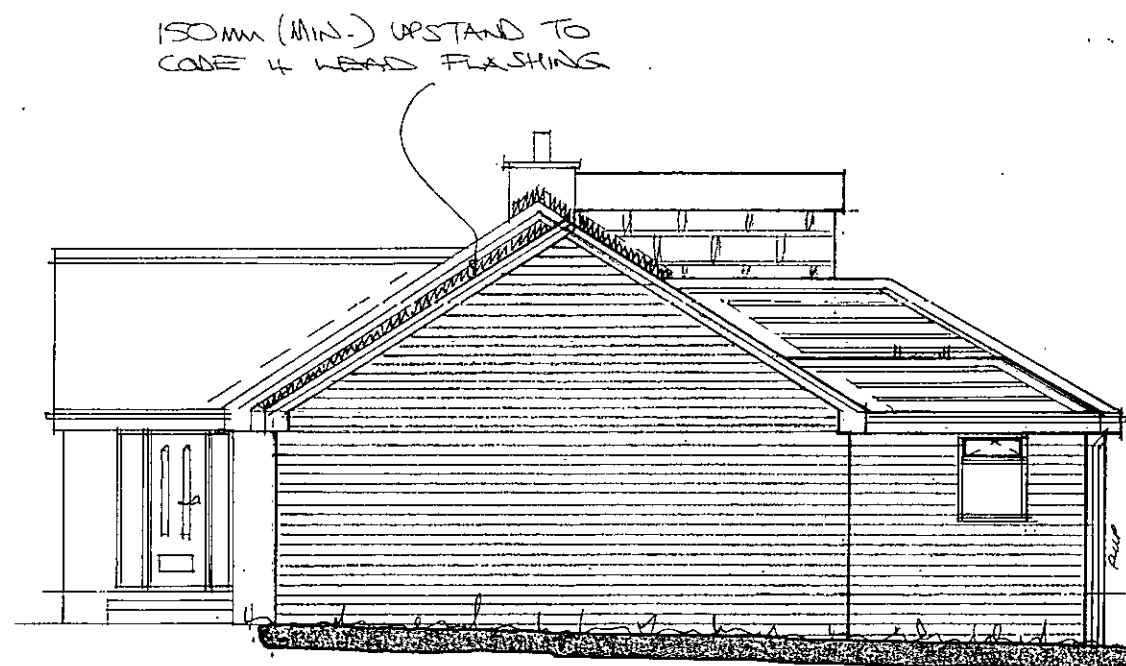

Side

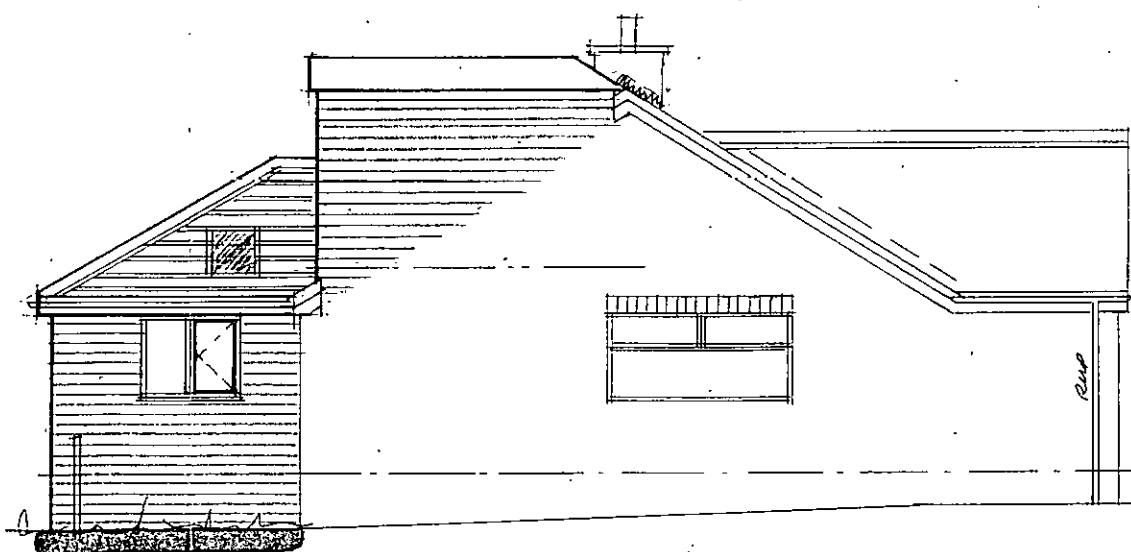

Side


Rev	Notes	Date

Garry
Greetham
Associates


Residential
Design Consultant
Westwood House
18 Carr Lane
Tannersley
Barnsley S75 3BE
Tel(01226)746573

PROJECT	Various Extensions
CLIENT	Miss. Lauren Atkinson
TITLE	Elevations as Proposed
ADDRESS	15 Greystones Avenue, Ward Green, Barnsley. S70 5JQ.
DRAWN BY	ggg
SCALE	1:100
DATE	Jul 17
DRAWING No	863-05
REV	


Member of the Chartered Institute
of Architectural Technologists

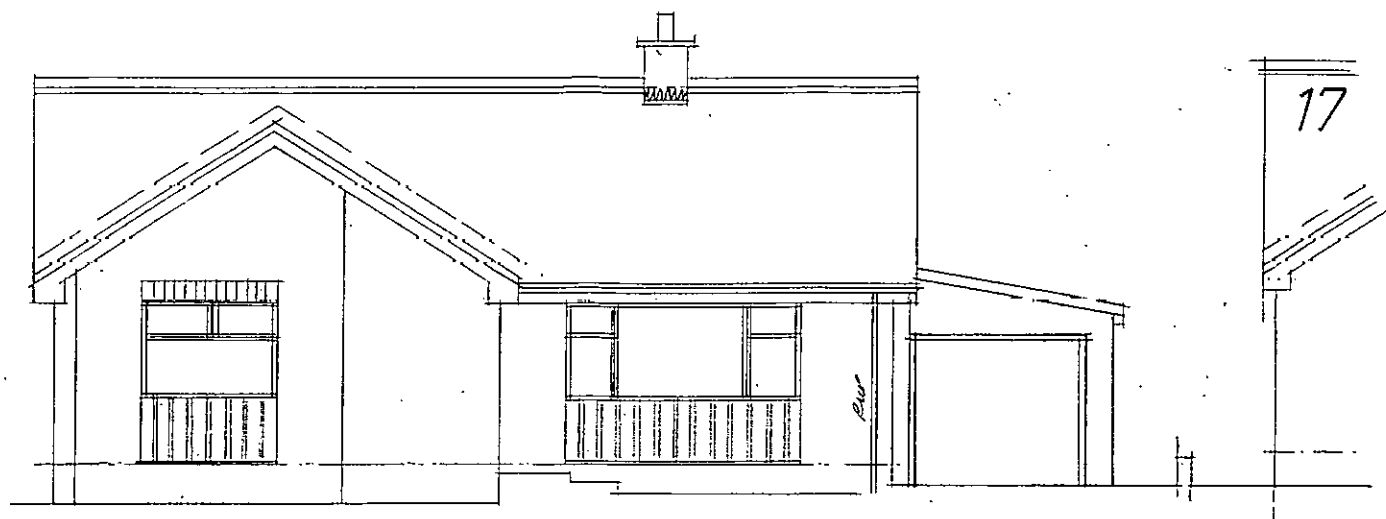


Front

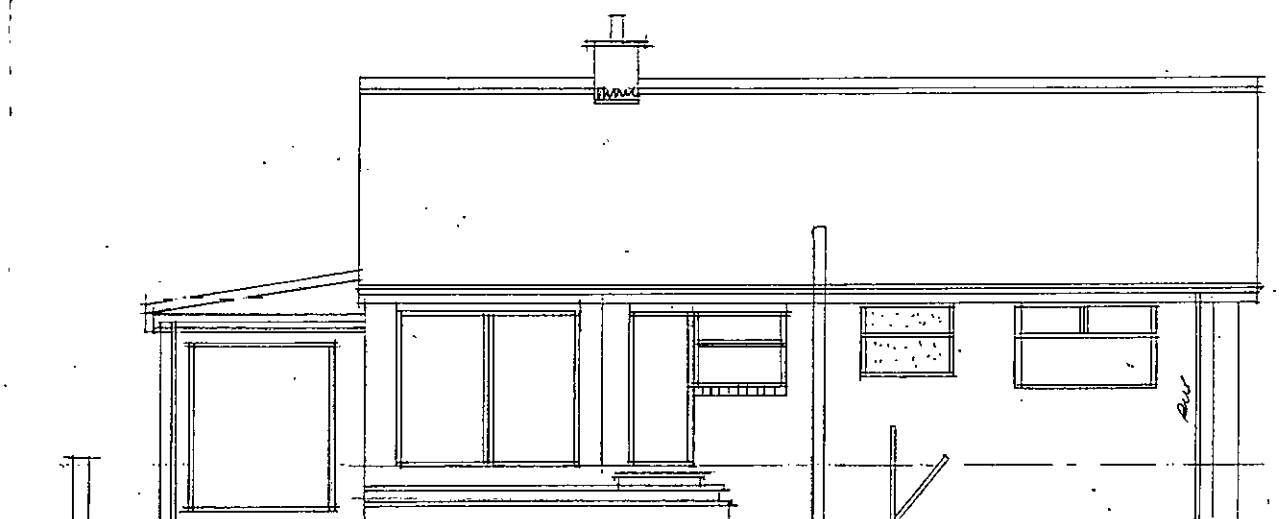

Rear

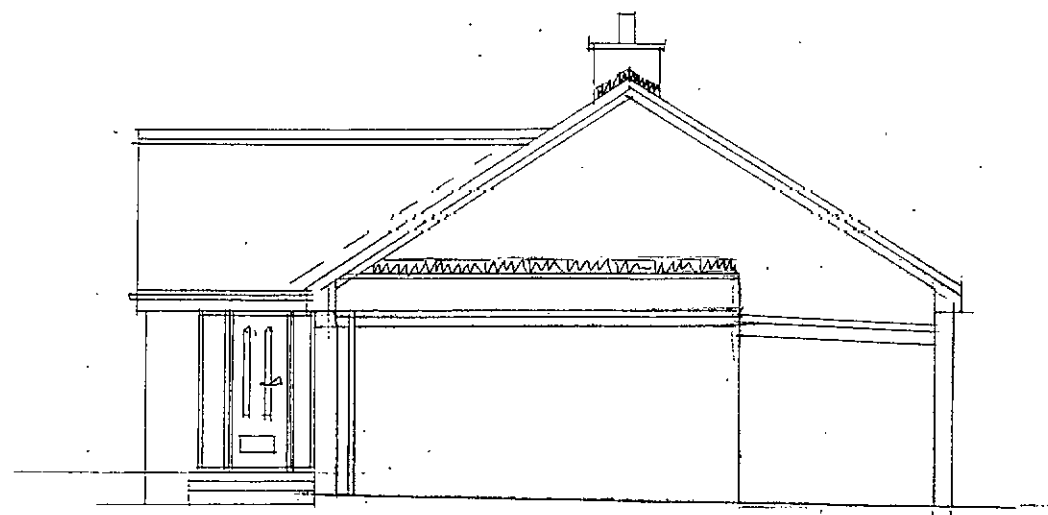

Side

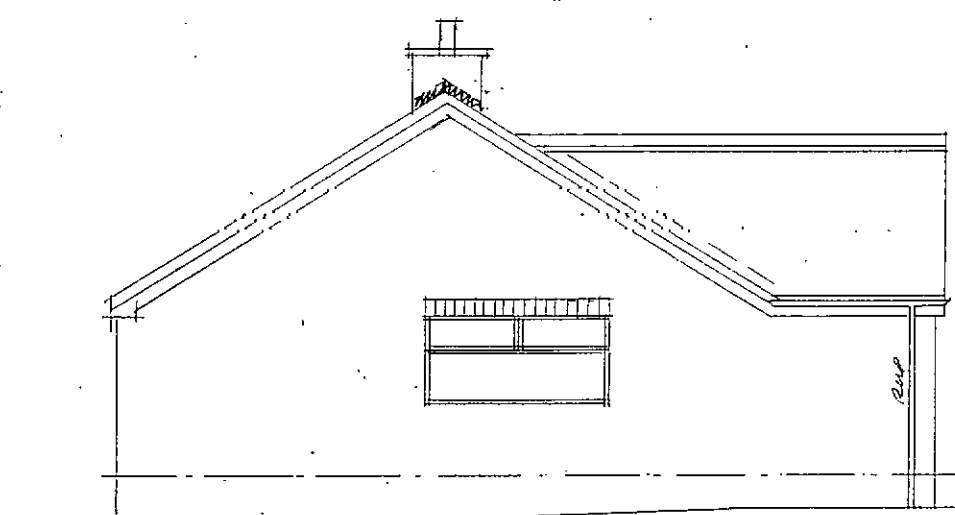

Side

Rev	Notes	Date

**Garry
Greetham
Associates**


Residential
Design Consultant

Westwood House
18 Carr Lane
Tankersley

Barnsley S75 3BE
Tel(01226)746573

PROJECT	Various Extensions		
CLIENT	Miss. Lauren Atkinson		
TITLE	Elevations as Existing		
ADDRESS	15 Greystones Avenue, Ward Green, Barnsley. S70 5JQ.		
DRAWN BY	ggg		
SCALE	1:100	DATE	Jul 17
DRAWING No	863-03	REV	

Member of the Chartered Institute
of Architectural Technologists

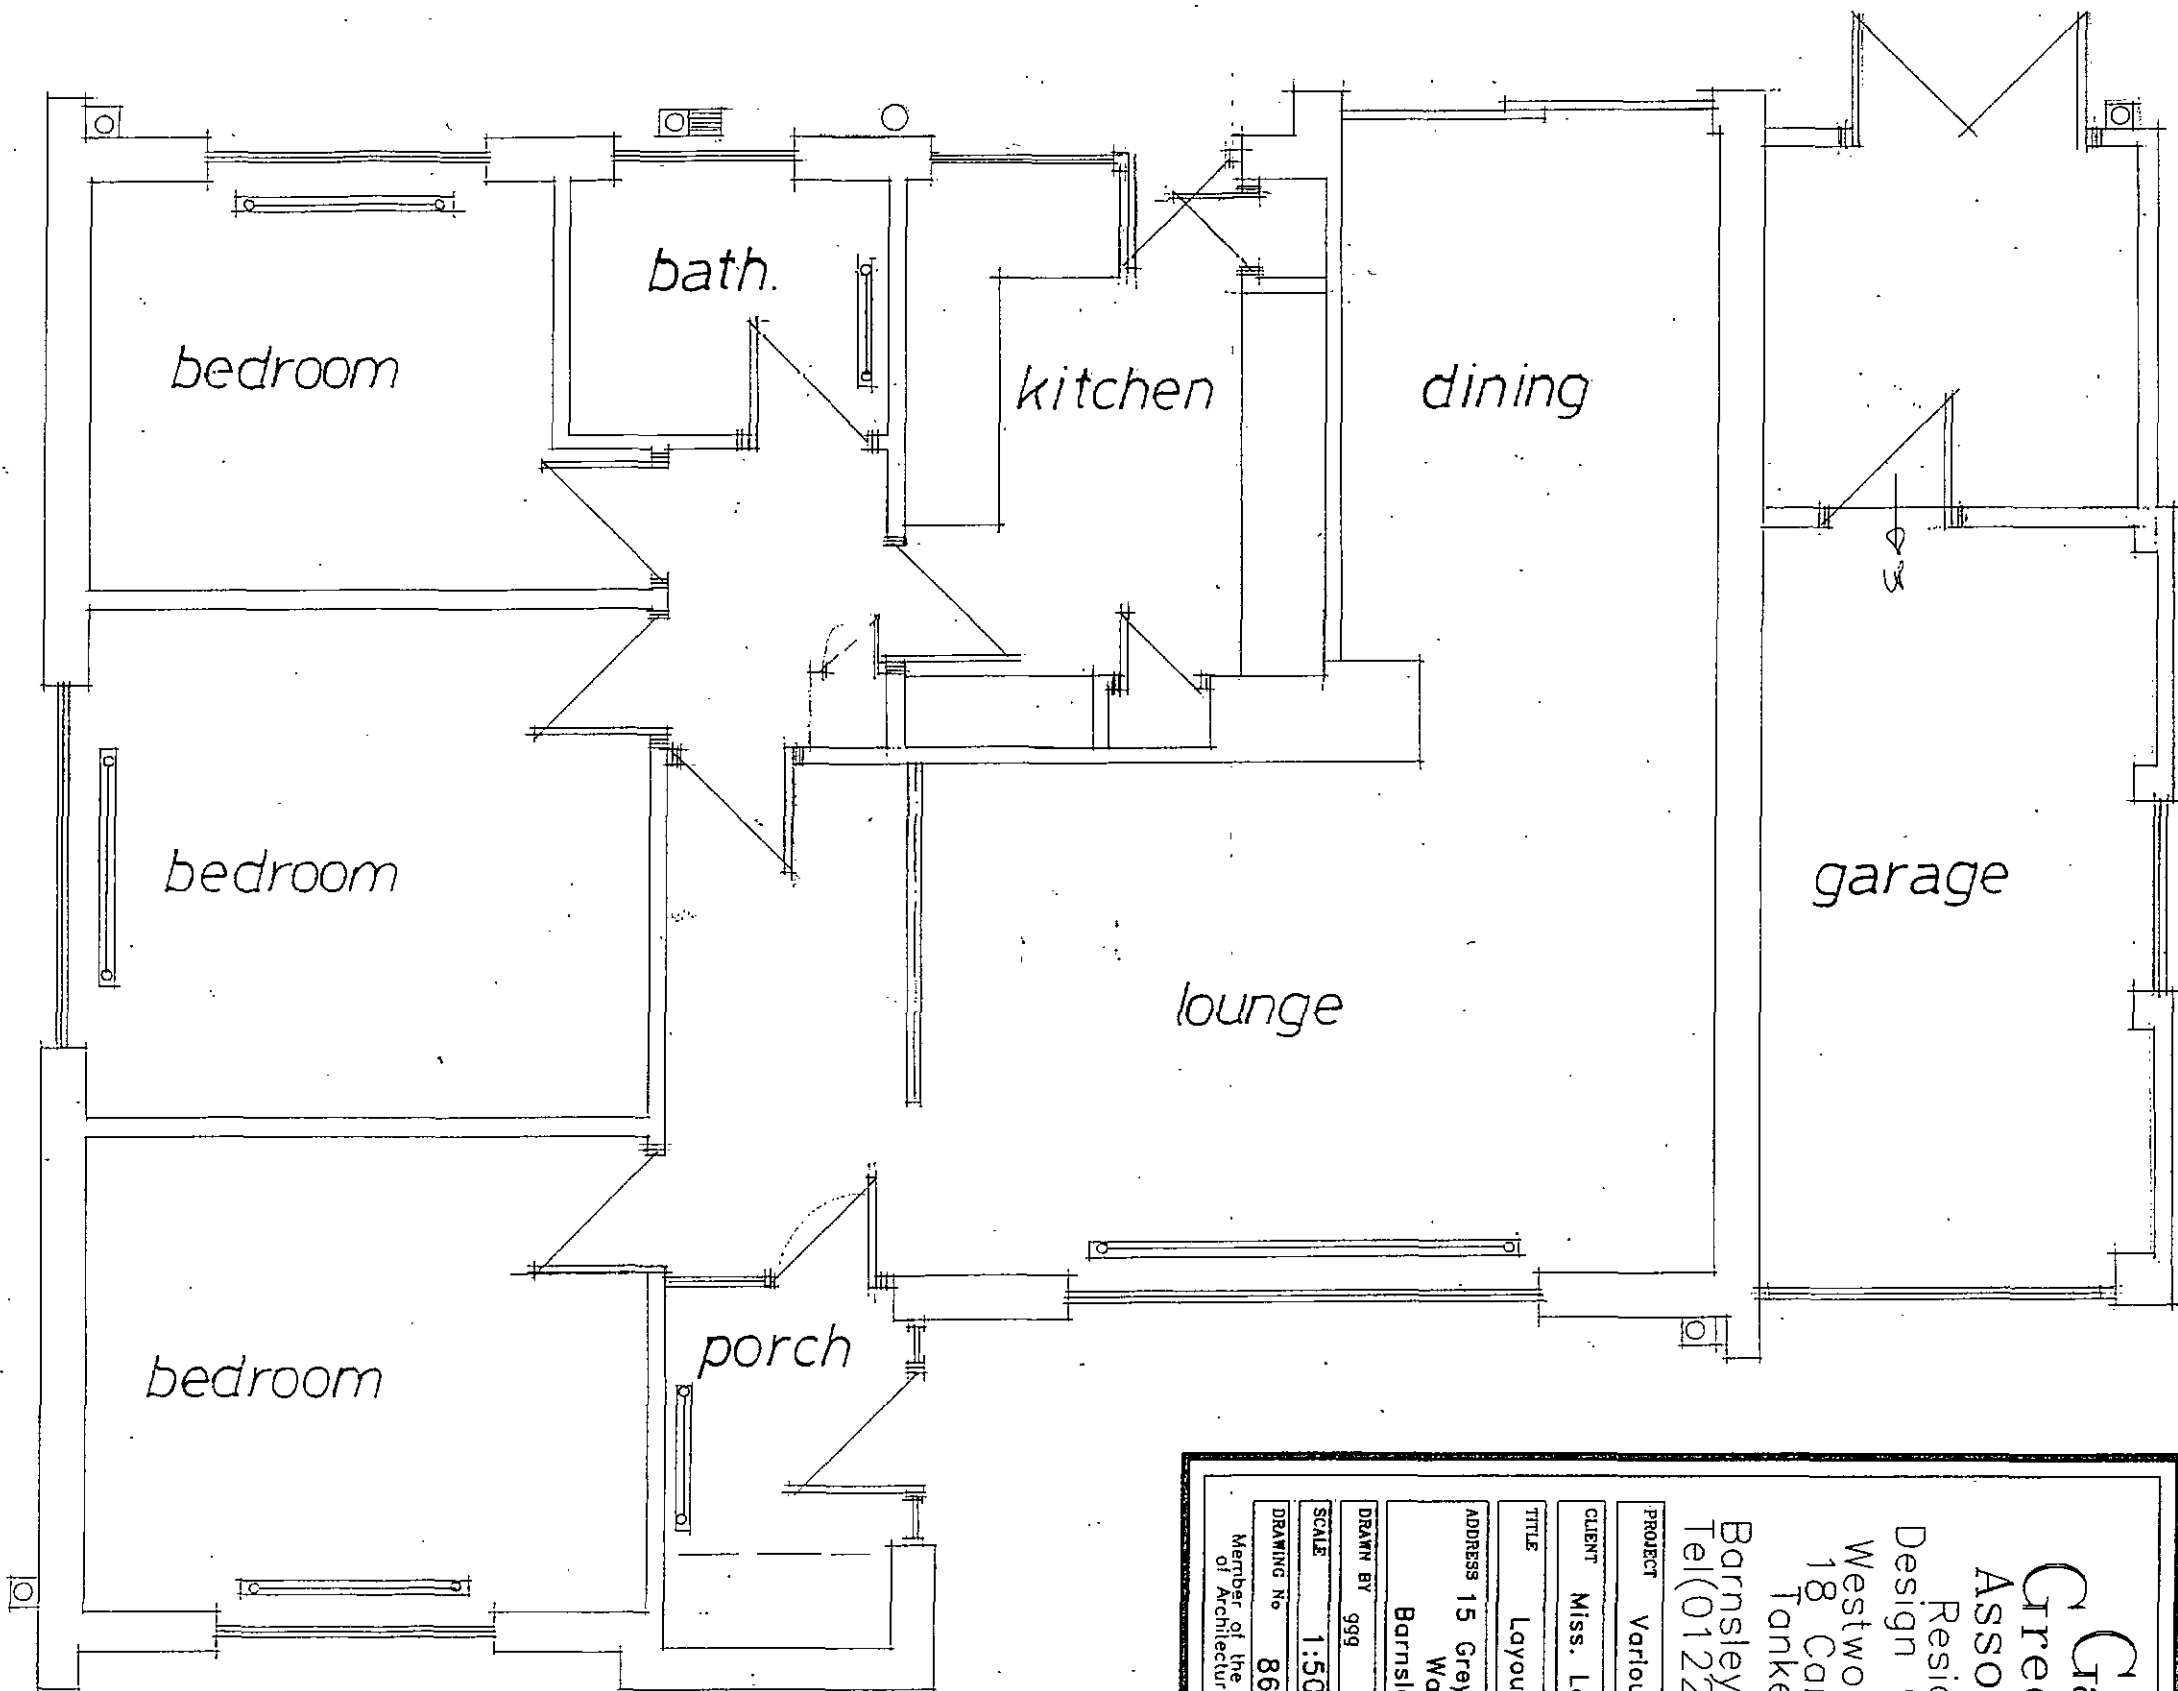

Garry Greetham Associates Residential Design Consultant Westwood House 18 Carr Lane Tankersley Barnsley S75 3BE Tel(01226)746573	
PROJECT	Various Extensions
CLIENT	Miss. Lauren Atkinson
TITLE	Layout as Proposed
ADDRESS	15 Greystones Avenue, Ward Green, Barnsley. S70 5JQ.
DRAWN BY	999
SCALE	1:50 DATE Jul 17
DRAWING No	863-04 REV
Member of the Chartered Institute of Architectural Technologists	

Rev	Notes	Date

BOUNDARY WALL - DWARF & CONC. FEATURE WALL

BOUNDARY FENCE

BOUNDARY WALL