PAUL MATTHEWS ARCHITECTURAL Ltd

ARCHITECTURE | PLANNING | DESIGN

Malkin Farm

Brow Lane

Holmfirth

HD9 2RJ

07946872499

paul@paulmatthewsarchitectural.co.uk

www.paulmatthewsarchitectural.co.uk

Company Registration Number: 09898149 – Company Registered in England and Wales


Do not scale from drawing, use figured dimensions only.


All dimensions must be checked and verified on site prior to commencement of works and architect to be notified of any discrepancies.

The copyright for these drawings remains the property of Paul MatthewsArchitectural Ltd. They must not be reproduced in any way without prior written consent from the originator (Paul MatthewsArchitecturalLtd).

1:500

5m 10m 20m 30m 40m 50m

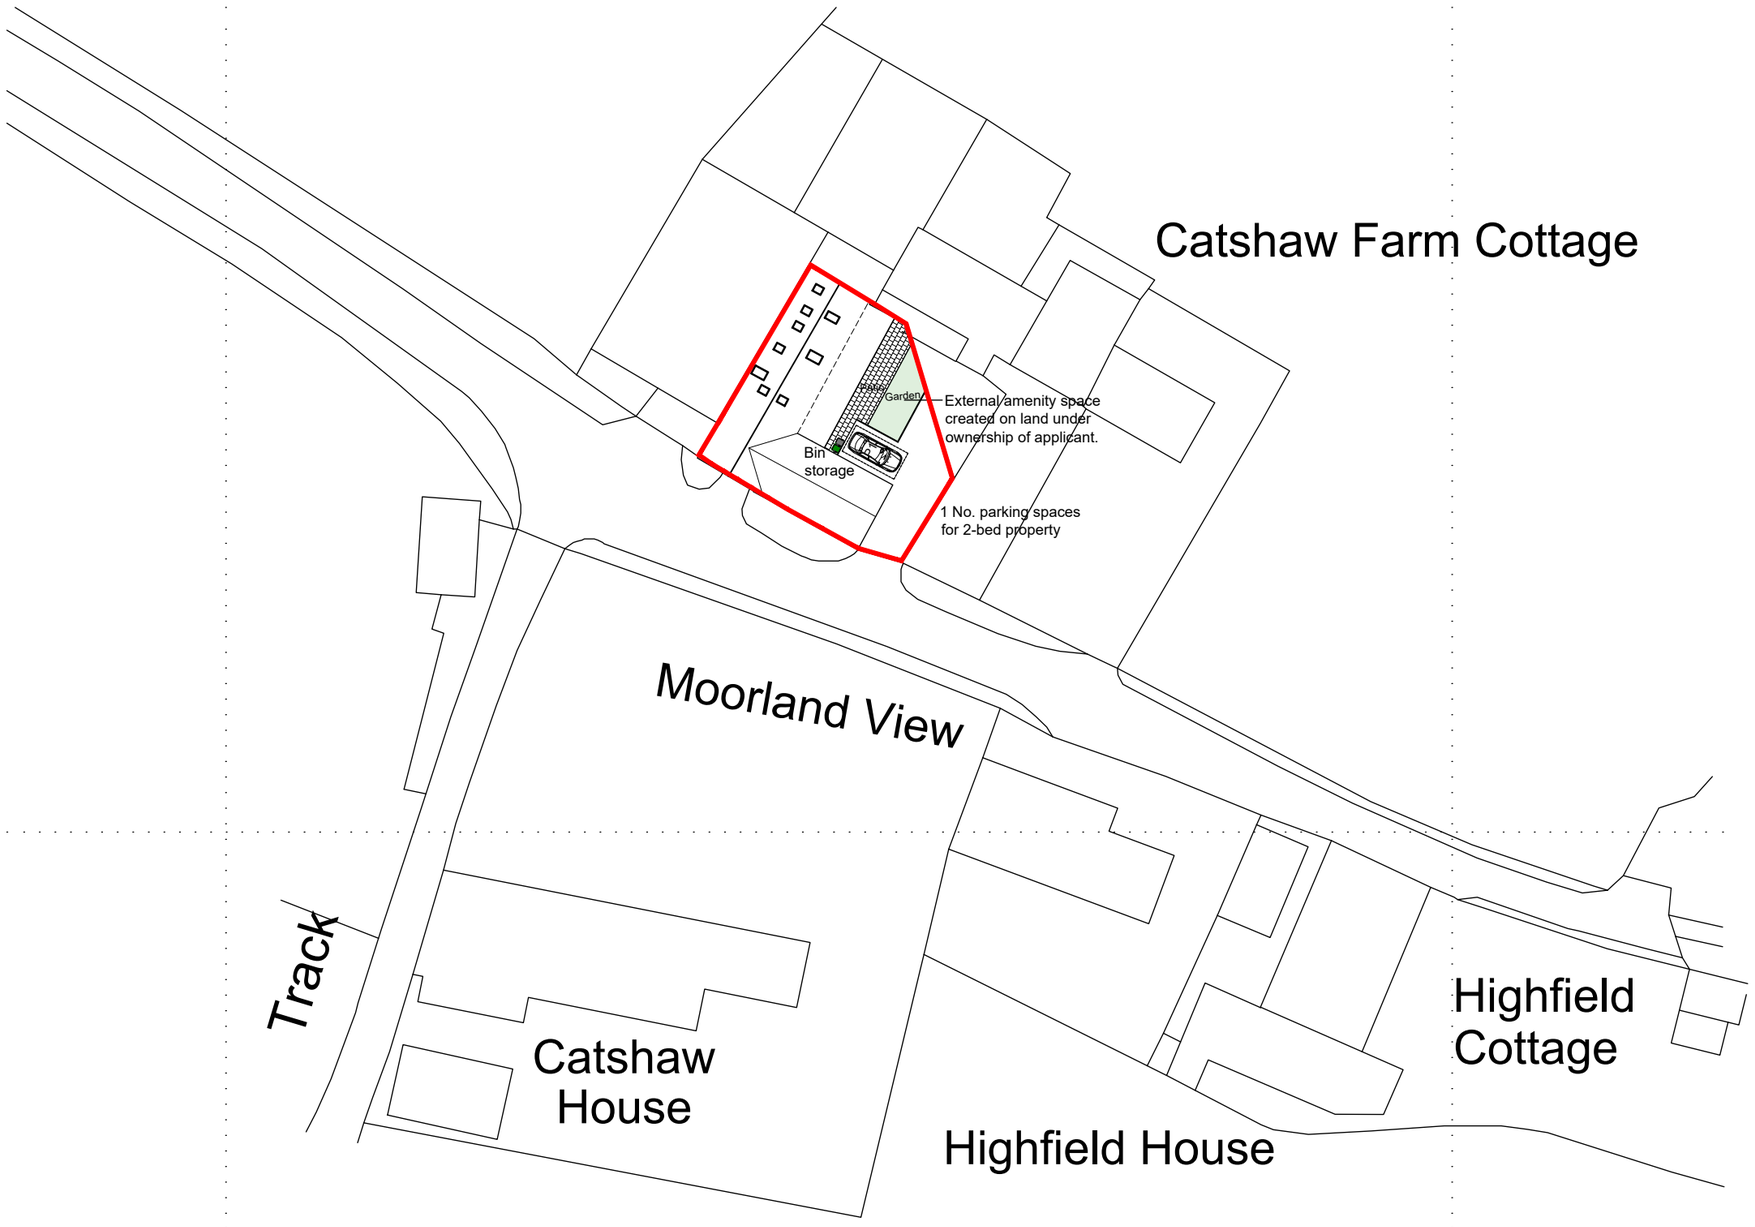

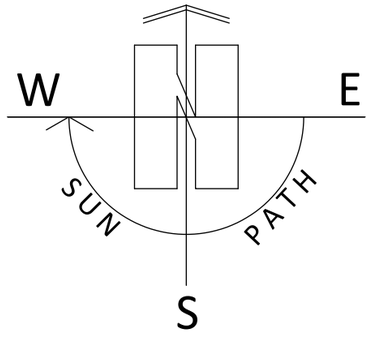

Project

Conversion of Barn to Dwelling with Associated Alterations at Catshaw Farm, Catshaw Lane, Millhouse Green, Sheffield, S36 9ND.

Client

Mr J Goldthorpe

Drawing Title/Issue

Proposed Block Plan

scale	date	sheet size	dwg. no.
1:500	03/2026	A3	26/1315/05c

© Crown copyright 2026 Ordnance Survey 100053143