




PROPOSED DETACHED SINGLE GARAGE AT 32 HONEYWELL PLACE BARNSELEY FOR MR. & MRS M WHITELEY - TEL. 290616

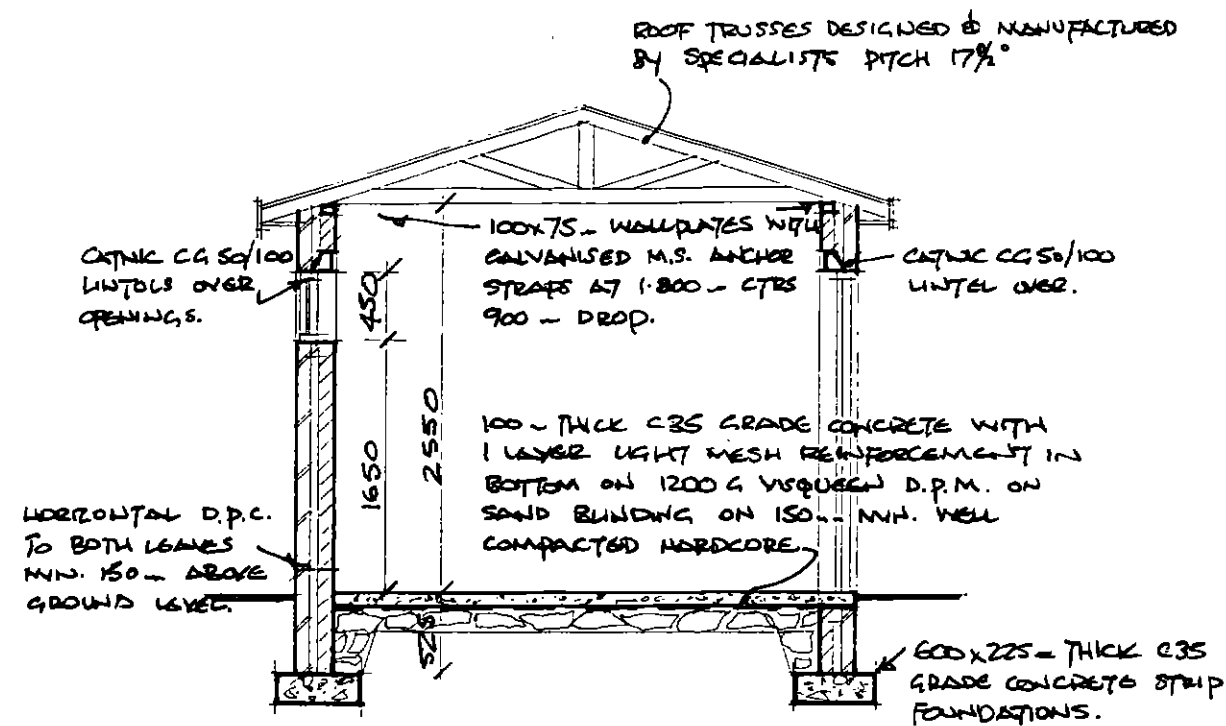

SECTION A-A (1:50)

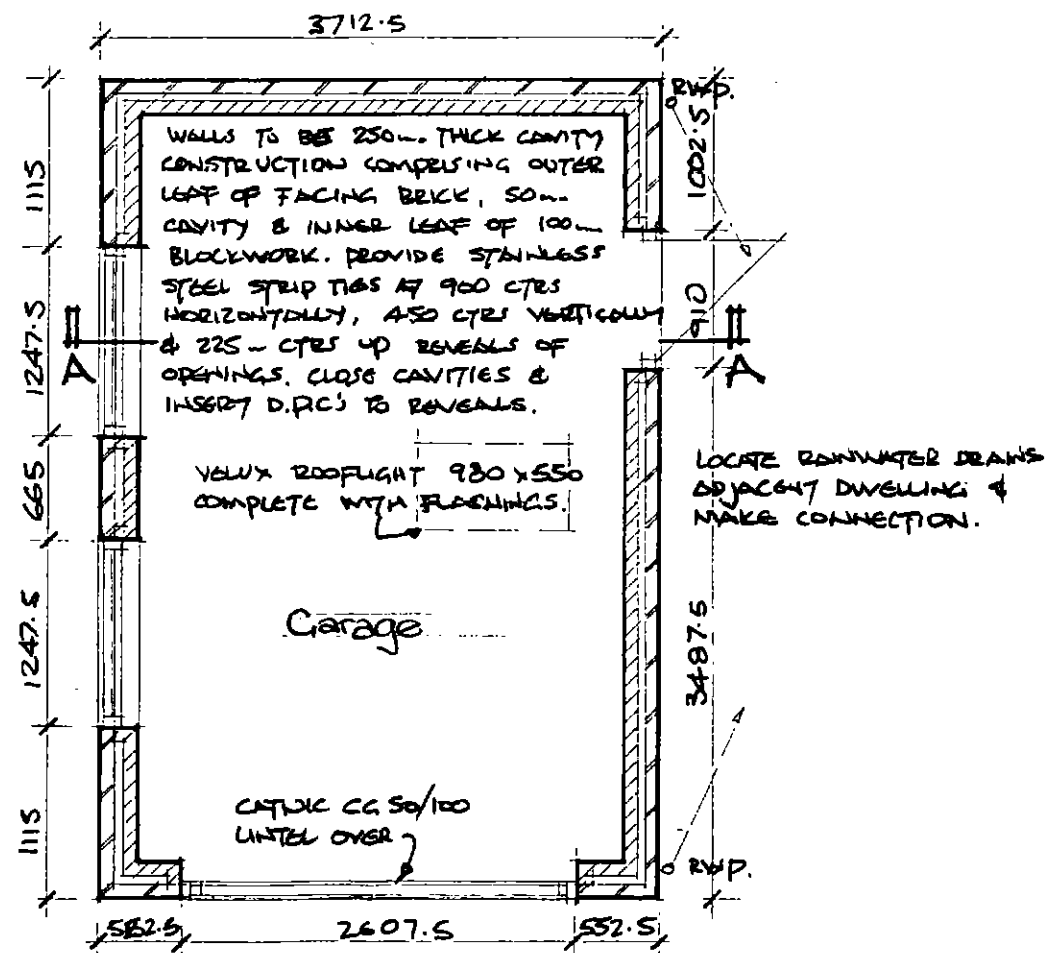


PLAN (1:50)

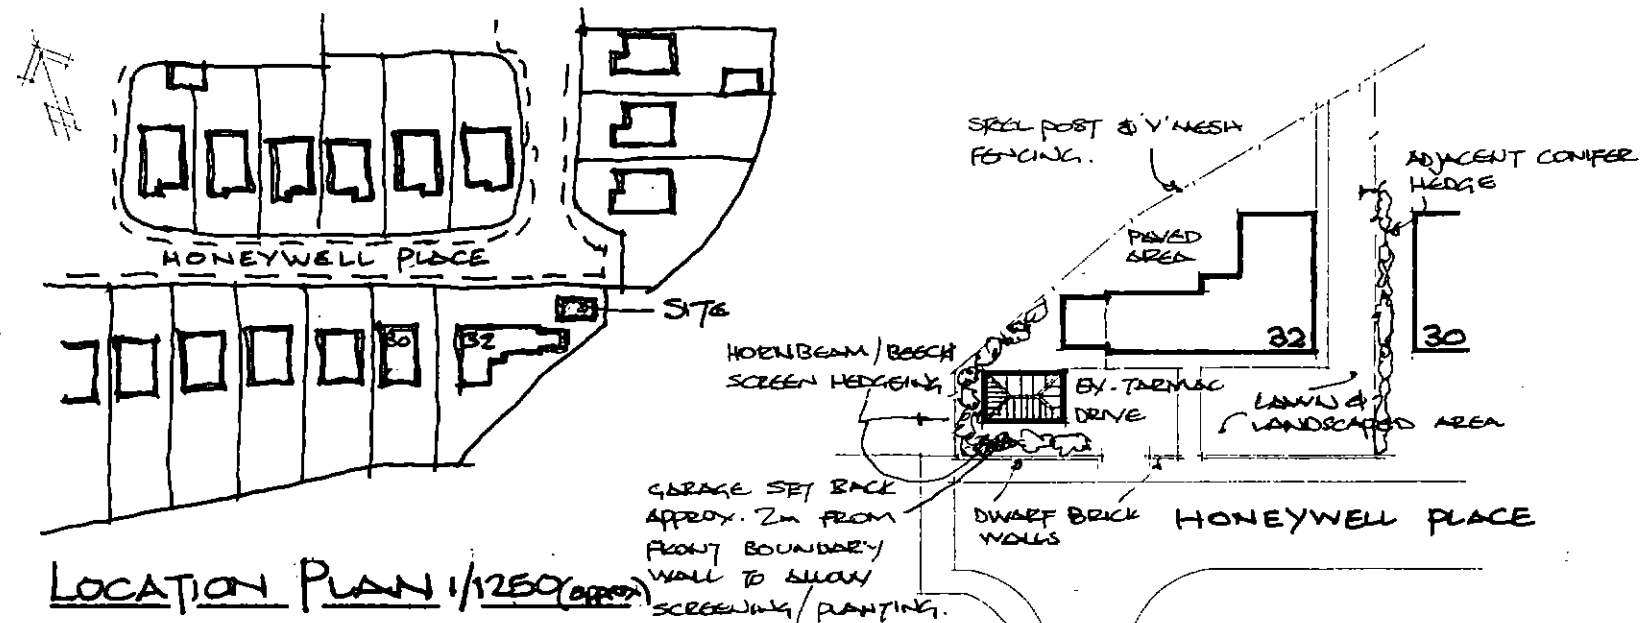


LOCATION PLAN 1/250 (approx)

BLOCK PLAN 1/500

CONCRETE INTERLOCKING ROOF TILES
COLOUR & PROFILE TO MATCH
EXISTING DWELLING.

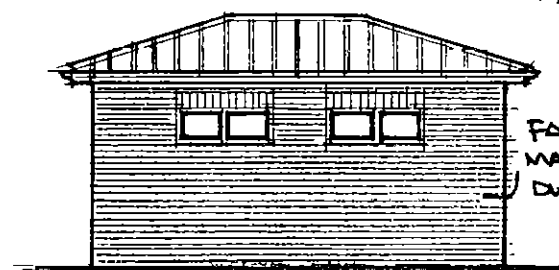


SIDE ELEVATION (1:100)

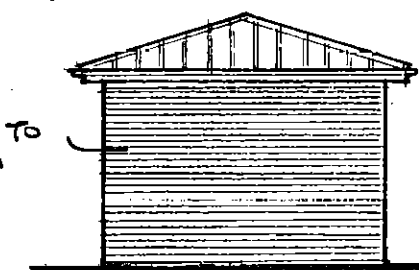


REAR ELEVATION (1:100)

FACING BRICKS TO
MATCH EXISTING
DWELLING.

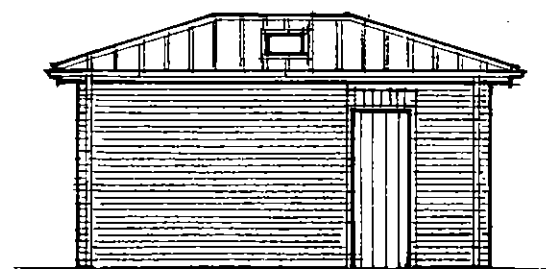

SIDE ELEVATION (1:100)

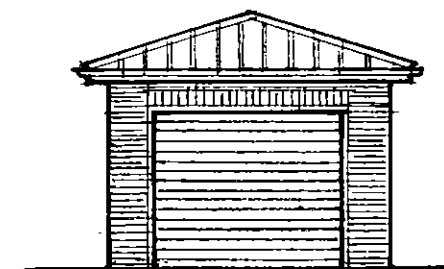

FRONT ELEVATION (1:100)