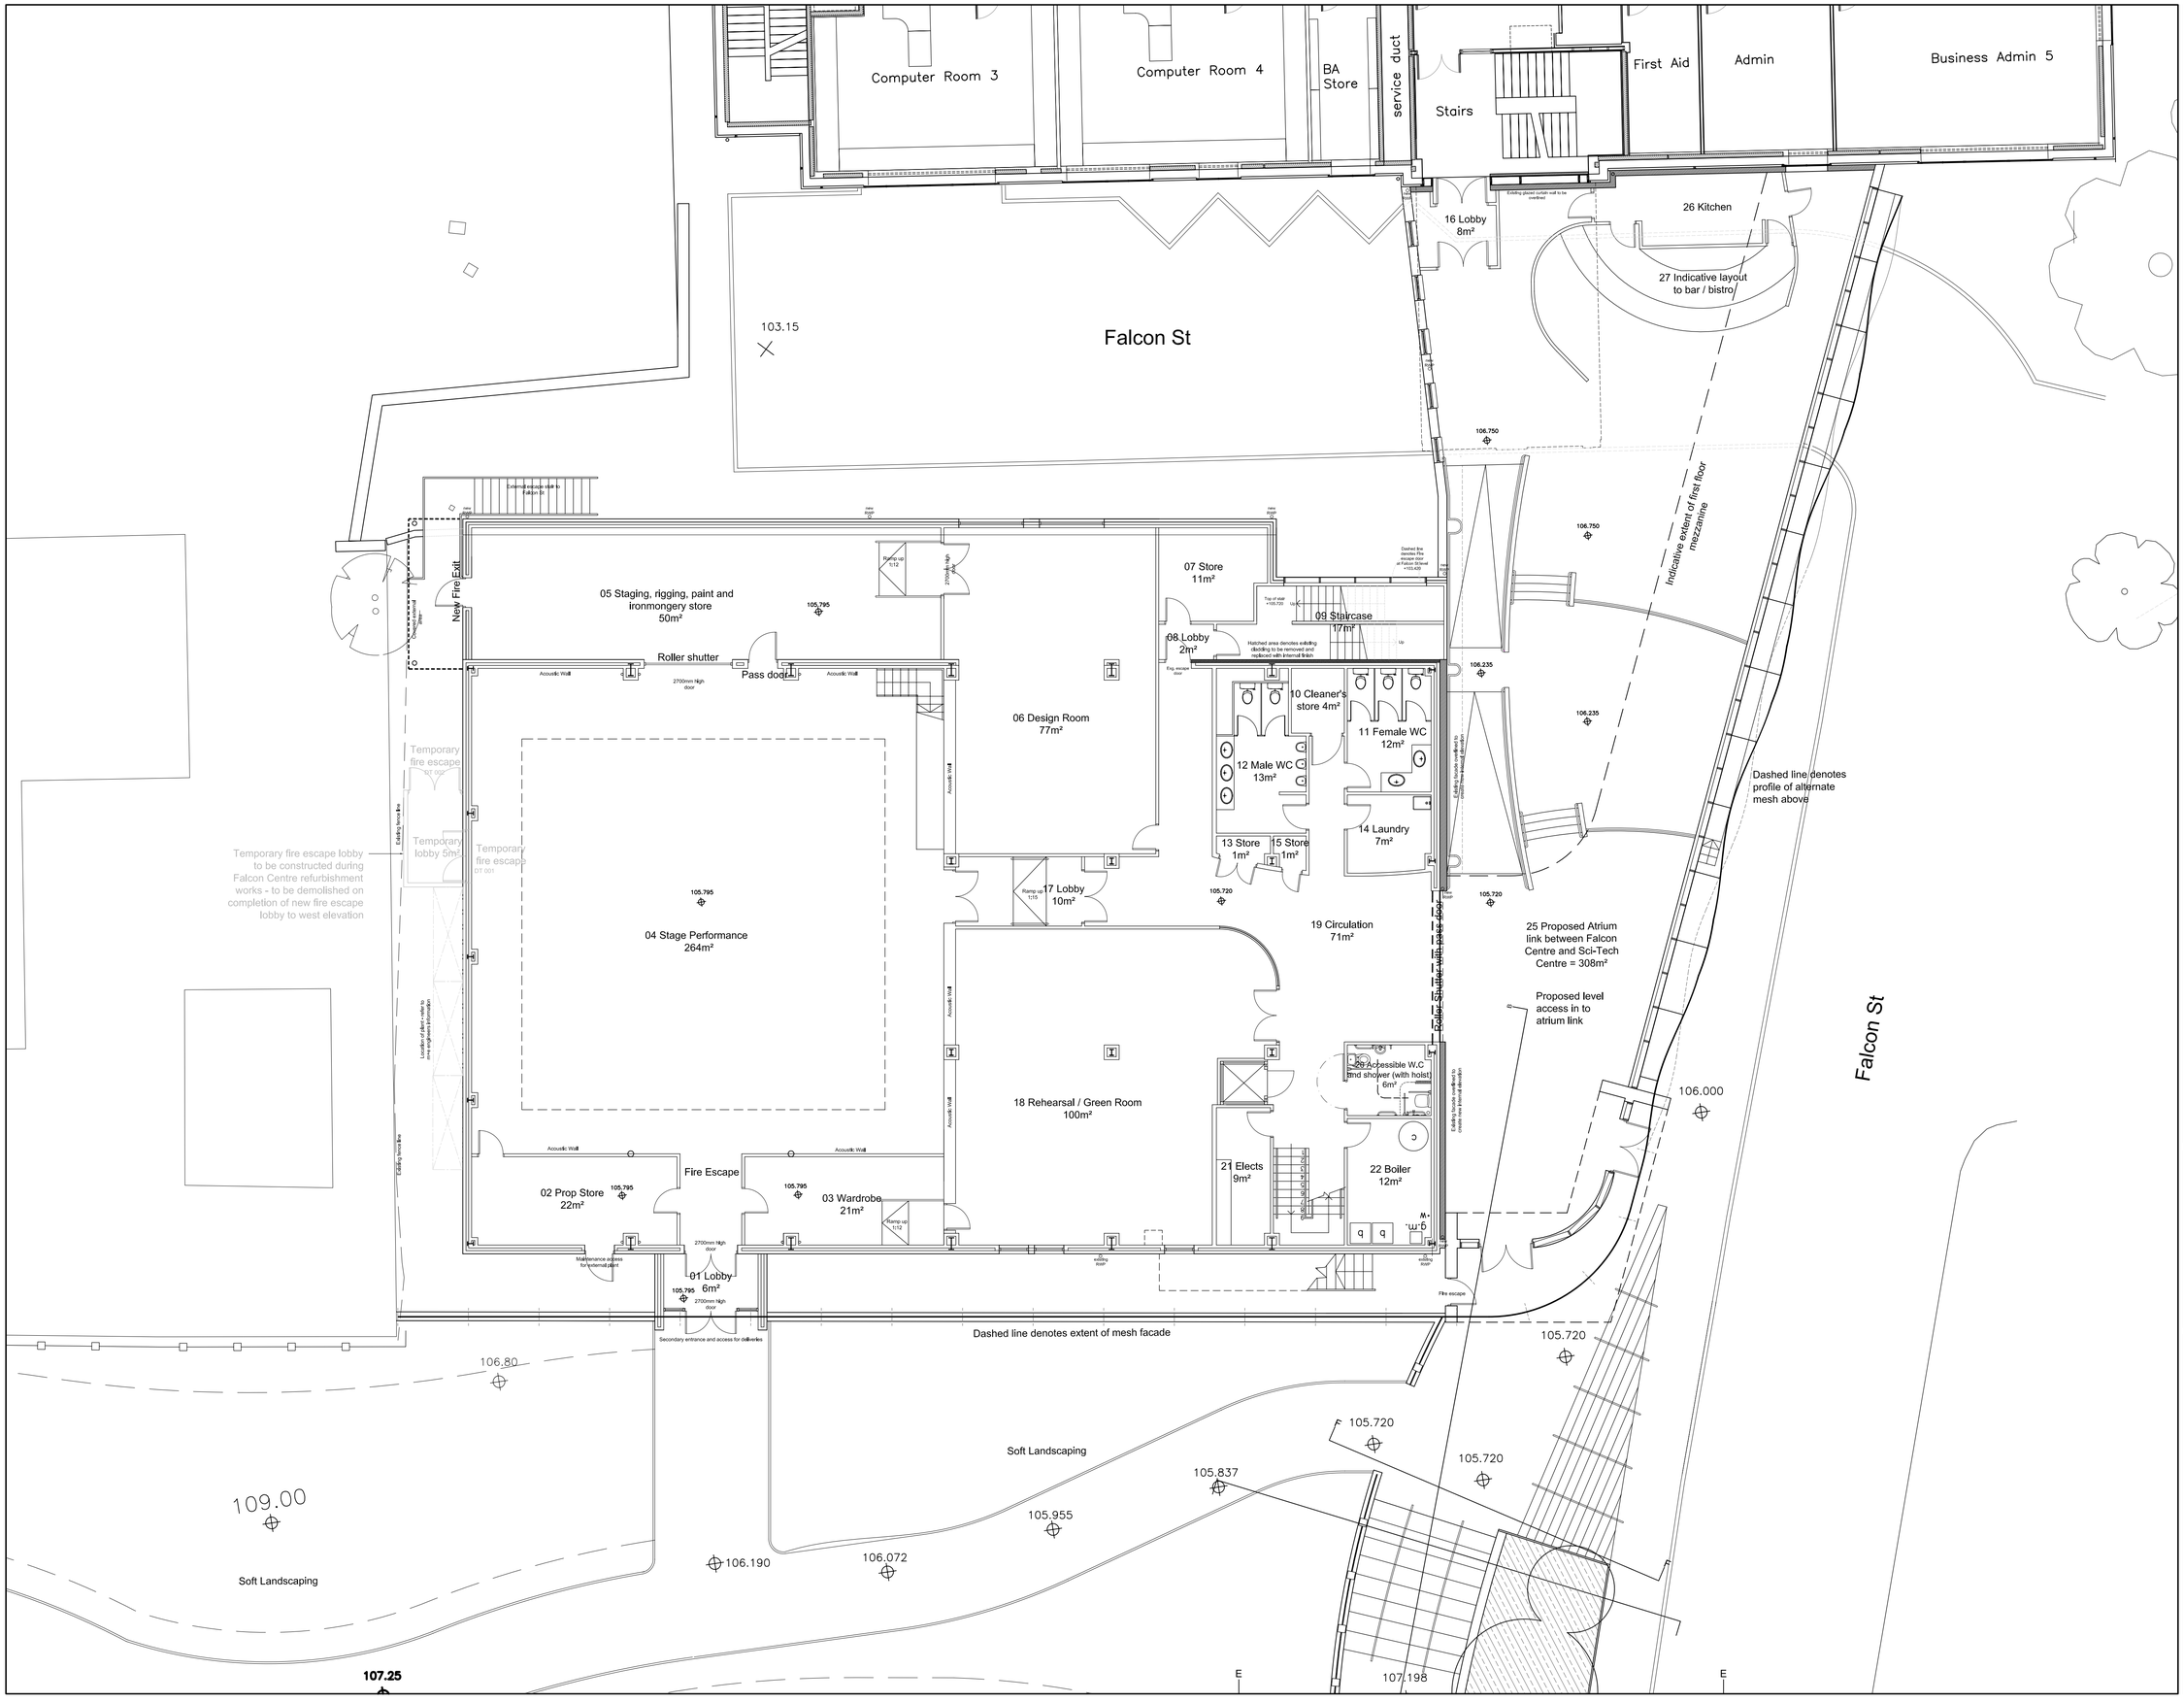


Do not scale from this drawing.
The contractor is to check all dimensions on site and report any discrepancies to the architect
All rights described in chapter IV of the copyright, designs and patents act 1988 have been generally asserted

B	07.01.11	Drawn: AL	Check: PP

Profile of external mesh updated to coordinate with elevation design development

A	06.01.11	Drawn: AL	Check: PP

Drawing updated to coordinate with reconfiguration of external layout. Entrance doors and portico surround updated

-	16.12.10	Drawn: AL	Check: PP

Initial Issue - Current design developed following planning meeting with Barnsley Metropolitan Borough Council Planning Department

Fulcrum
2 Sidney Street
Sheffield S1 4RH
Telephone +44(0)1142761651
Facsimile +44(0)1142799191
Website www.jeffersonsheard.com

Jefferson Sheard Architects

Drawn	AL
Check	PP

Project
Barnsley College
Performing Arts (Falcon Centre)

Drawing
Atrium Redesign
Proposed Ground Floor GA

Scale	1:100@A1
Date	14.12.10
Ref.	0011
Number	SK8020
Rev.	B