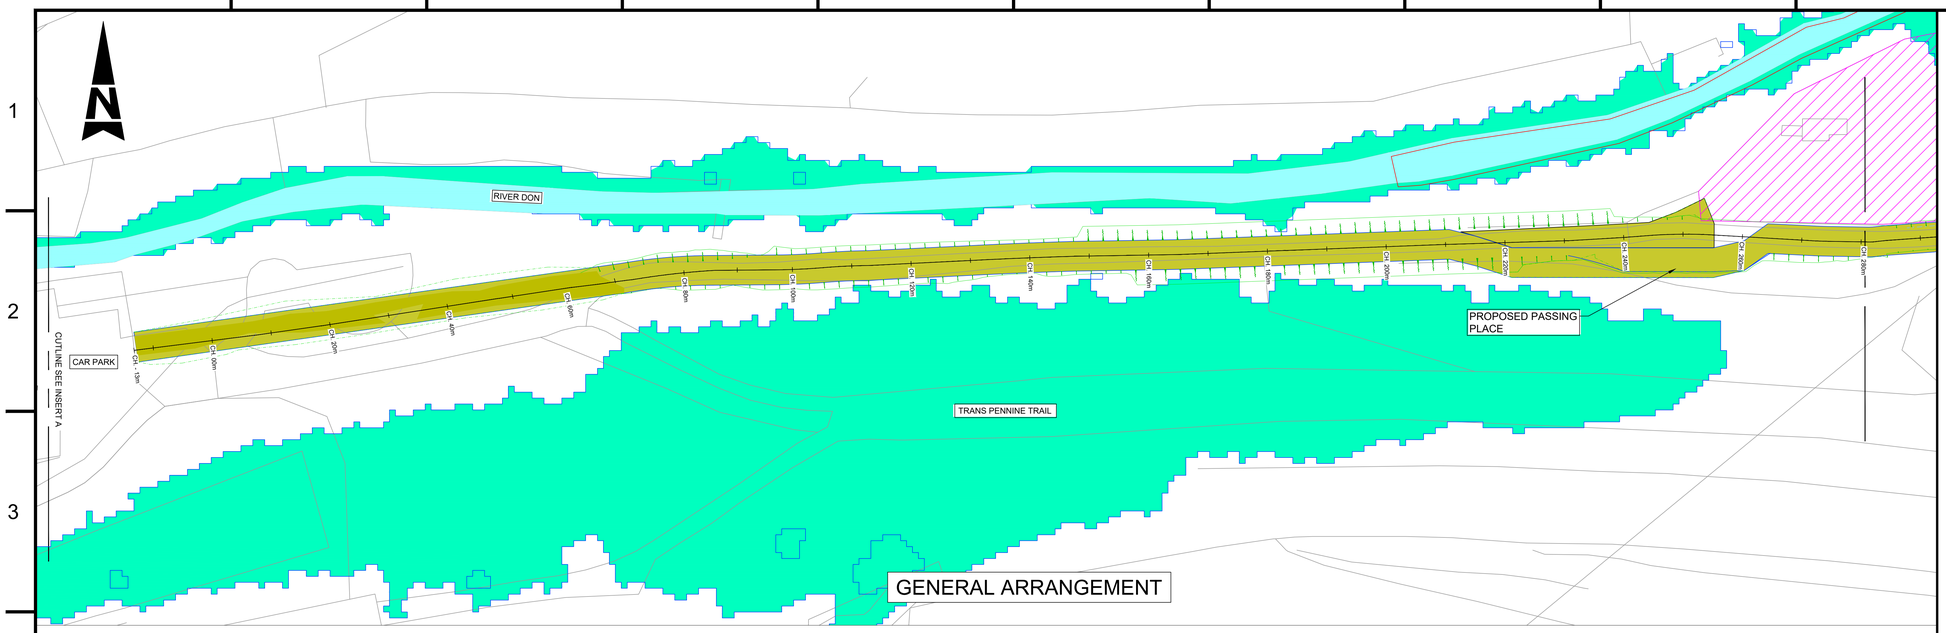

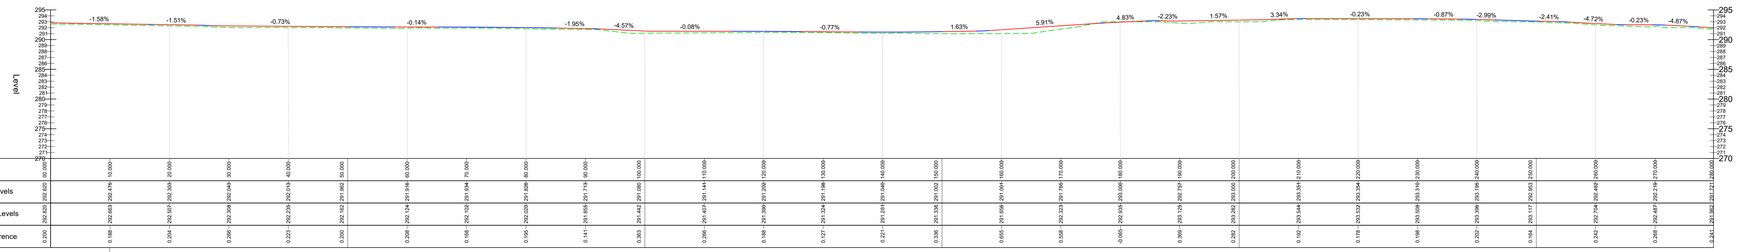

Chainage	0.000	10.000	20.000	30.000	40.000	50.000	60.000	70.000	80.000	90.000	100.000	110.000	120.000	130.000	140.000	150.000	160.000	170.000	180.000	190.000	200.000	210.000	220.000	230.000	240.000	250.000	260.000	270.000	280.000
Existing Levels	292.823	292.665	292.476	292.301	292.049	291.992	291.934	291.934	291.934	291.934	291.934	291.093	291.141	291.196	291.124	291.049	291.049	291.032	291.032	291.032	291.032	291.032	293.332	293.332	293.332	293.332	293.117	292.754	292.468
Proposed Levels	292.823	292.665	292.476	292.301	292.049	291.992	292.142	292.102	292.020	291.838	291.442	291.093	291.457	291.396	291.324	291.241	291.241	291.138	291.656	291.656	292.323	291.766	292.895	293.005	293.129	293.252	293.342	293.544	293.544
Level Difference	0.000	0.188	0.204	0.266	0.225	0.200	0.208	0.168	0.185	0.141	0.383	0.266	0.188	0.127	0.221	0.336	0.655	0.656	0.558	-0.065	-0.809	0.309	0.782	0.678	0.202	0.144	0.242	0.288	0.241

KEY
- EXISTING GROUND LEVEL
- PROPOSED FINISHED SURFACE

TPT DIVERSION CENTRELINE - LONGSECTION
SCALE: H 1:250,V 1:250. DATUM: 270.000

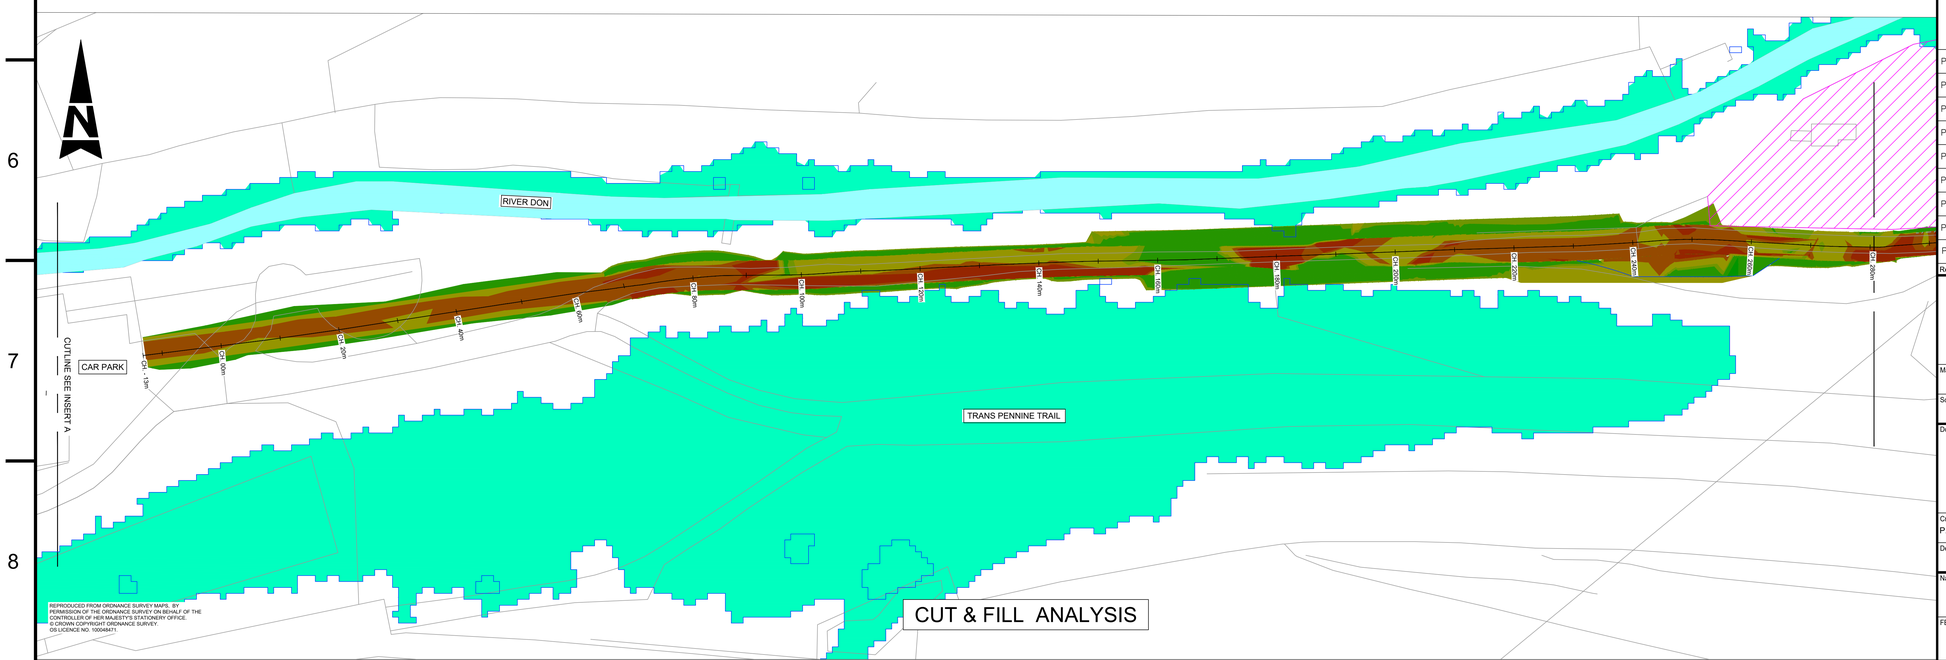

REPRODUCED FROM ORDNANCE SURVEY MAPS, BY PERMISSION OF THE ORDNANCE SURVEY ON BEHALF OF THE CONTROLLER OF HER MAJESTY'S STATIONERY OFFICE. © CROWN COPYRIGHT ORDNANCE SURVEY. OS LICENCE NO. 100048411.

NOTES

1. SKETCH IS FOR DISCUSSION ONLY.
2. FLOOD MAPPING SOURCE : STANTEC MODEL

KEY

- PROPOSED TEMPORARY TPT DIVERSION
- WATER TREATMENT PLANT
- FLOOD AREA 1:100 YEARS

SURFACE LEVEL DATA

NUMBER	MINIMUM LEVEL	MAXIMUM LEVEL	COLOUR
1	-2.92	-0.26	
2	-0.26	-0.19	
3	-0.19	0.00	
4	0.00	0.06	
5	0.06	1.20	
6	1.20	2.15	

*For overall surface areas and volumes refer to drawing PDD-33492-LAY-054

LOCATION PLAN

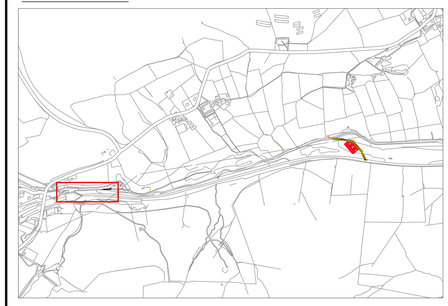

Rev	Description	Cre'd	Chk'd	App'd	Date
P9	NG COMMENTS ADDRESSED	MAC	CN	CN	16/07/19
P8	NG COMMENTS ADDRESSED	MAC	CN	CN	17/06/19
P7	NG COMMENTS ADDRESSED	MAC	CN	CN	30/05/19
P6	NG COMMENTS ADDRESSED	RD	CN	CN	02/08/18
P5	NG COMMENTS ADDRESSED	HW	RR	RR	21/05/18
P4	FLOOD EXTENT UPDATED	PH	RR	RR	07/12/17
P3	INSERT ADDED	PH	RR	RR	07/12/17
P2	PASSING PLACES ADDED	PH	RR	RR	29/09/17
P1	FIRST ISSUE	PH	RR	RR	21/09/17

nationalgrid

Master Scheme No:	Sub-Scheme No:	Site:
33492	–	400KV OHL

Scheme Name: VISUAL IMPACT PROVISION – WORK PACKAGE 1
PEAK DISTRICT NATIONAL PARK

Document Title:

TPT DIVERSION ANALYSIS SHEET 1

Created by:	Date:	Checked by:	Date:	Approved by:	Date:
P.HADJINIKODIMOU	21/09/17	R.RAVEENDRAN	21/09/17	R.RAVEENDRAN	21/09/17

Development Eng:	Document Type:	Scale:	Format:	Sheet(s):	Rev:
D.SPURR	2D DRAWING	1:500	A1	1 OF 5	P9

National Grid Document Number:

PDD-33492-LAY-050

FEED Document Number: