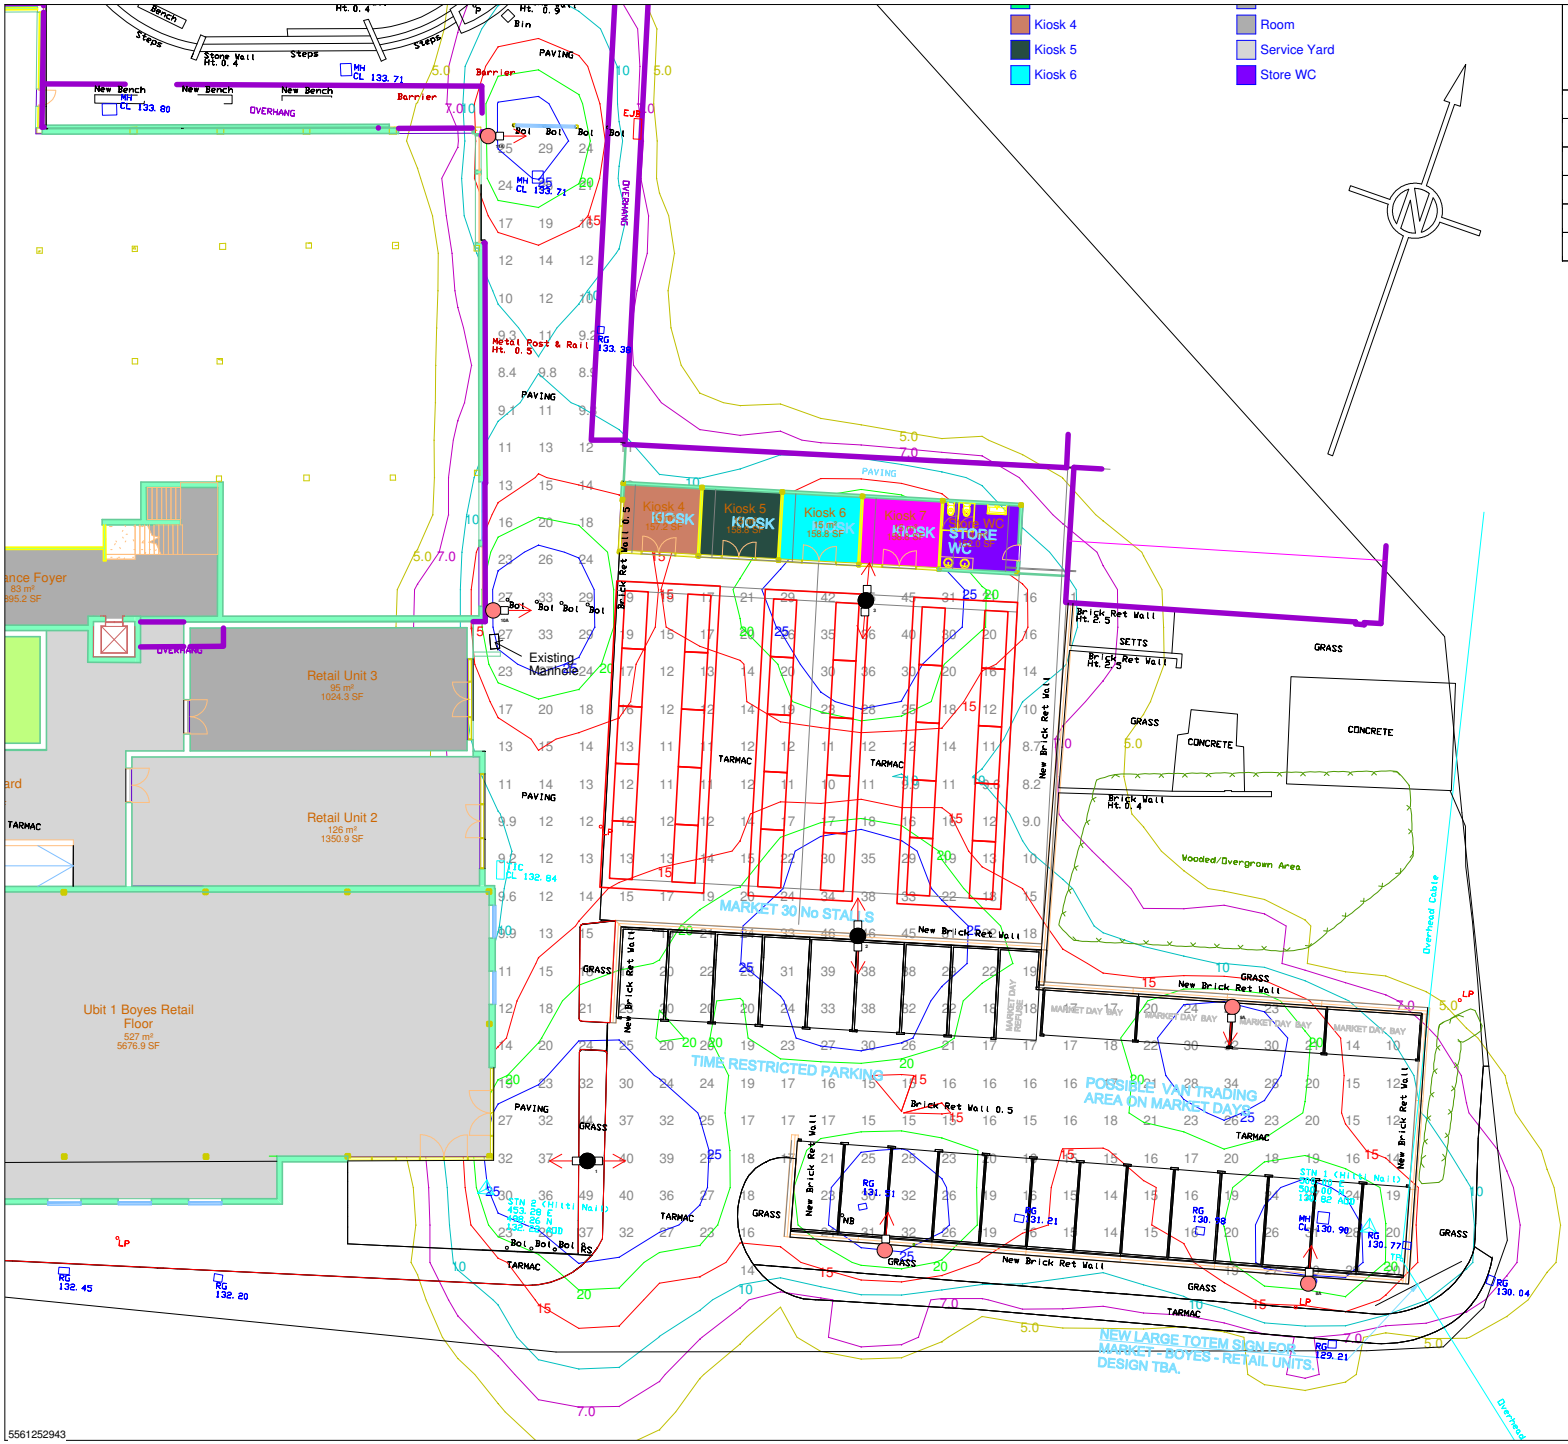

	Luminaire A
Supplier	Arc
Type	SJ6 90V~305V
Lamp(s)	Lumileds Luxeon M-V 700mA 500 0K
Lamp Flux (klm)	5.66
Maintenance Factor	0.80
No. in Project	11

Lighting & Signs

PROJECT NAME:
Resilienti

PROJECT No:

SCALE:
1:400

DATE:
10 September 2015

CALCULATION:
Horizontal Illuminance (lux)

DESIGNER:
MIR

Car Park Lighting to EN13201 CE2 20 Lux Average 0.4 Uniformity

PREPARED BY:

Lighting & Signs Limited
Central Works
Scott Street
Hull
HU2 8AP

Tel 01482 505400

e-mail: info@ls-ltd.co.uk
website: www.lightingandsigns.co.uk

FILE NAME
C:\Users\Mark\Desktop\Resilienti Developments \resilienti site c.rtma

Results Grid 1

Eav	20.59
Emin	8.19
Emax	49.24
Emin/Emax	0.17
Emin/Eav	0.40