FOOTPRINT OF REPLACEMENT BUILDINGS AS PREVIOUSLY APPROVED

FOOTPRINT OF EXISTING BUILDING

FOOTPRINT OF PROPOSED BUILDINGS

NORTH

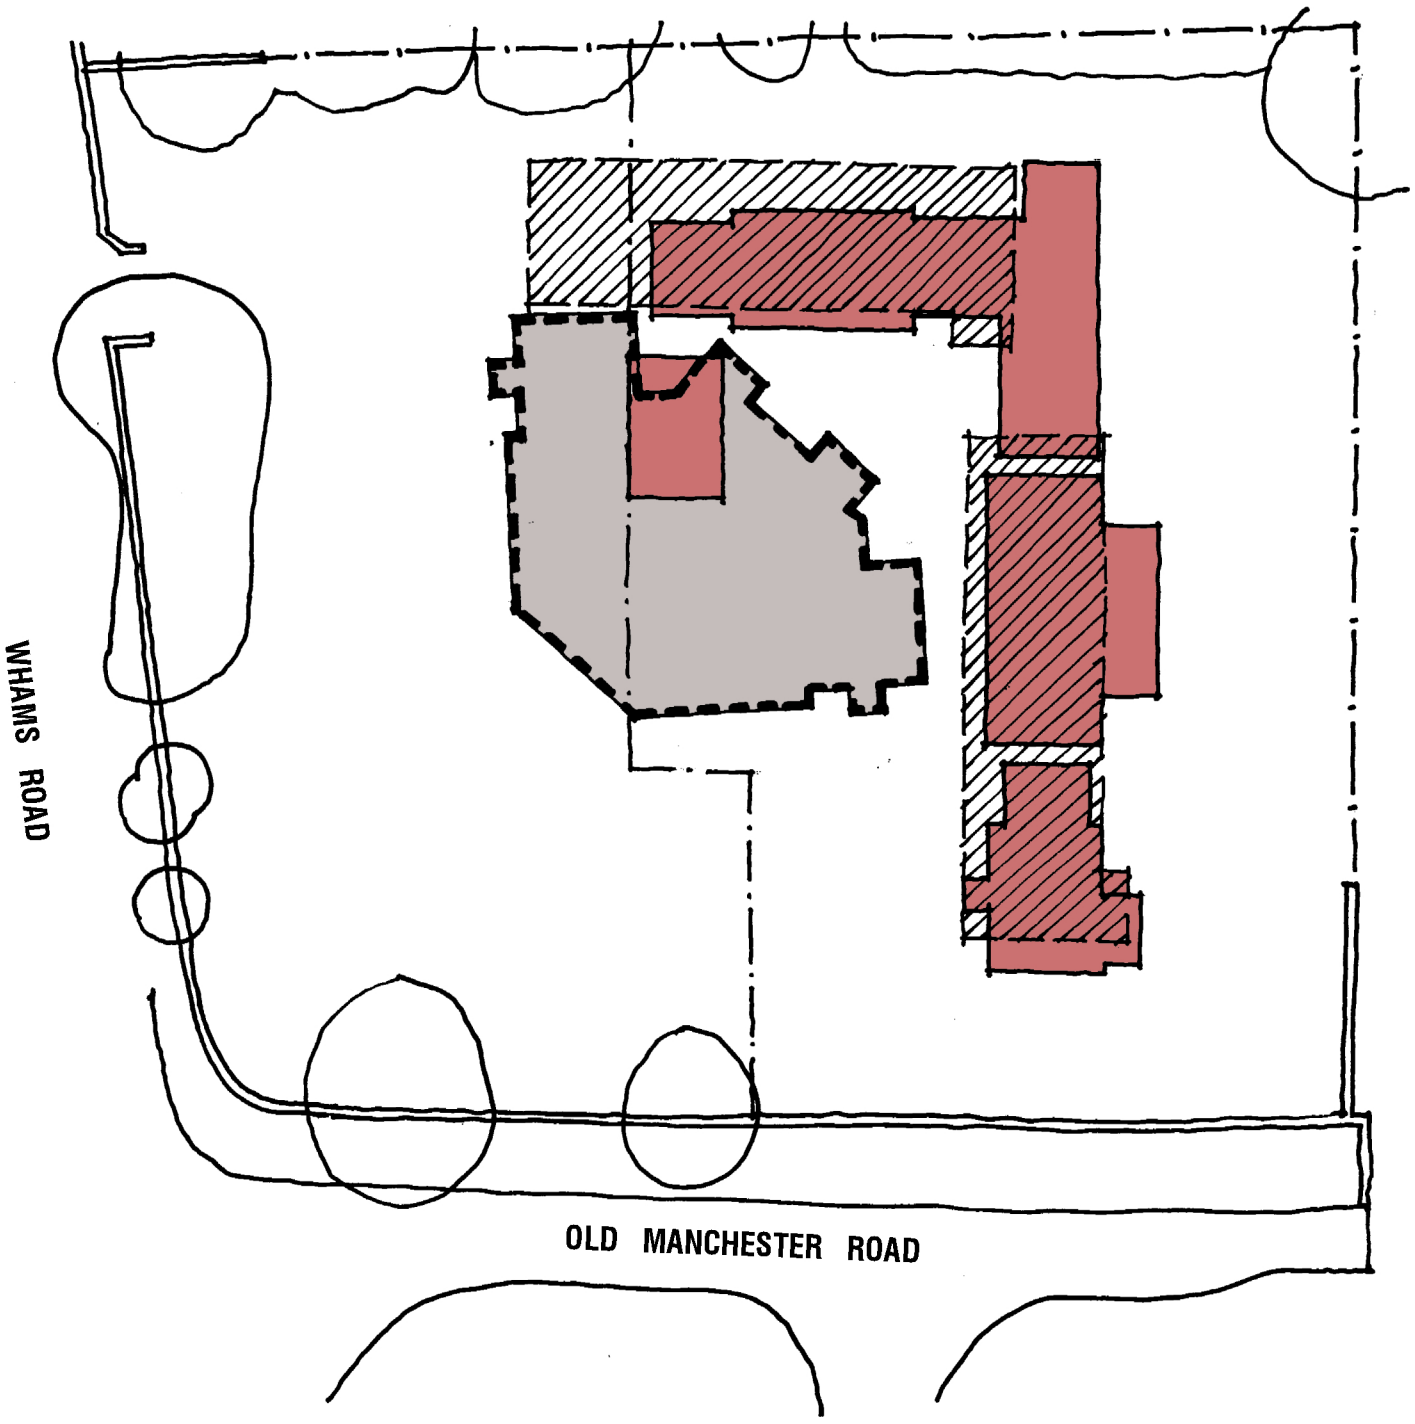

THE FLOUCH
WHAMS ROAD
HAZELHEAD NR PENISTONE
SHEFFIELD
S36 4HH

BLOCK PLAN

Scale 1:500

Date February 2012

Ref 11.17

Drwg No **BP1**

mboothdesign
architectural design and building consultants

11 Crowden Walk Barnsley
S75 2LU
T: 01226 286256
M: 07881898300
E: mboothdesign@btconnect.com