


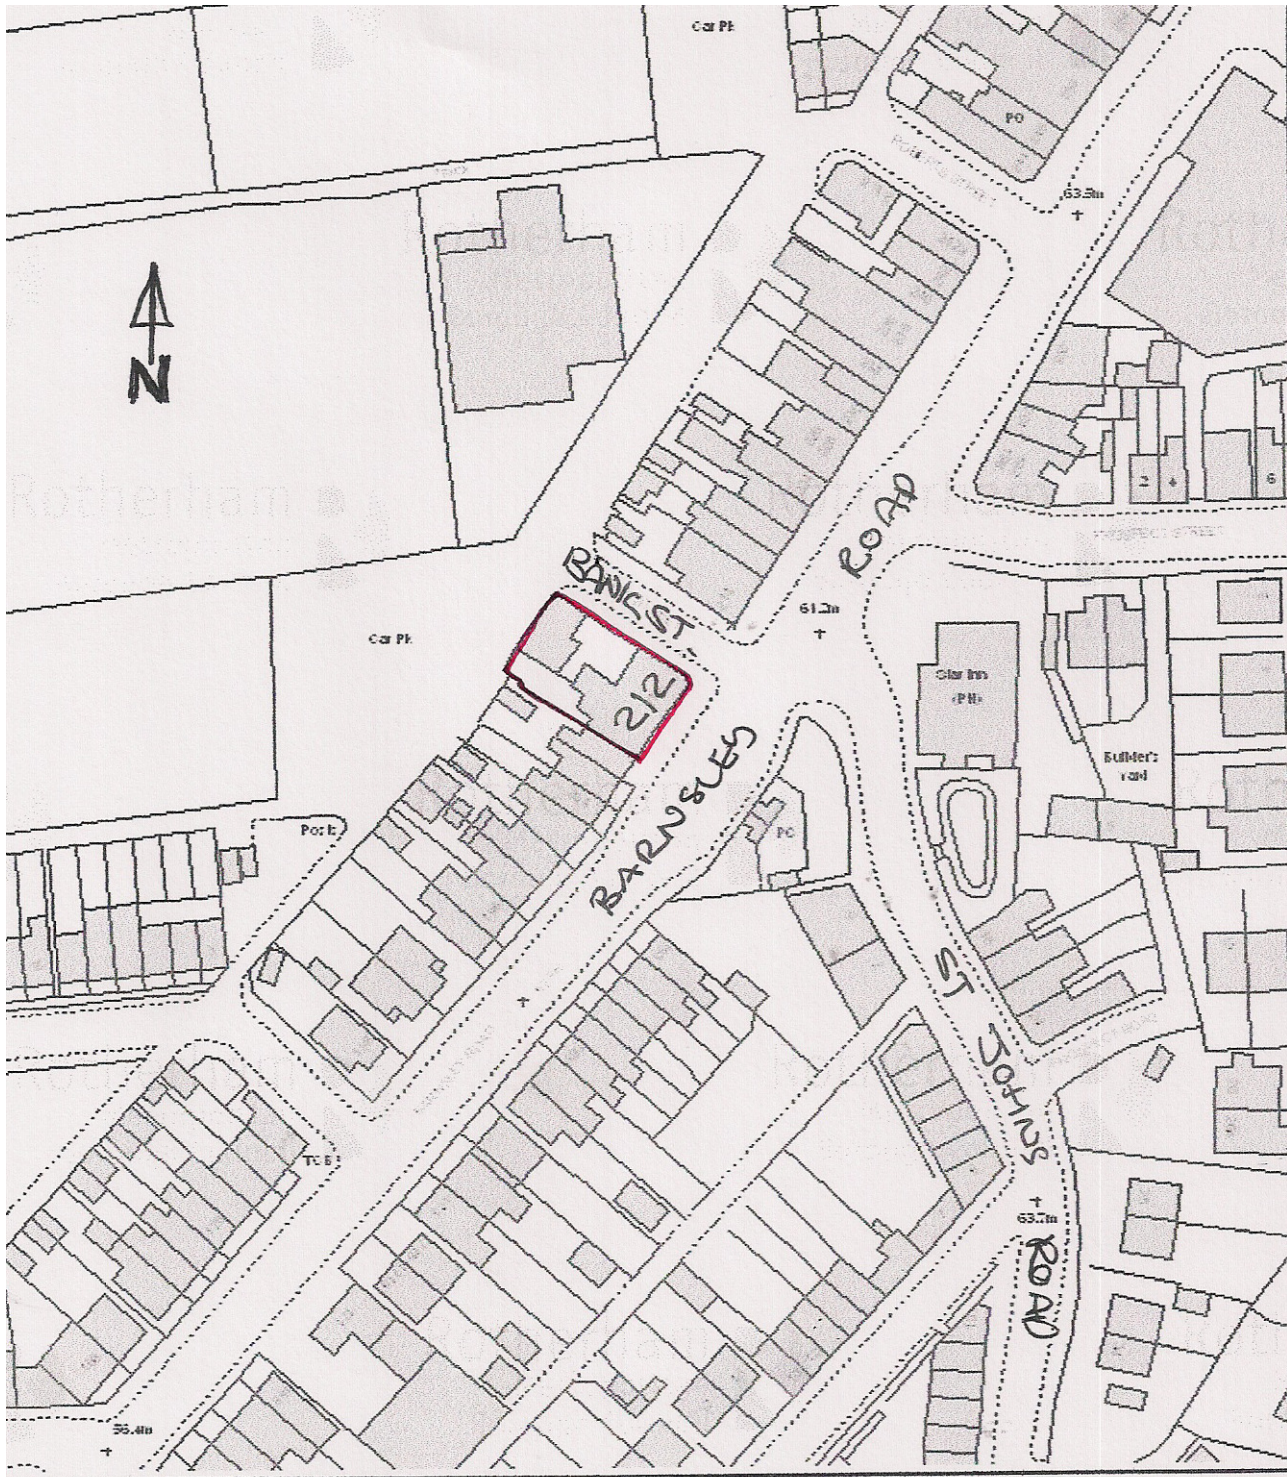

LOCATION PLAN 1:1250
212 BARNSELEY RD
CUPWORTH