


© Crown Copyright, All Rights Reserved. 2014 Licence Number 0100031673

NOTES

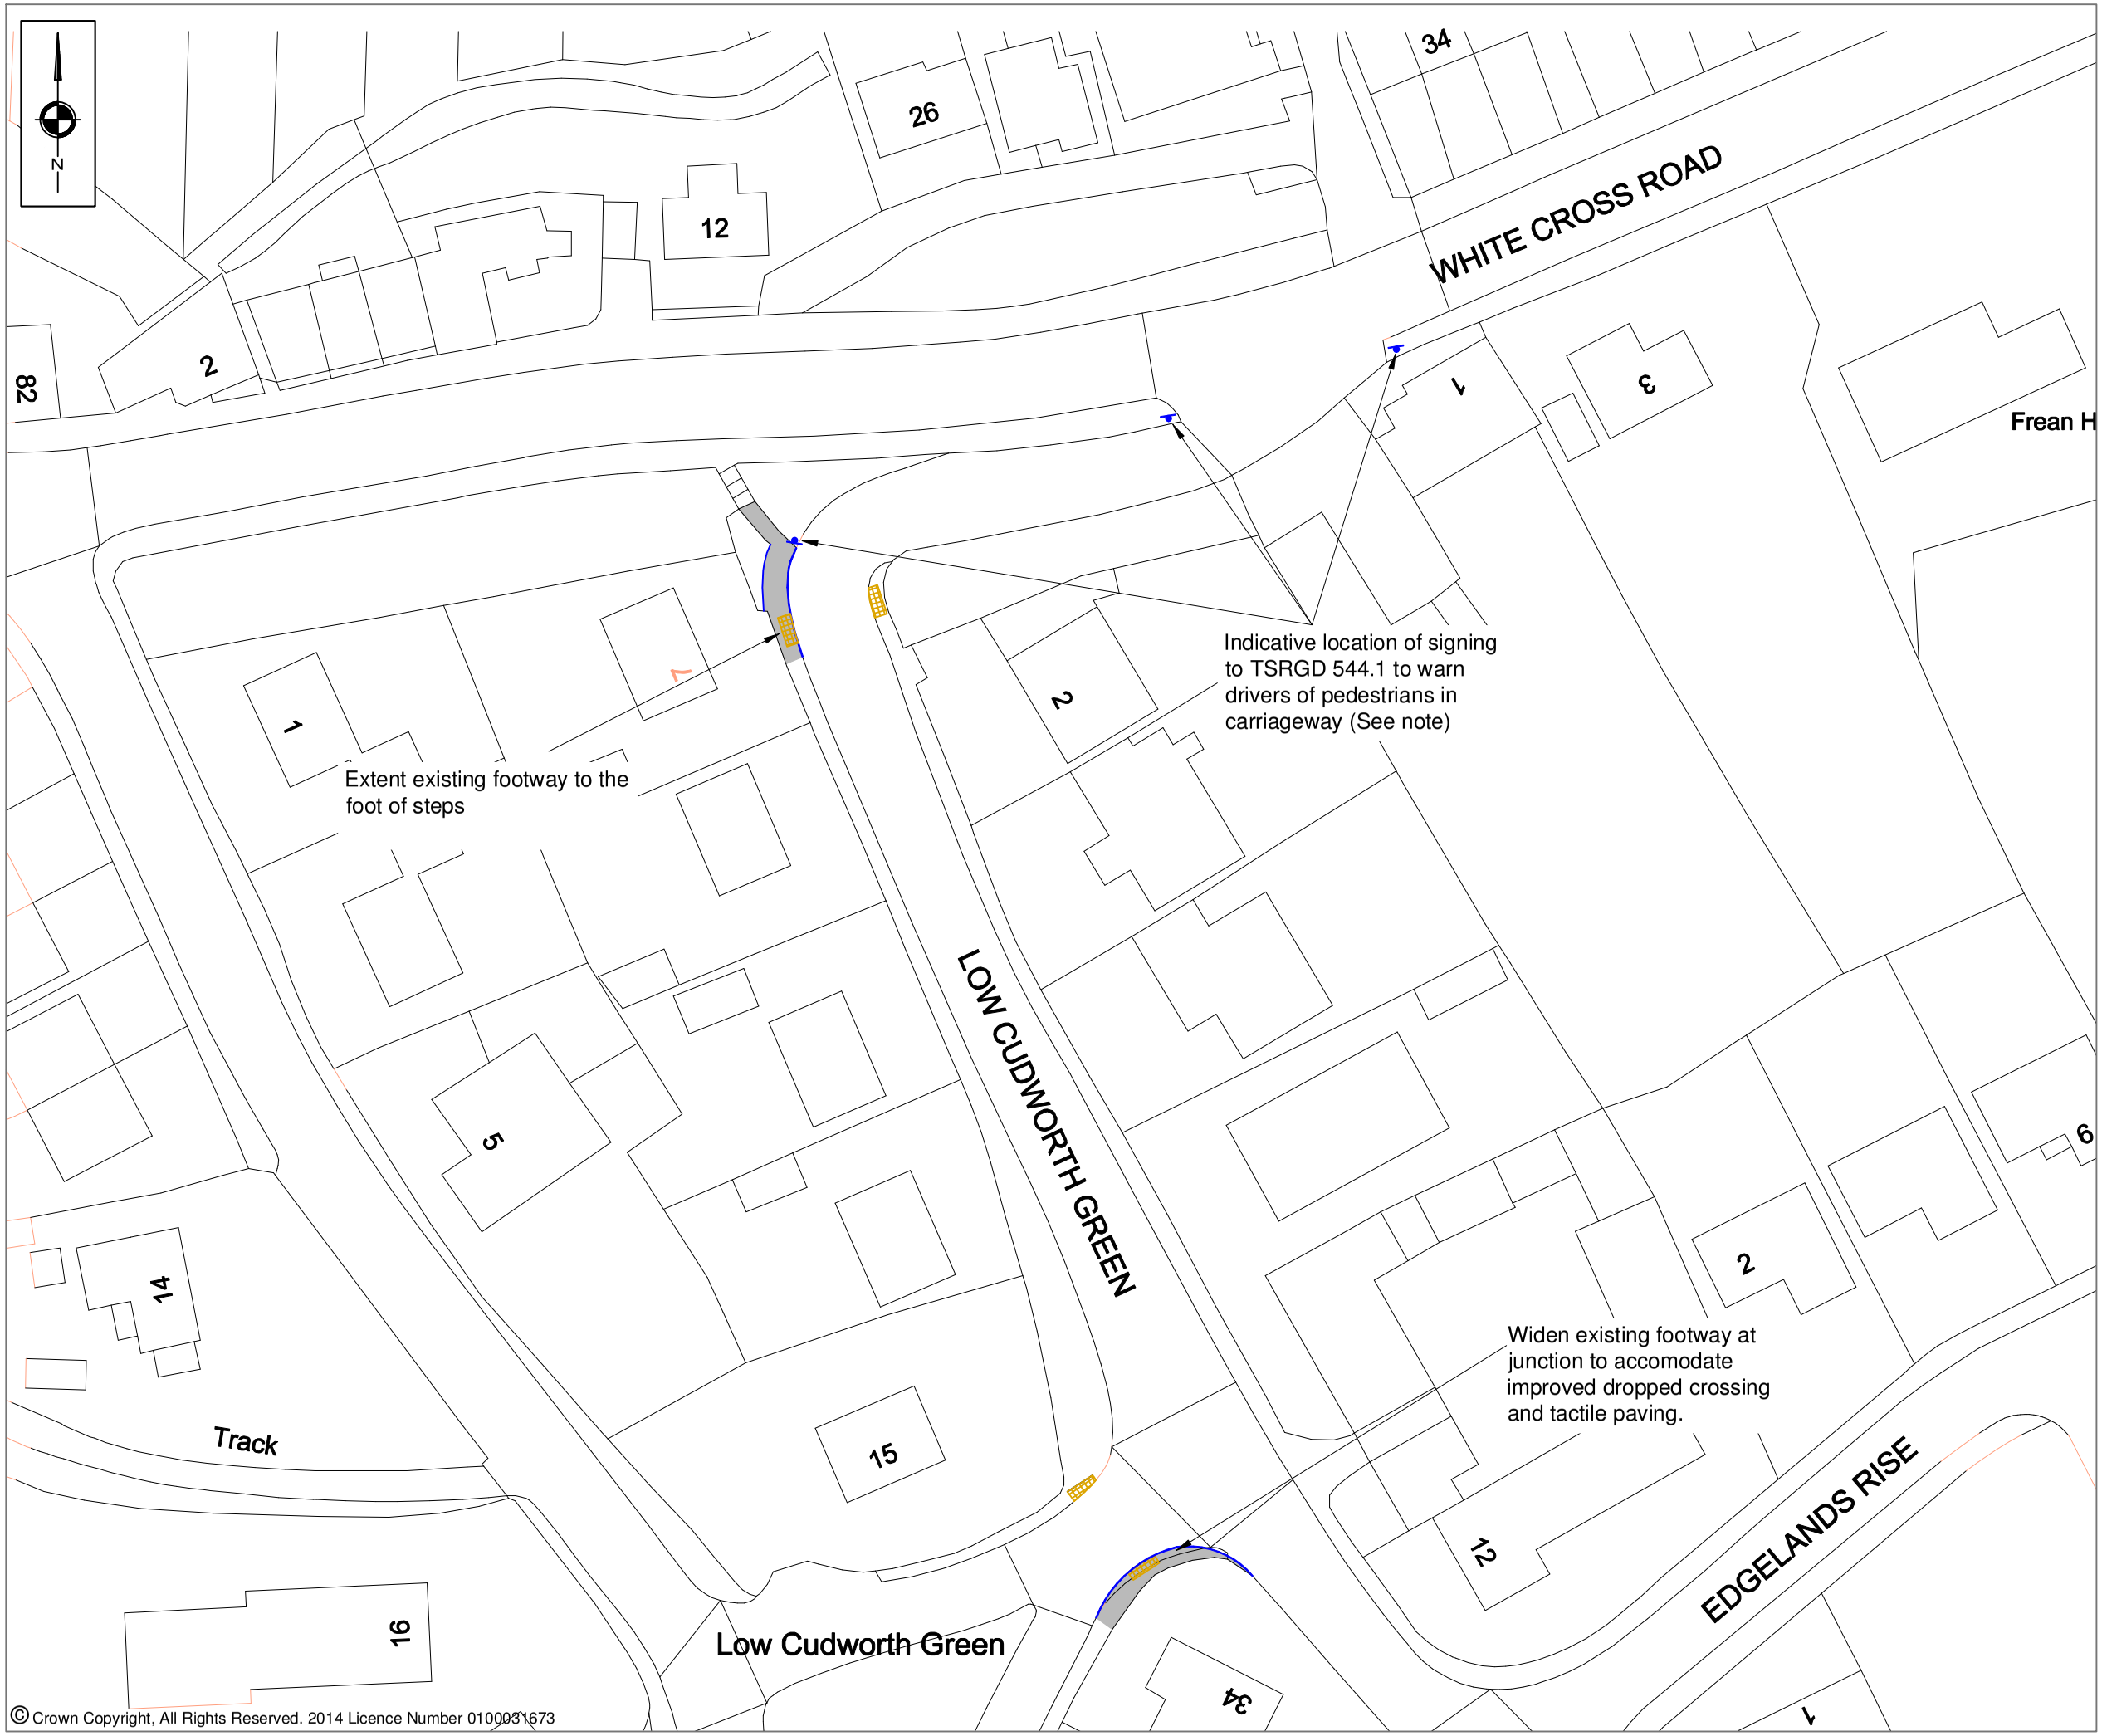

Sign to TSRGD 544.1 and accompanying text "pedestrians in road ahead". Locations to be determined by local BMBC Highways

REVISIONS

REV	DESCRIPTION	DATE	BY
-	-	-	-

S C P
Transportation Planning : Infrastructure Design
Riverside Studio, 32 The Calls, Leeds, LS2 7EW, Tel 0113 887 3323
www.scptransport.co.uk, Email info@scptransport.co.uk

Client Name:
BARRATT HOMES

Project Title:
PROPOSED RESIDENTIAL DEVELOPMENT
CARRS LANE, CUDWORTH

Drawing Title:
OFF SITE HIGHWAY WORKS
WHITE CROSS ROAD & LOW CUDWORTH GREEN FOOTWAY IMPROVEMENTS

Drawn By:	Date:
TH	OCT 2015
Checked:	Scale:
GWB	1:500 @ A3
Status:	Approved/Unapproved:
PLANNING	-

Drawing No.	Rev.
SCP/14923/SK014	A