




02
006
KEY PLAN
NTS

NOTES
All dimensions to be verified on site. Do not scale this drawing. All discrepancies to be clarified with project Landscape Architect.
This drawing is the property of Urban Wilderness Ltd and is issued on the condition it is not reproduced, retained or disclosed to any unauthorised person, either wholly or in part without written consent of Urban Wilderness Ltd.

- KEY**
- Phase 2A.1 Boundary (13.8Ha)
 - Land within Applicants Control
 - Extents of Reinforced Soil

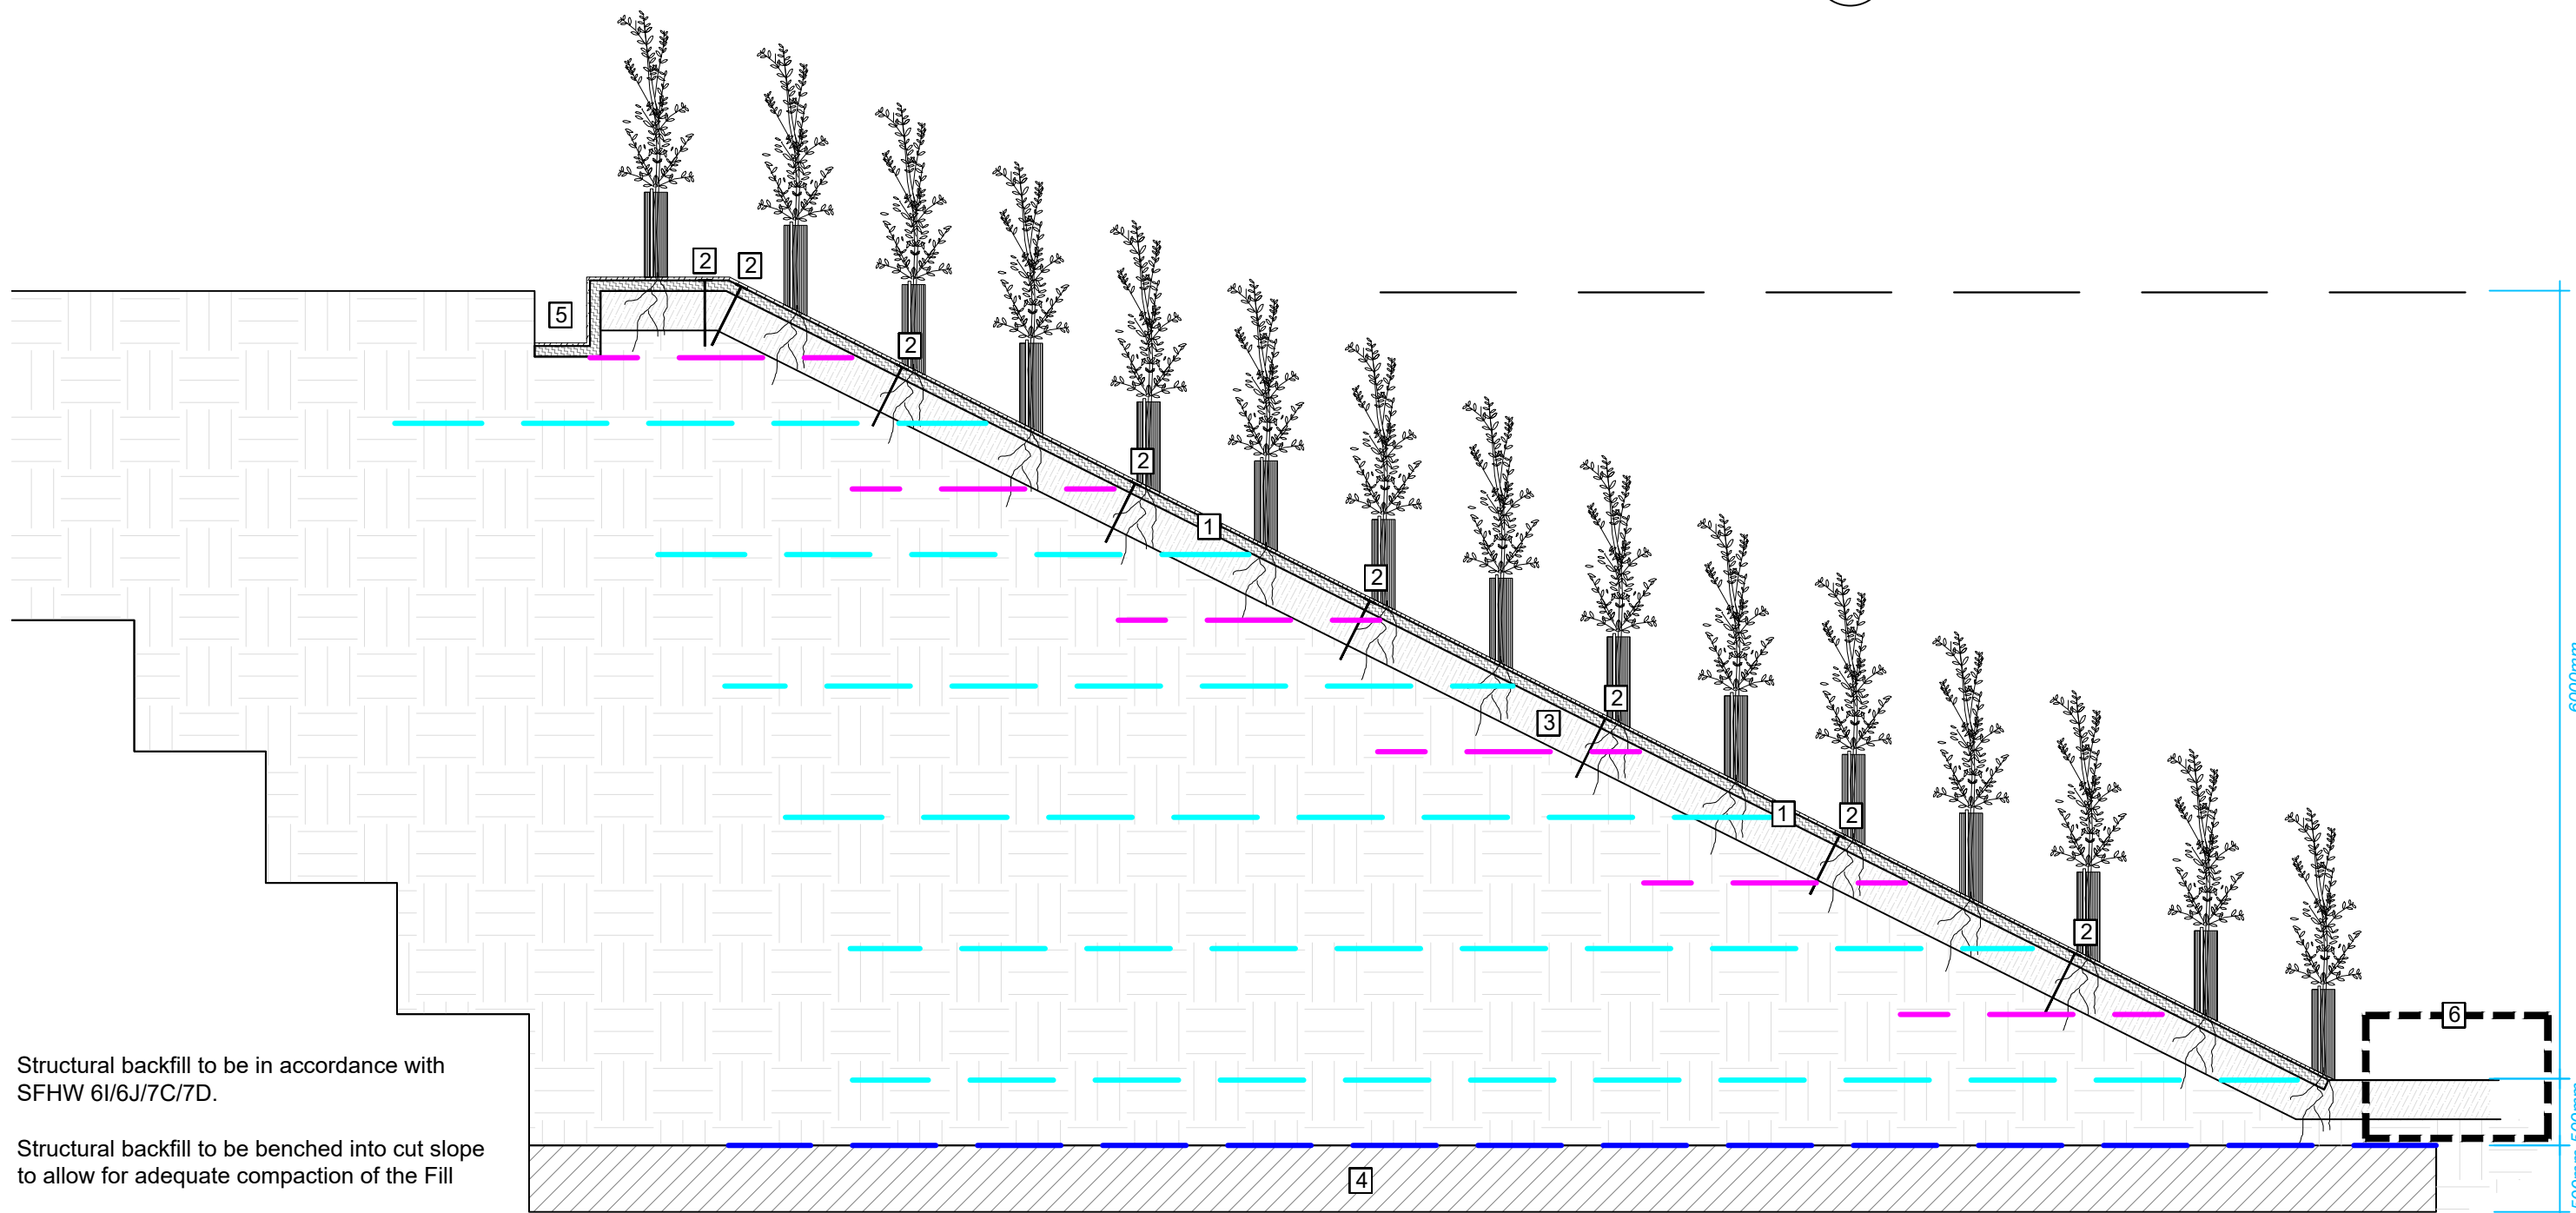

- KEY**
- FortracR 200/30T
 - Fortrac 80/30-20T
 - Fortrac 35/20-20T

- Huesker 3D Mat, pinned to slope face and covered with loose topsoil brushed into the 3D matrix
Tree and Shrub whips and transplants
 - Make vertical cut with sharp implement.
 - Pull back matting material to create opening.
 - Create notch to plant into.
 - Manipulate matting back to base of plant.
 - Use modified tree shelter and fix in place using wooden stake
 - Maybe Fencing it a better solution around the bank to remove requirement to use tree shelters
- Helical Gripple fixing pins @2m centres
- 300mm Topsoil. Required depth for quick establishment of planting on banks
- Foundation material to be prepared in accordance with 0.5m turnover, as per Engineers specification generally.
- Huesker 3D Mat secured in anchor trench
- Subsoil at bottom of bank to be lightly rotovated prior to application of topsoil to reduce compaction and aid natural drainage. Requires extra care to avoid damaging Fortrac matting.

Pioneer/Woodland edge species to be located along base of bank to withstand areas of highly compacted soils.

-	First Issue	27 Apr 21
rev	details	date



7 Saw Mill Yard, Water Lane, Holbeck,
Leeds, LS11 5WH
www.urbanwilderness.co.uk
design@urbanwilderness.co.uk
0113 472 0030
registered in Scotland SC371979

client	Harworth Group PLC	
project	Rockingham, Barnsley Gateway 36	
drawing title	Proposed Reinforced Soil Section Hardworks - Landscape Details	
drawing status	FOR DISCUSSION	
drawn by	checked by	date
CY	TBR	14 Apr 21
scale	paper size	
1:50	A2	
job/dwg no.	rev.	
334-UW-P-006	-	

01
006
TREE PLANTING WITHIN REINFORCED SOIL SECTION
Scale: 1:50@A1