



PROPOSED SIDE ELEVATION

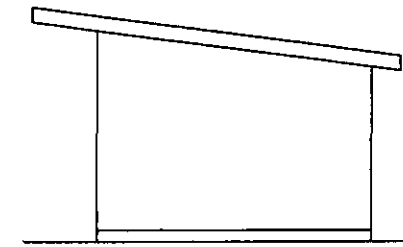


PROPOSED SIDE ELEVATION

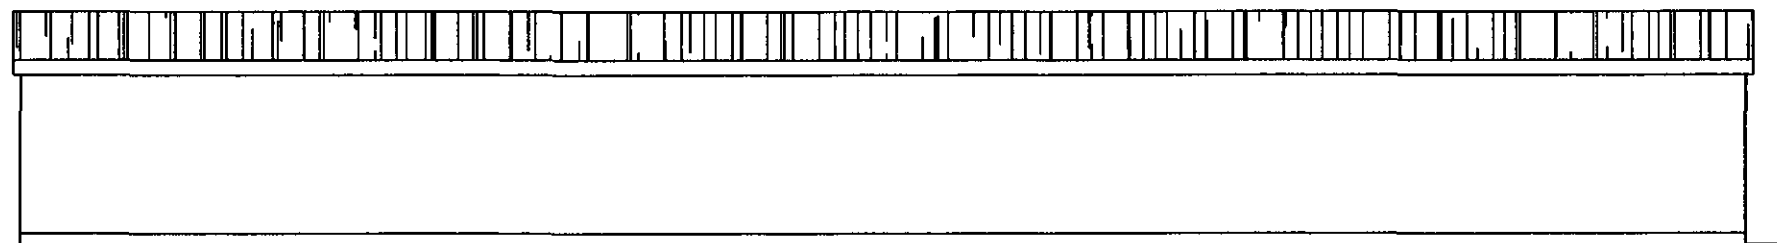


Dwg 001-15
Scale 1-100

PROPOSED REAR ELEVATION

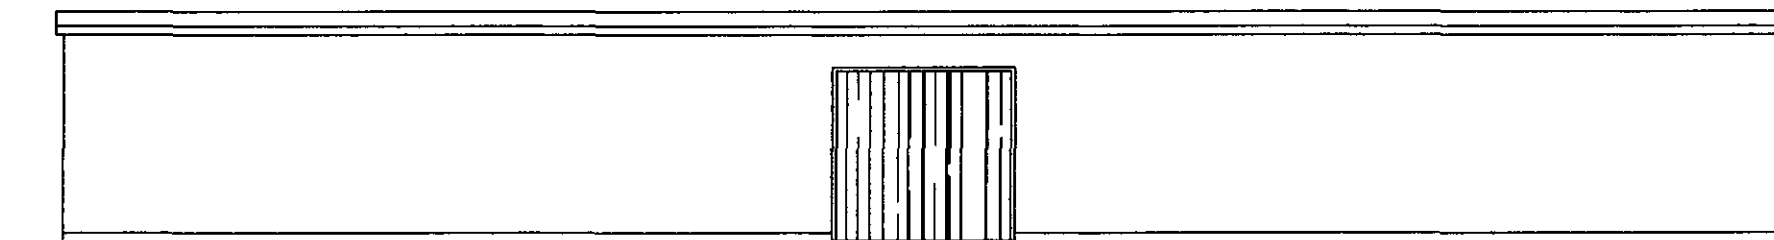

PROPOSED FRONT ELEVATION

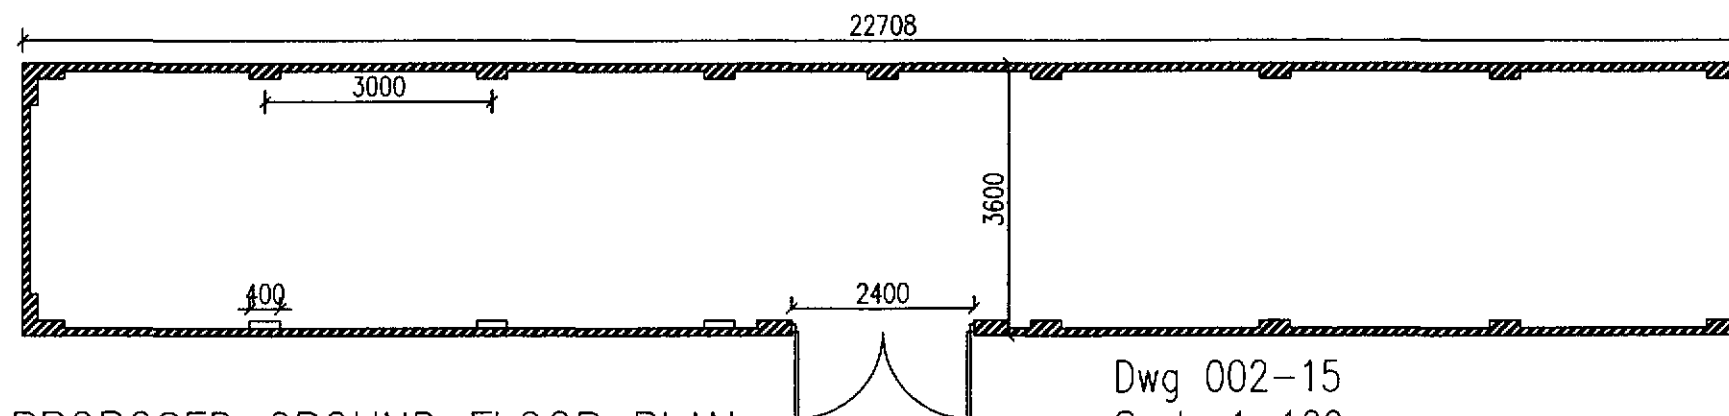

PROPOSED GROUND FLOOR PLAN

Dwg 002-15
Scale 1-100


ROOF CONSTRUCTION:

RAFTERS 175mm x 50mm @ 400mm CRS FLAT ROOF JOISTS WITH BIRD MOUTH BOTH ENDS.

18mm EXTERNAL PLYWOOD WITH STAGGERED JOINTS.


PROVIDE 3 LAYERS OF HIGH TENSILE FELT WITH GREEN MINERAL FINISH AND EDGES OR CORRUGATED SHEETING AS EXISTING WITH FASCIA FINISH AS EXISTING.


ALTERNATE ROOF STRUCTURE USING METAL GRID WITH FINISH TO MATCH EXISTING.

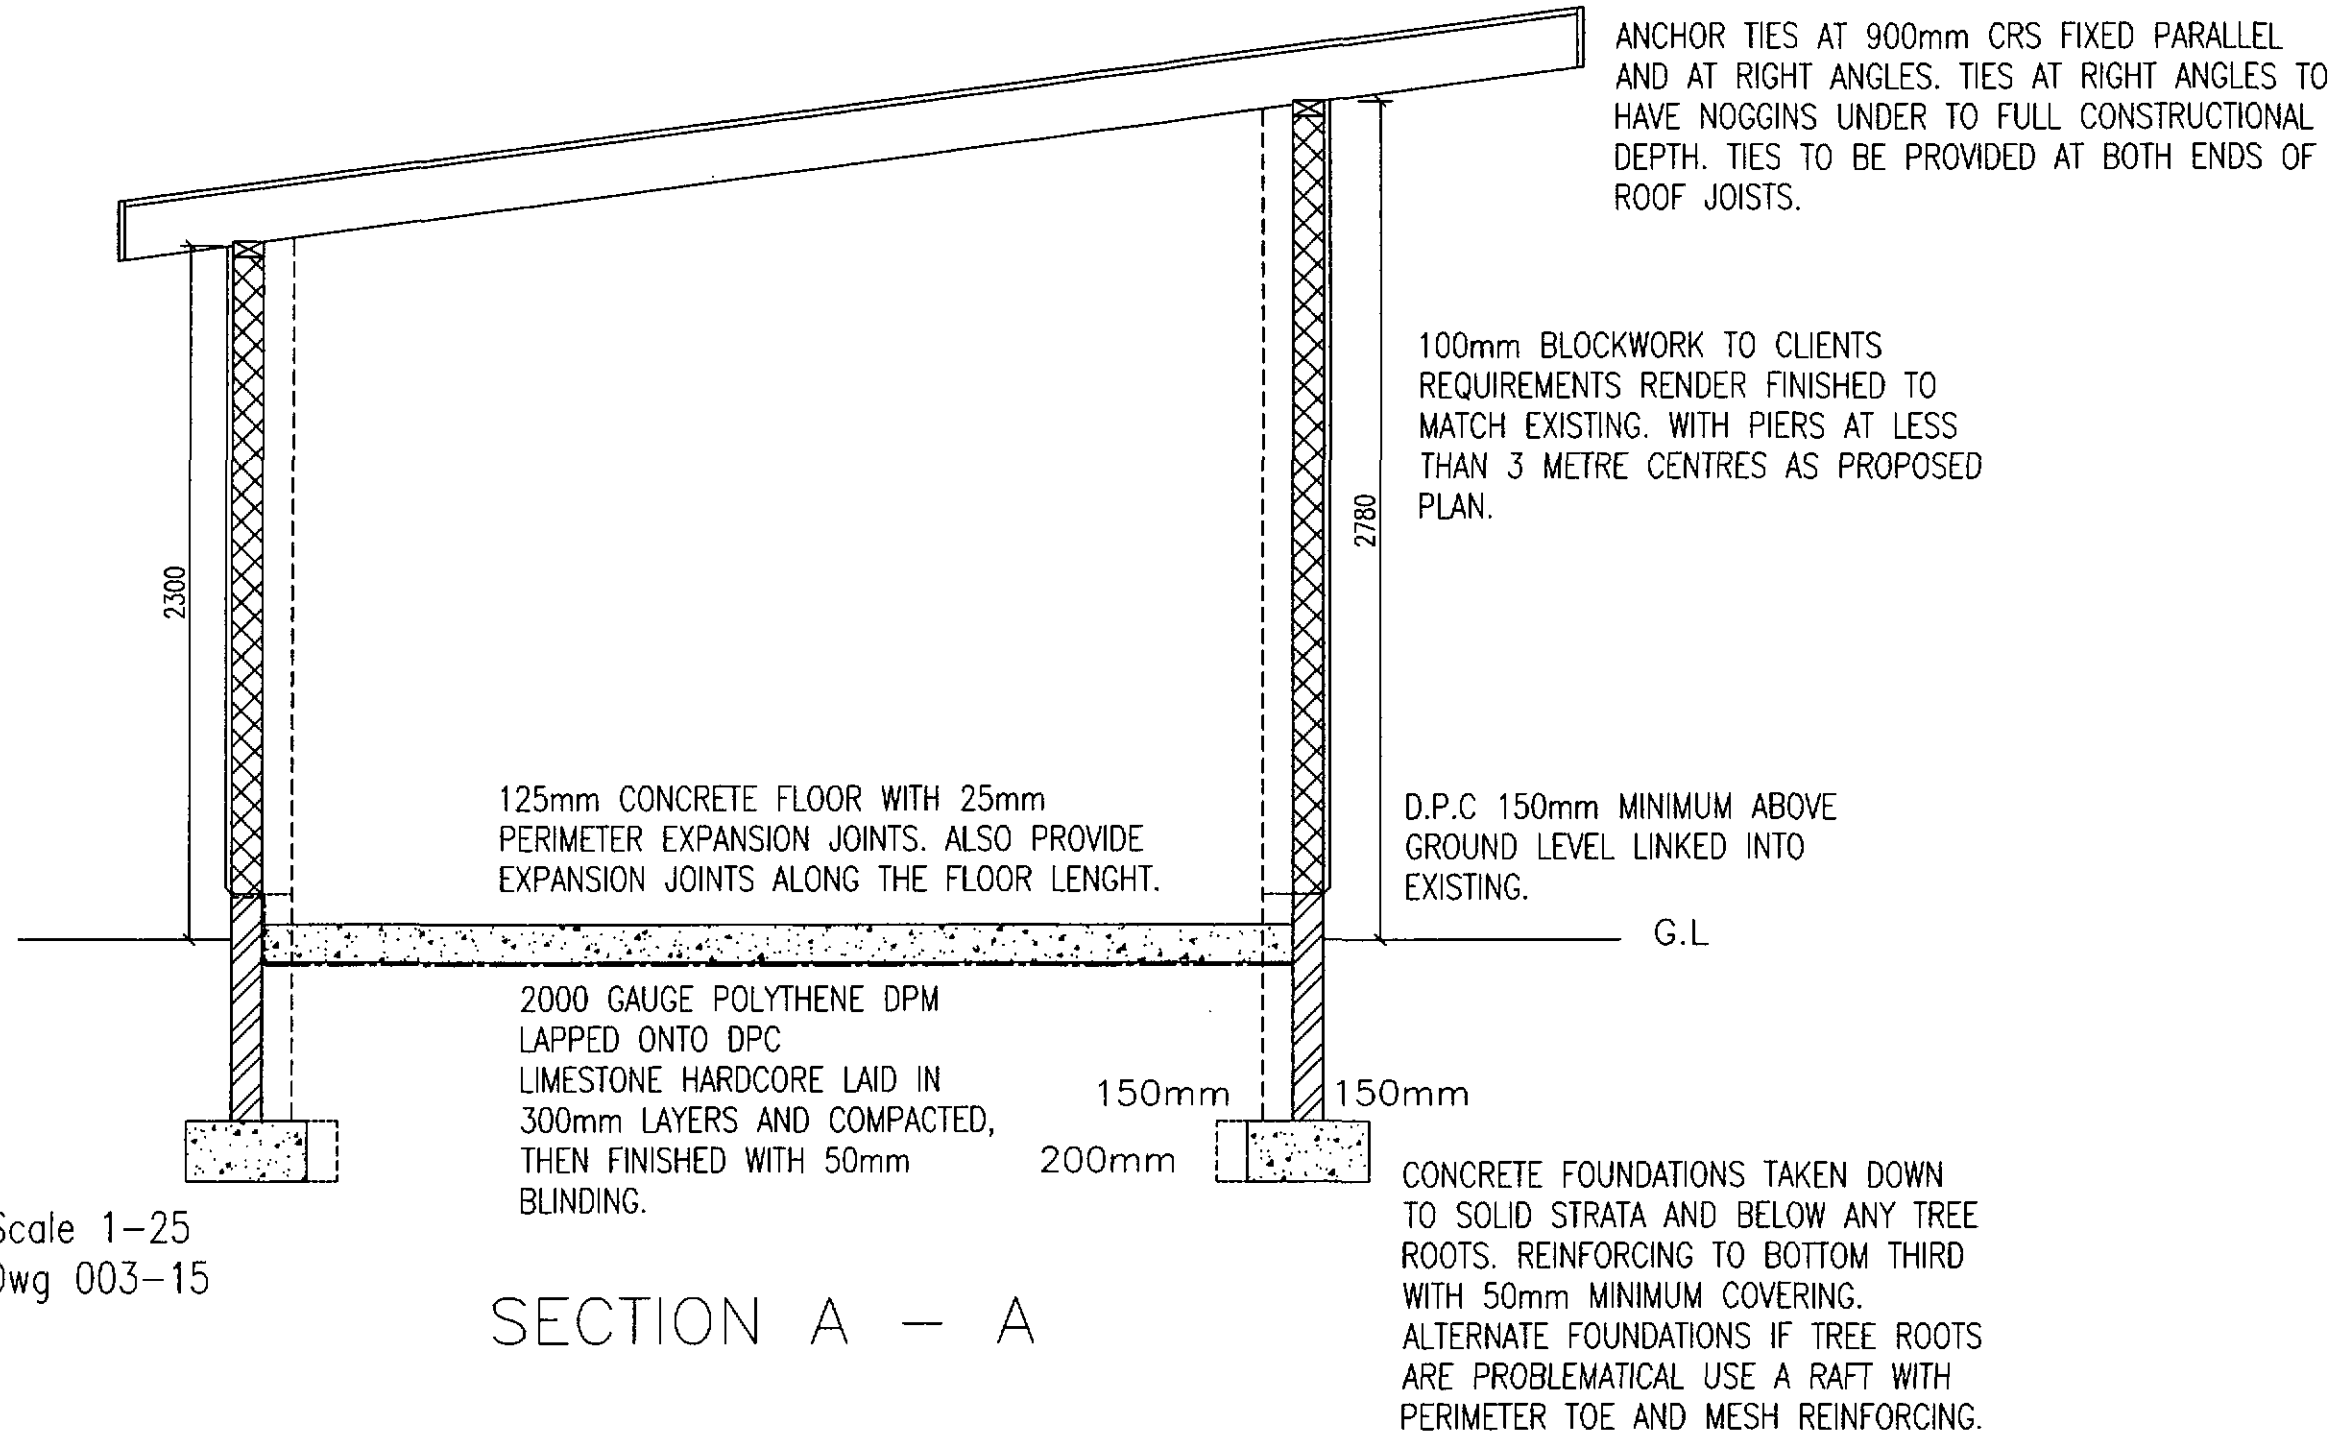

Dwg 004-15
Scale 1-200

EXISTING OUTBUILDINGS
LAYOUT

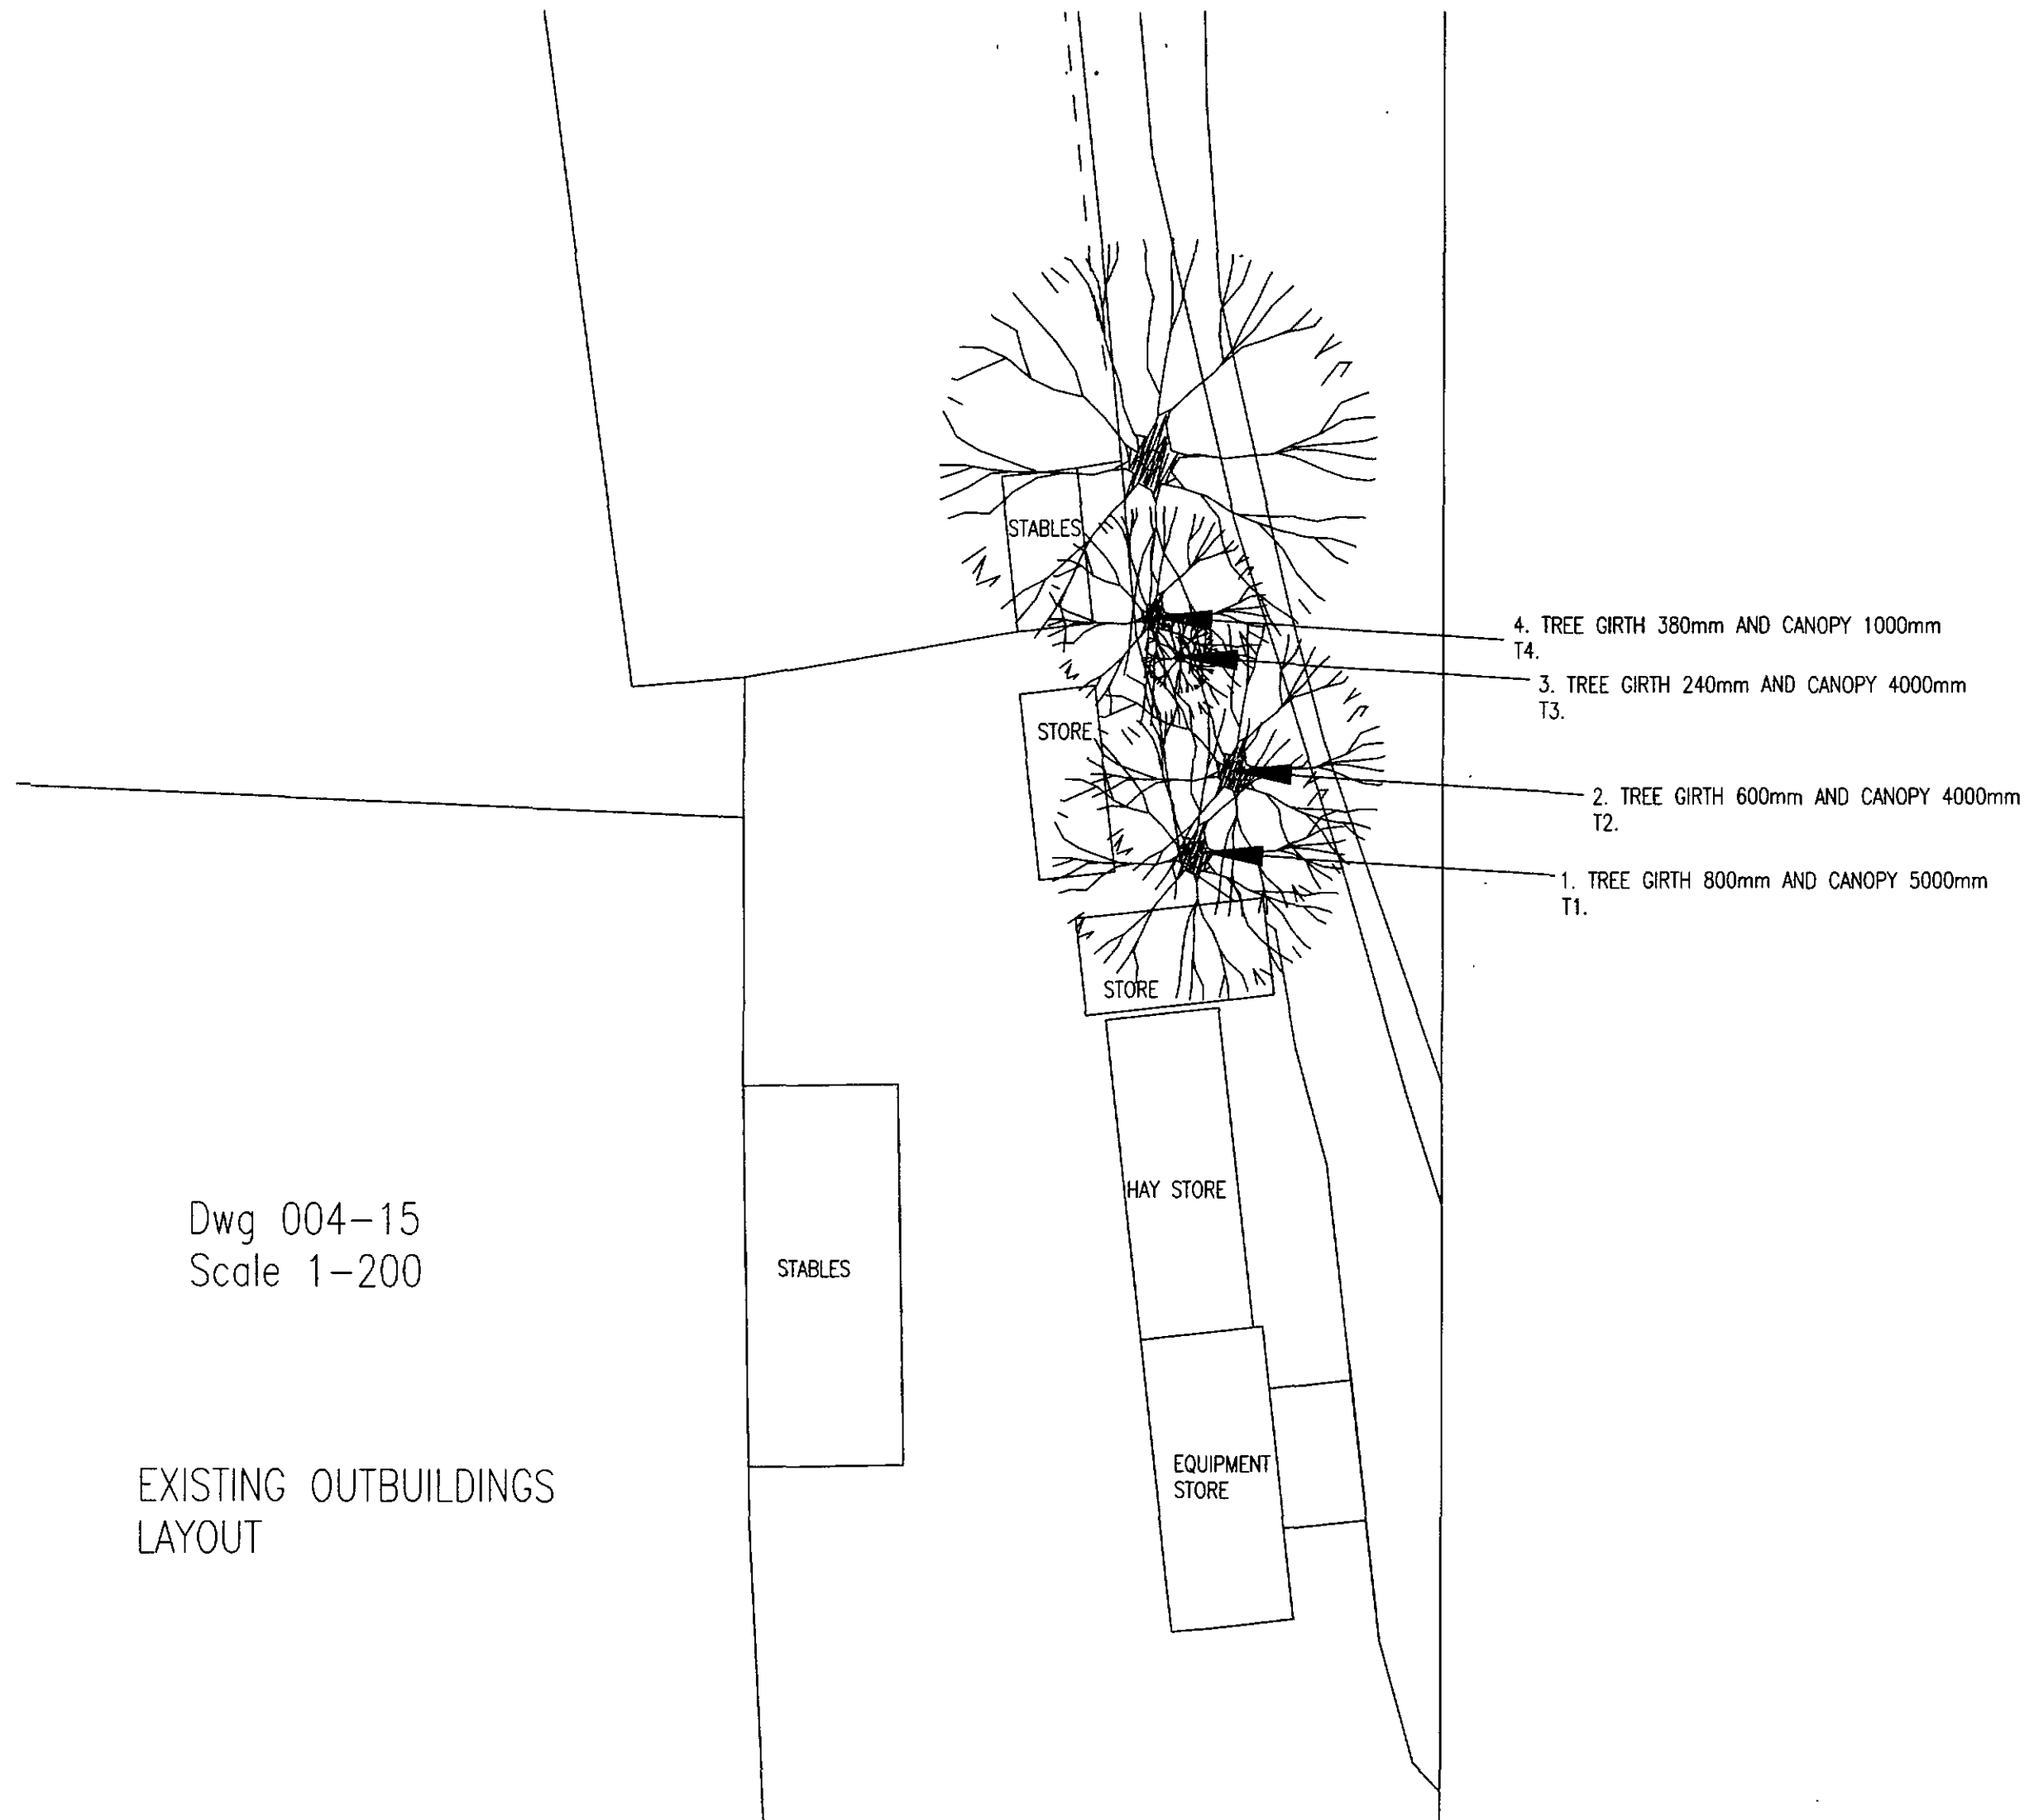

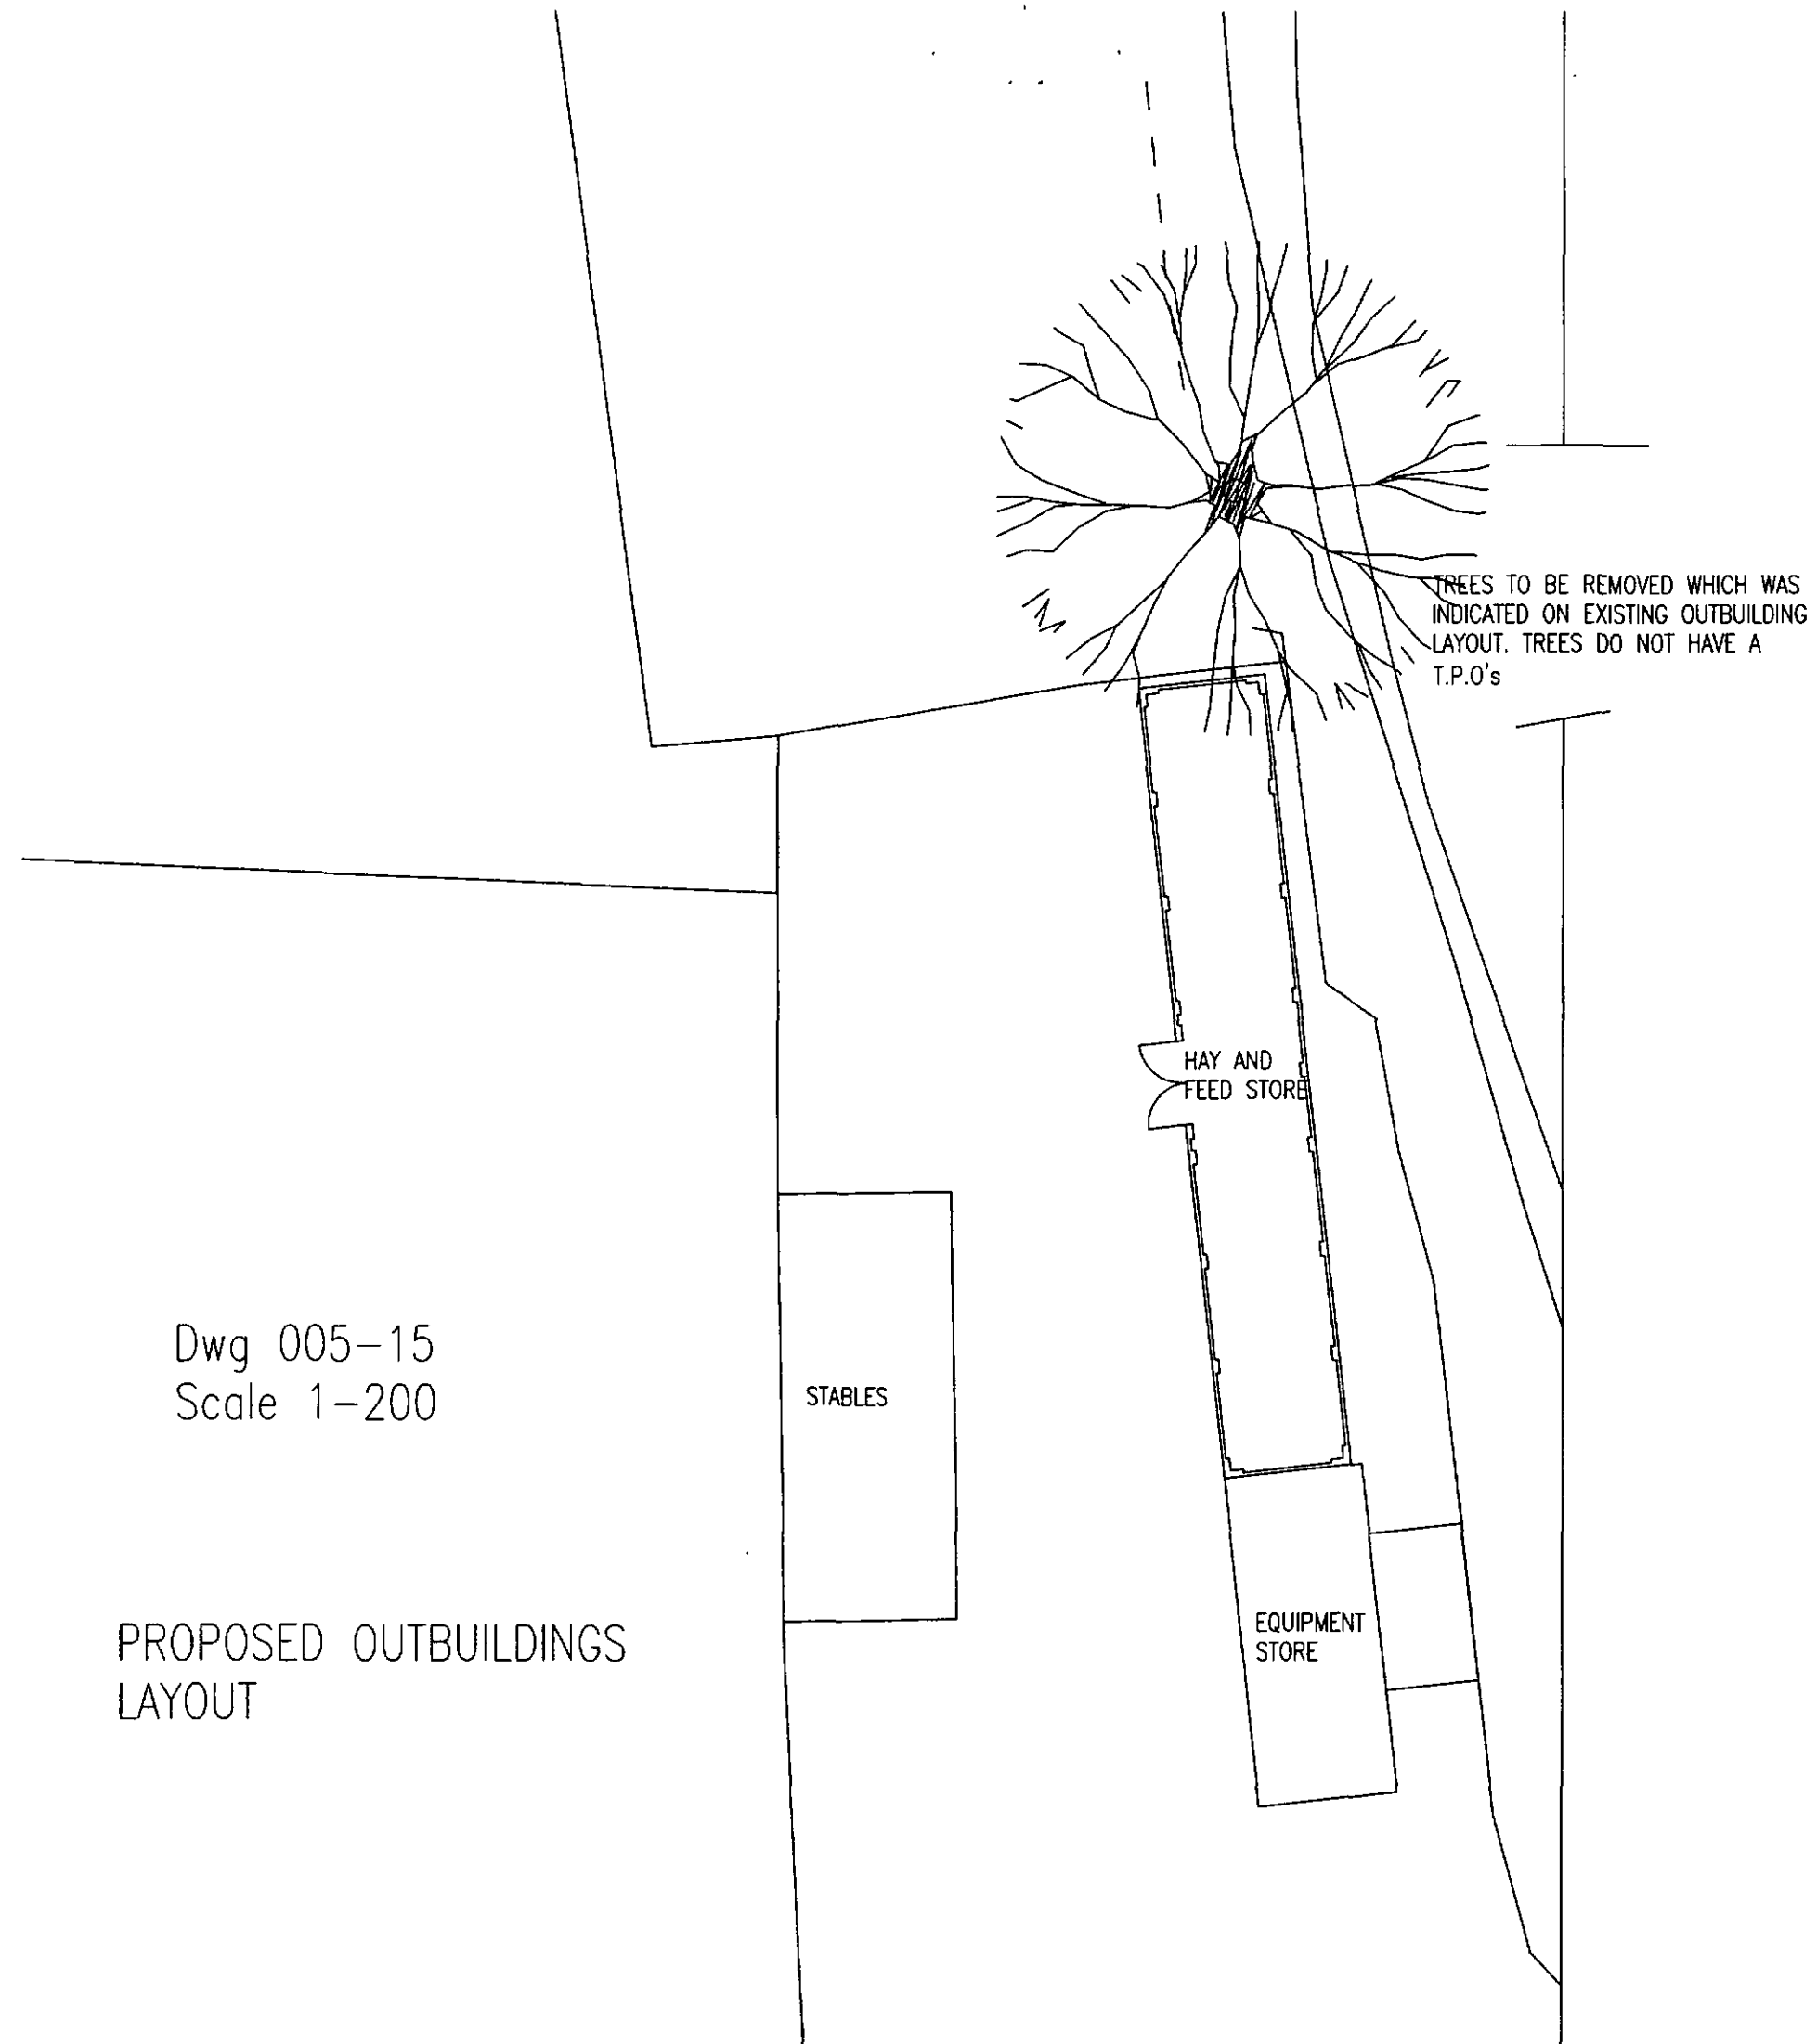

Dwg 005-15
Scale 1-200

PROPOSED OUTBUILDINGS LAYOUT

