



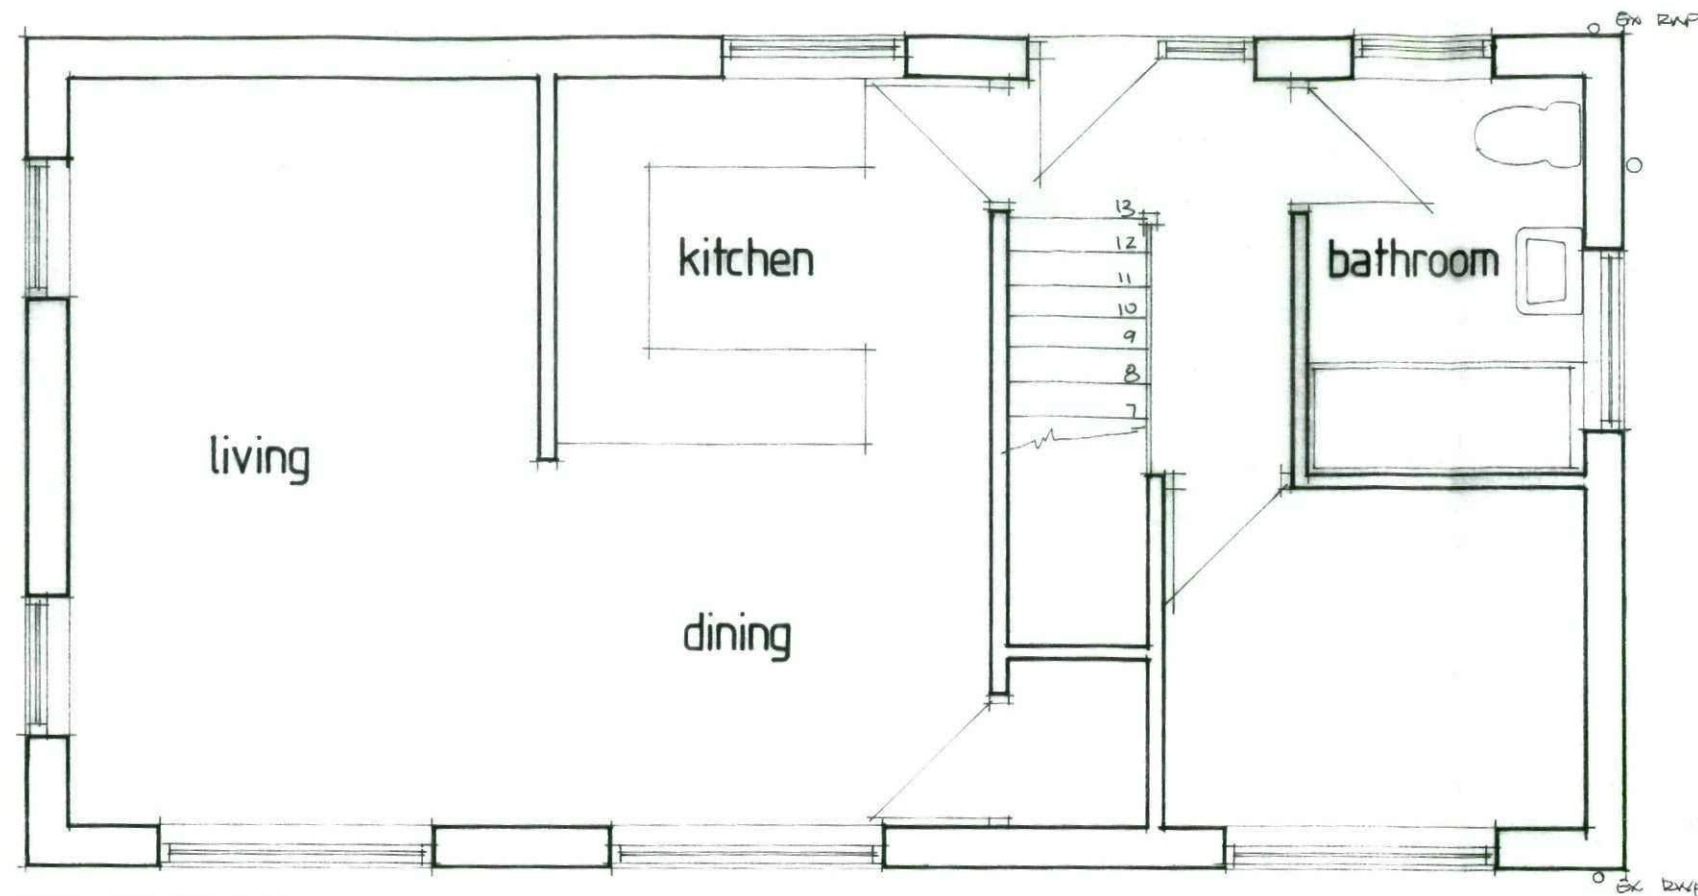


EX. FF. PLAN (1:50)

PROPOSED TWO STOREY EXTENSION TO
1 GROVE STREET WORSBROUGH DALE FOR
MR. & MRS. D. LAMB - TEL. 07919 343588

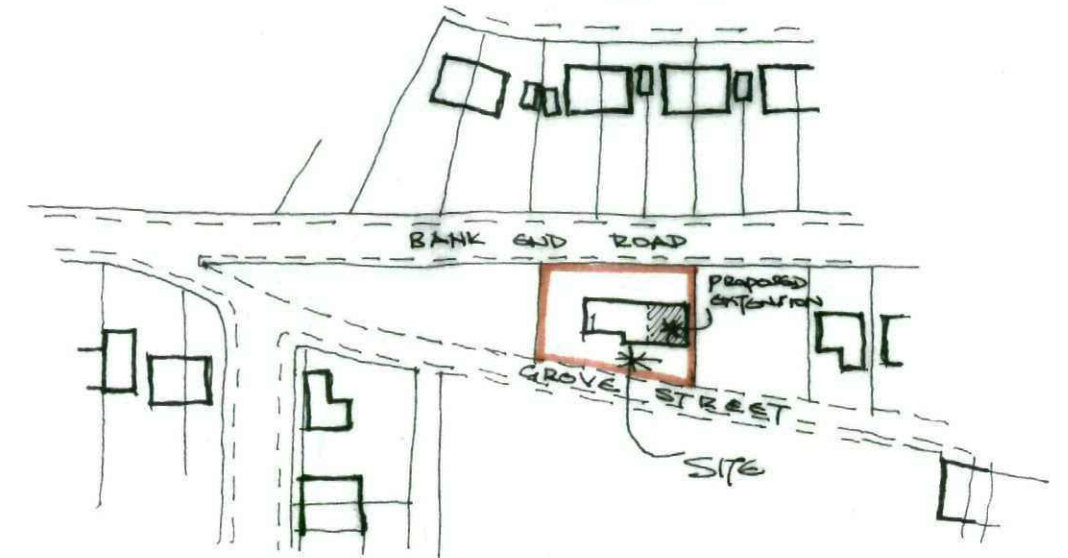


LOCATION PLAN 1/2500 approx.

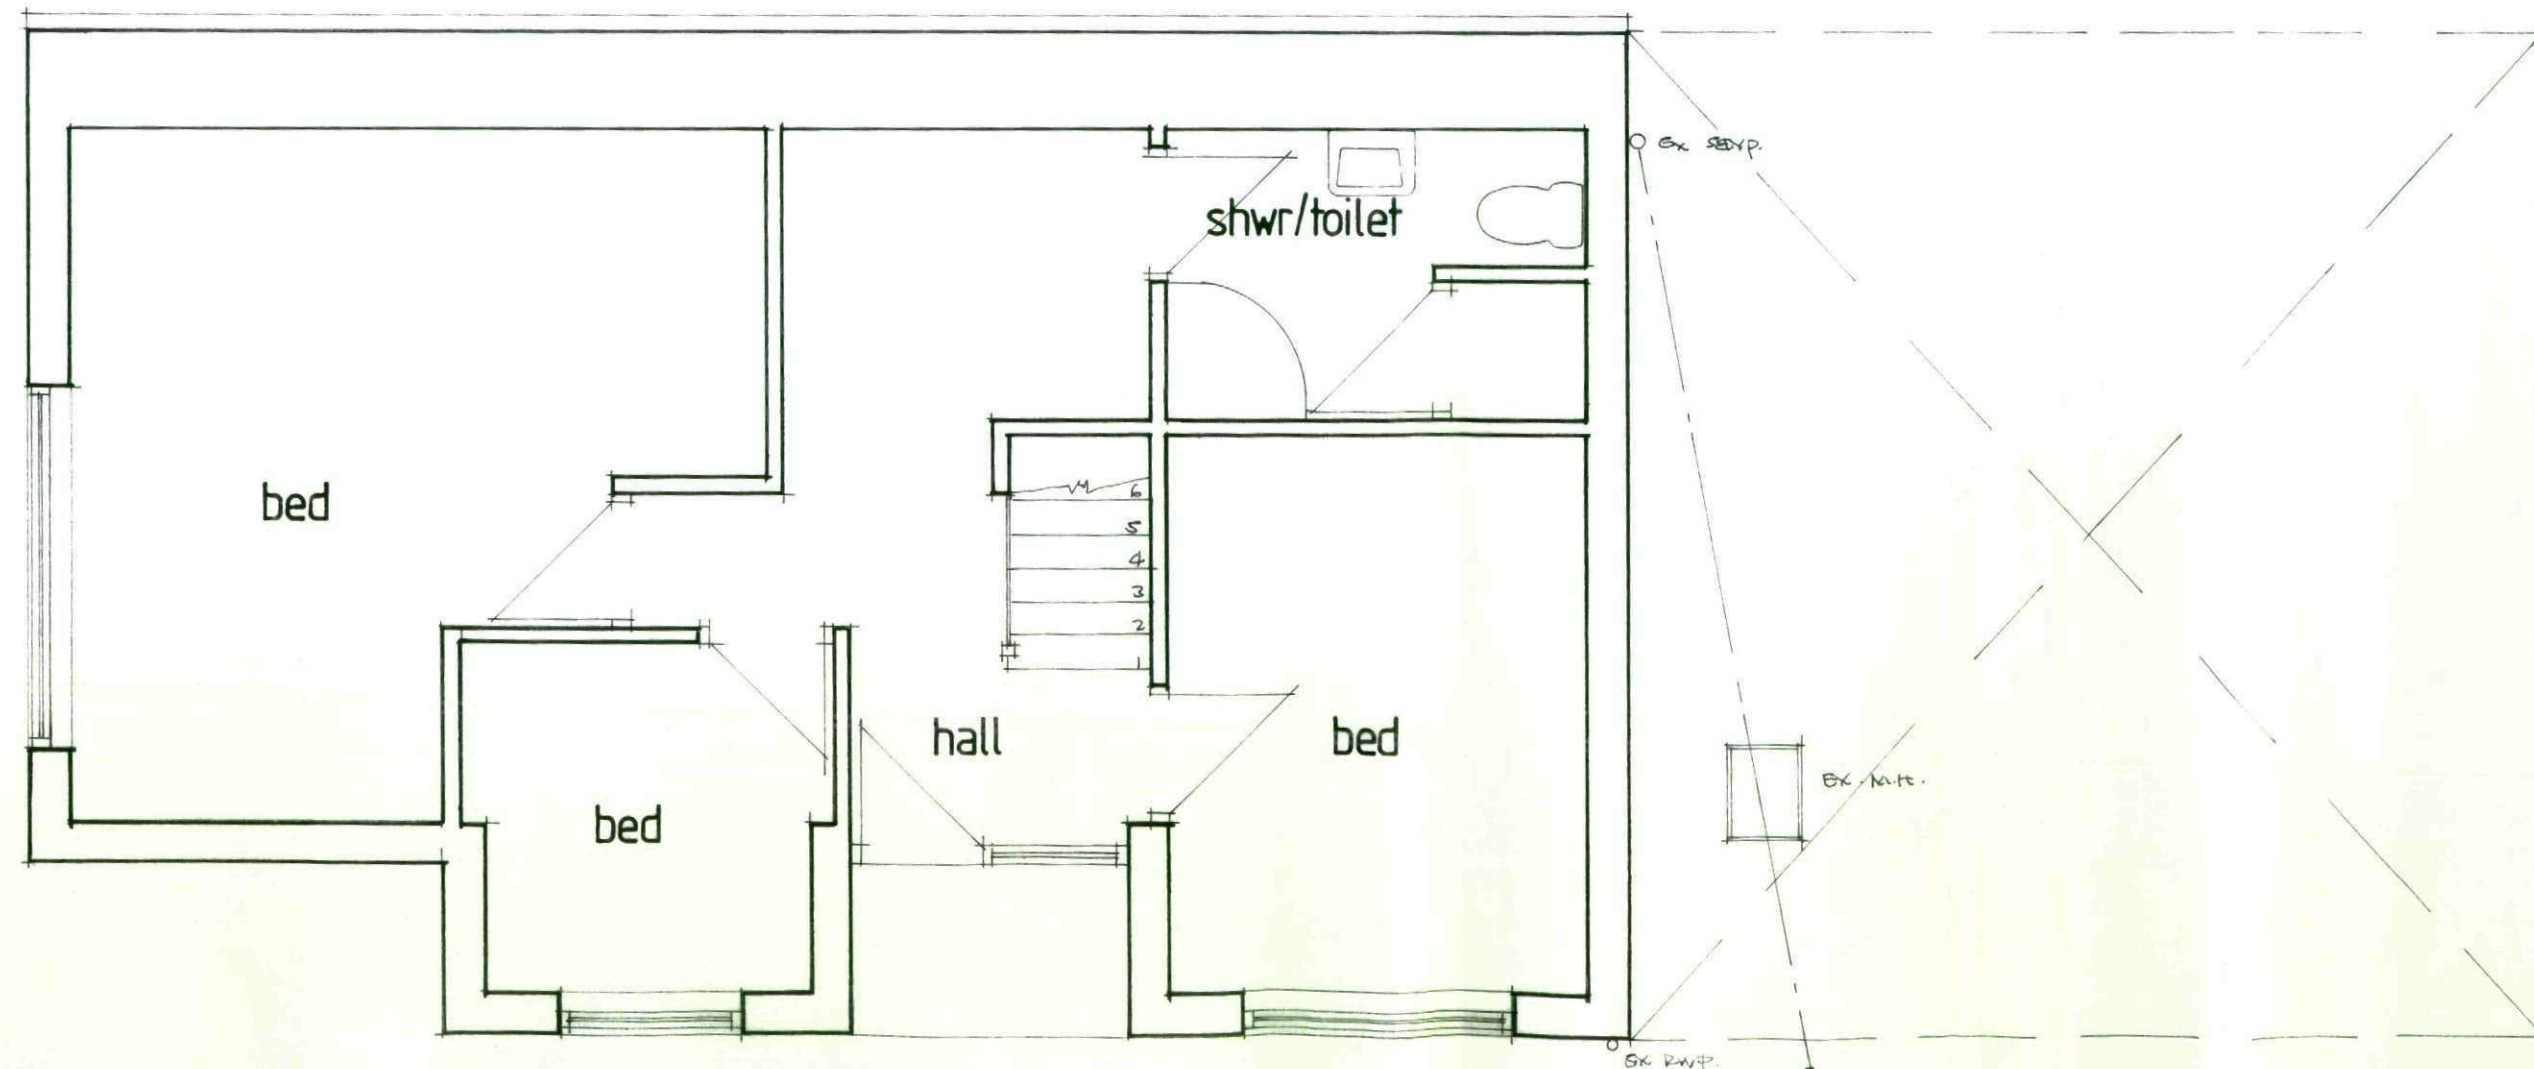


EX. G.F. PLAN (1:50)




PROP. FRONT ELEVATION (1:100)

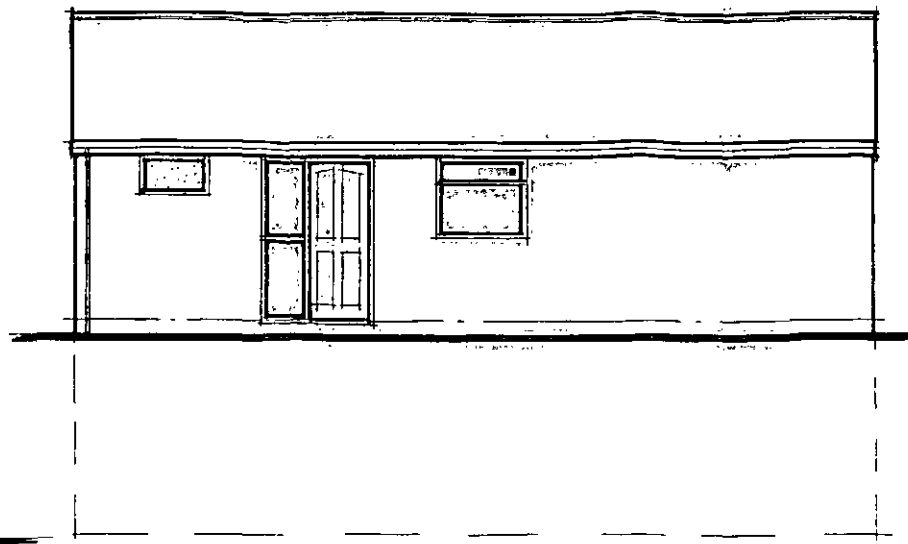

PROP. REAR ELEVATION (1:100)

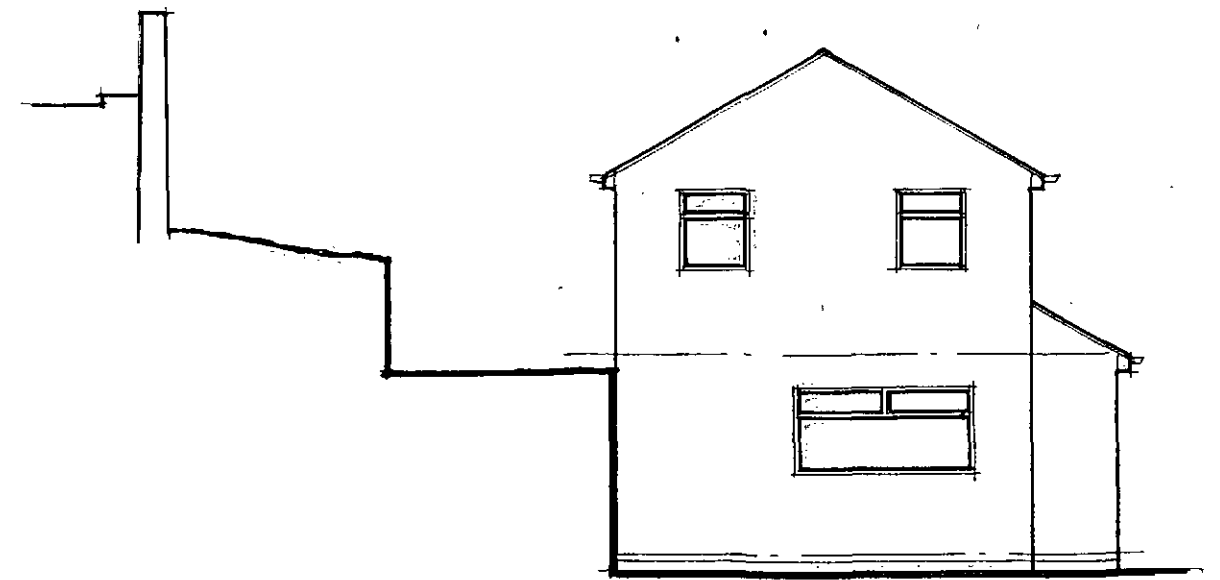

PROP. SIDE ELEVATION (1:100)

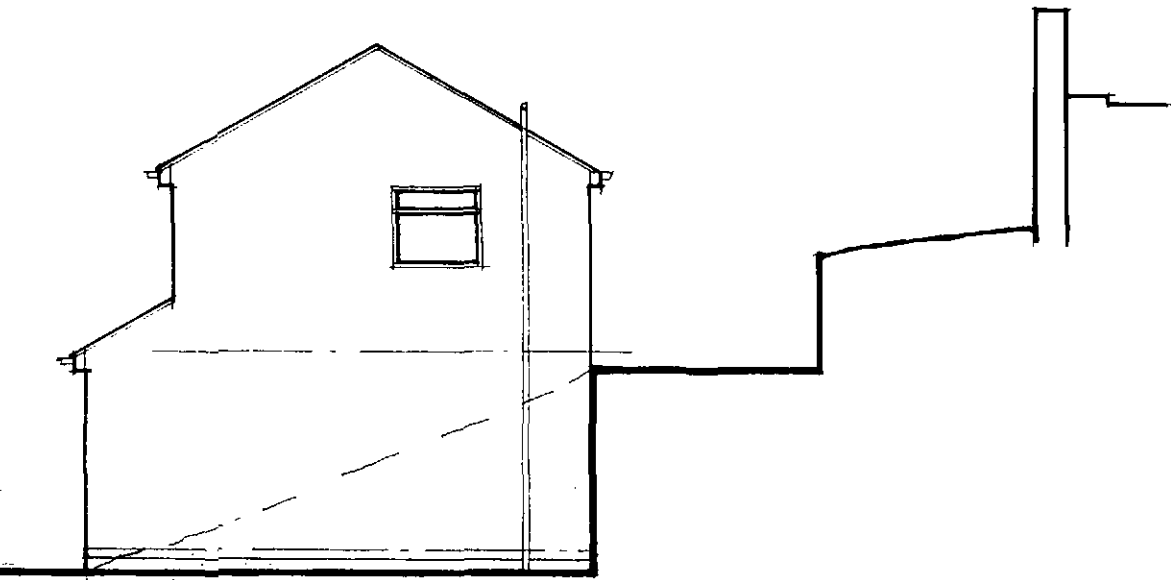


PROP. SIDE ELEVATION (1:100)



PROP. FRONT ELEVATION (1:100)



PROP. REAR ELEVATION (1:100)

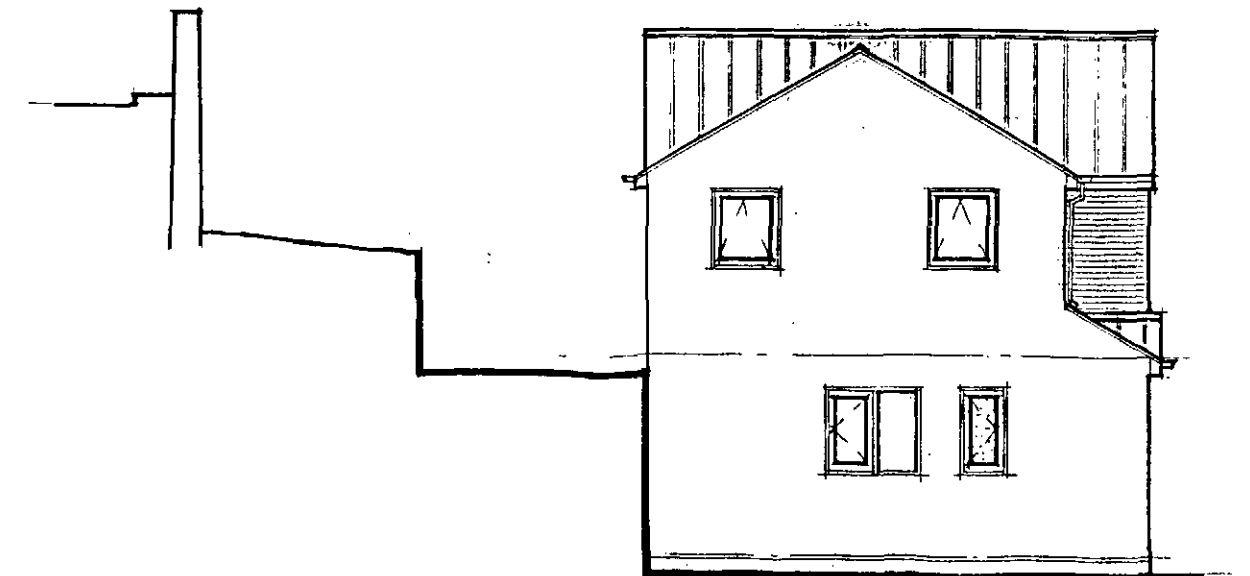

PROP. SIDE ELEVATION (1:100)

