


44
32
Aldham
Cottages
Garage
7.77m
22.13m
PROPOSED
CONSERVATORY
16.15m
Garage
Mitchell and Darfield
Social Club


EXISTING SIDE ELEVATION 1

SCALE 1:50

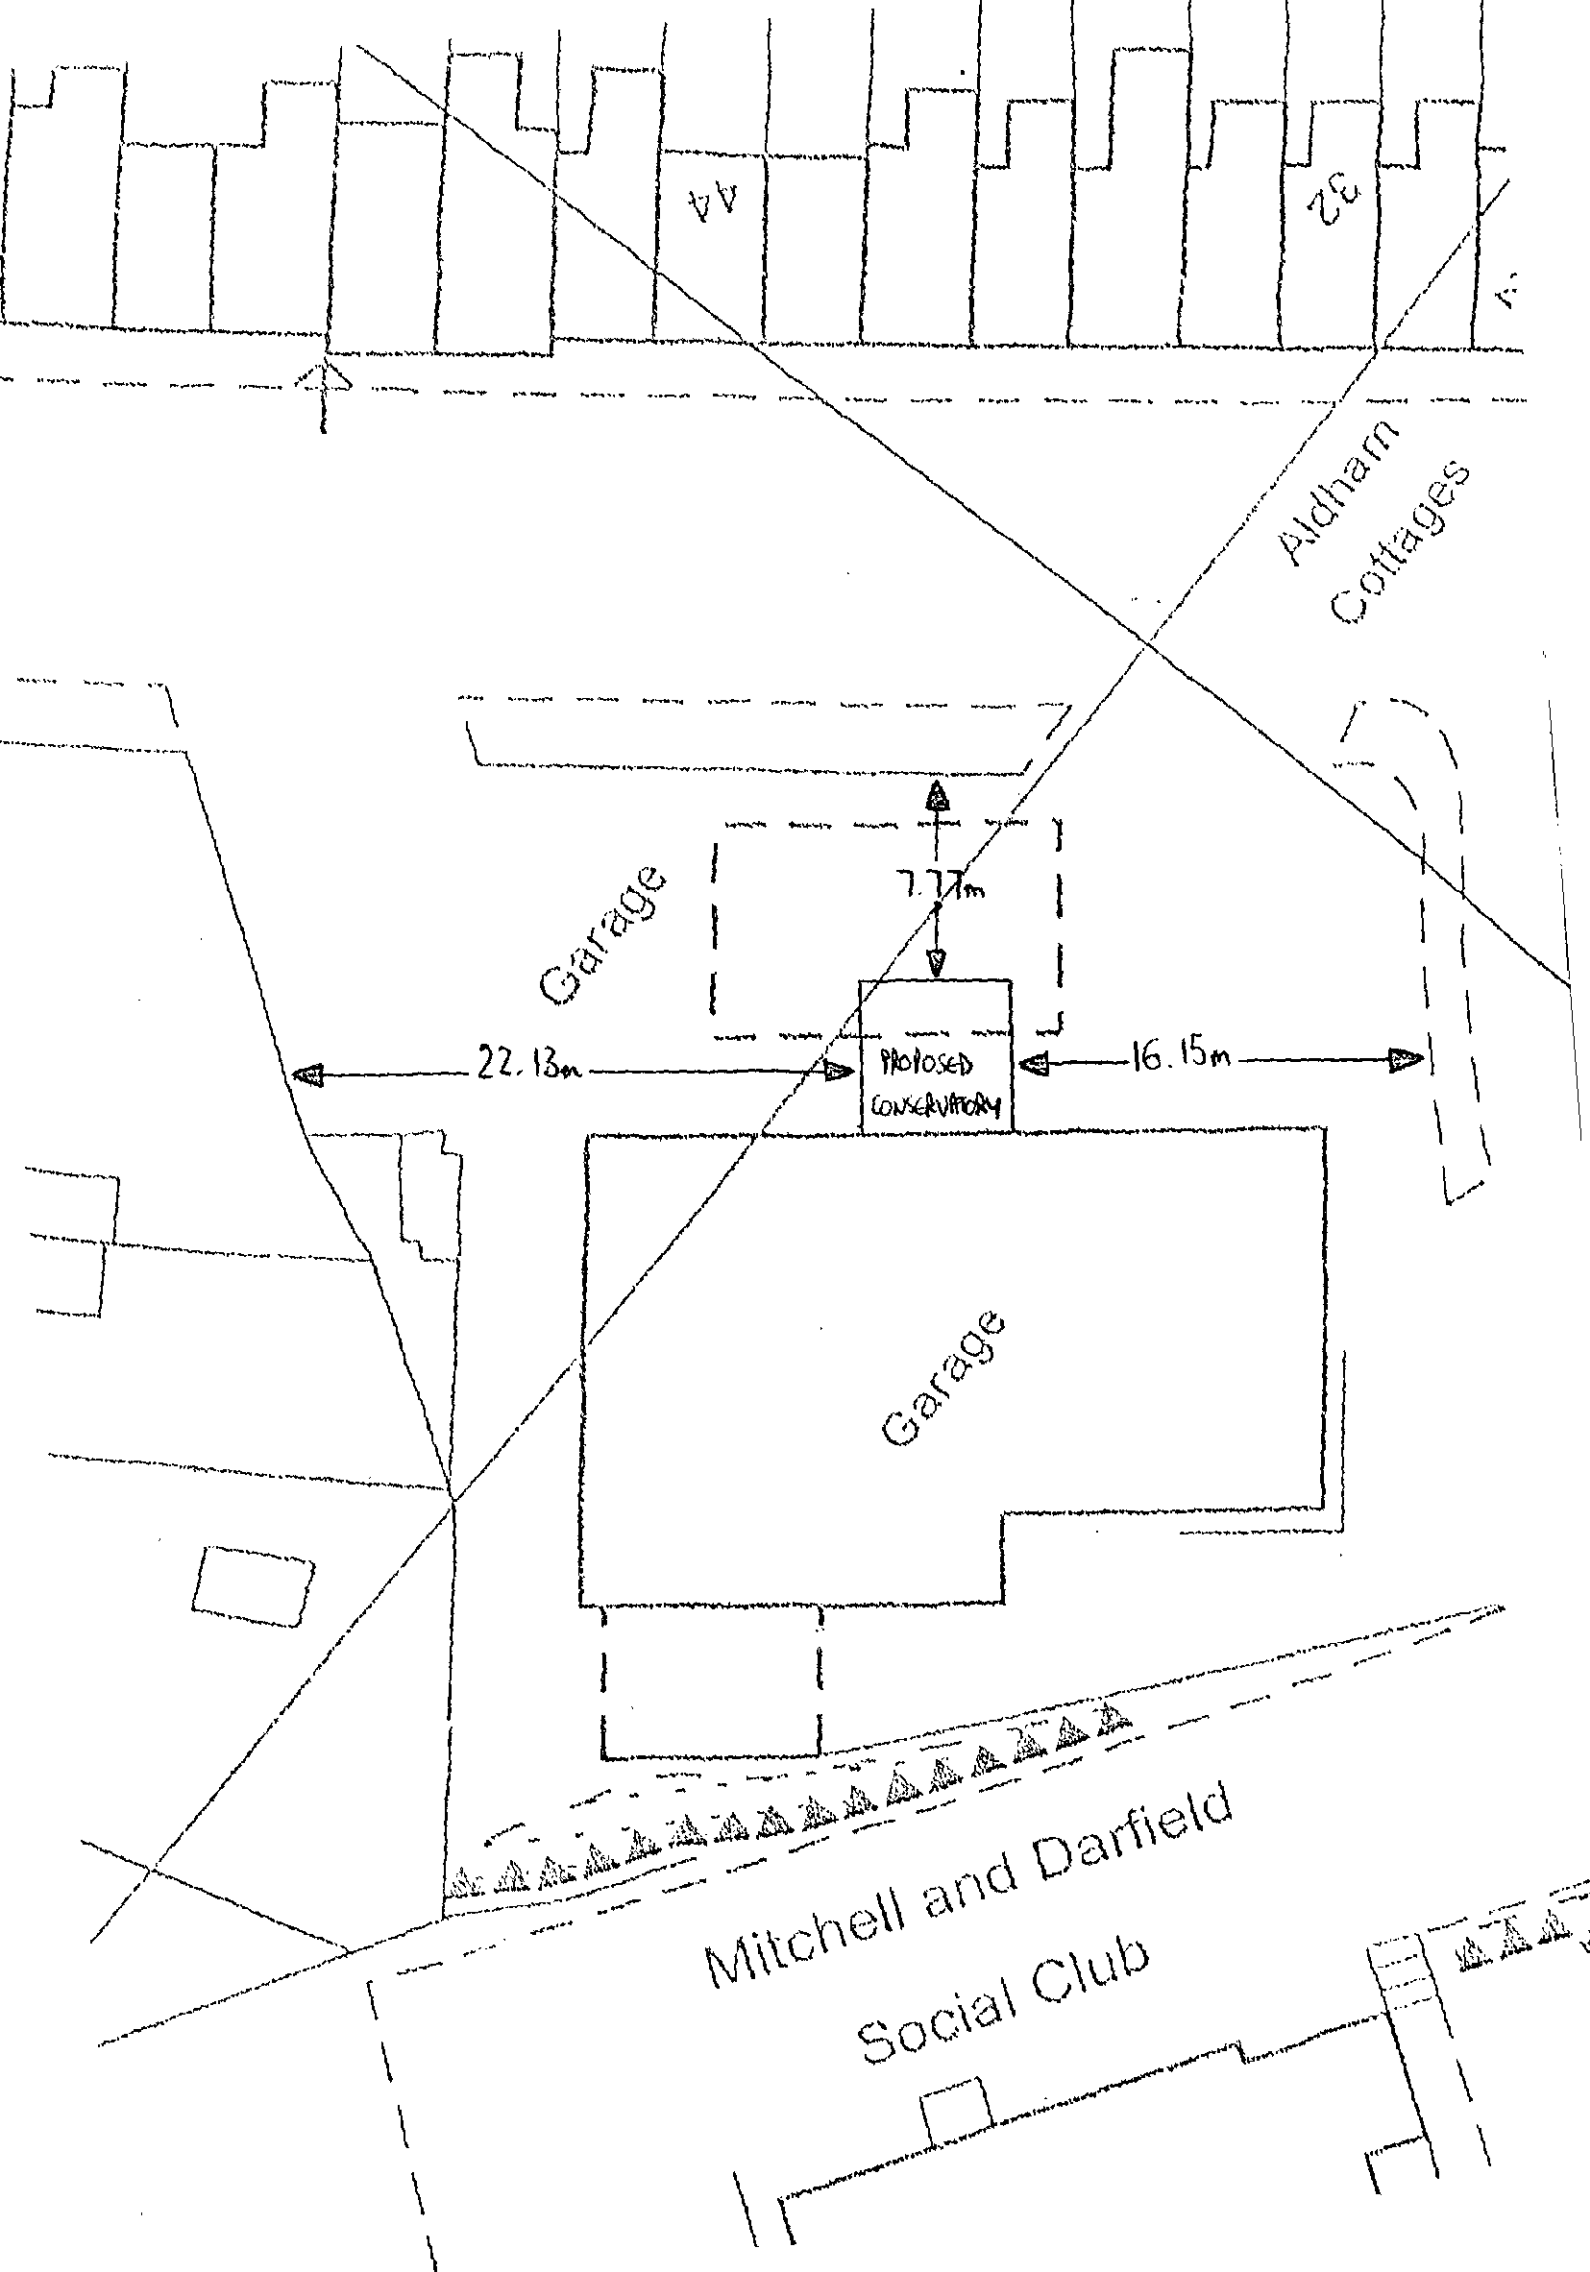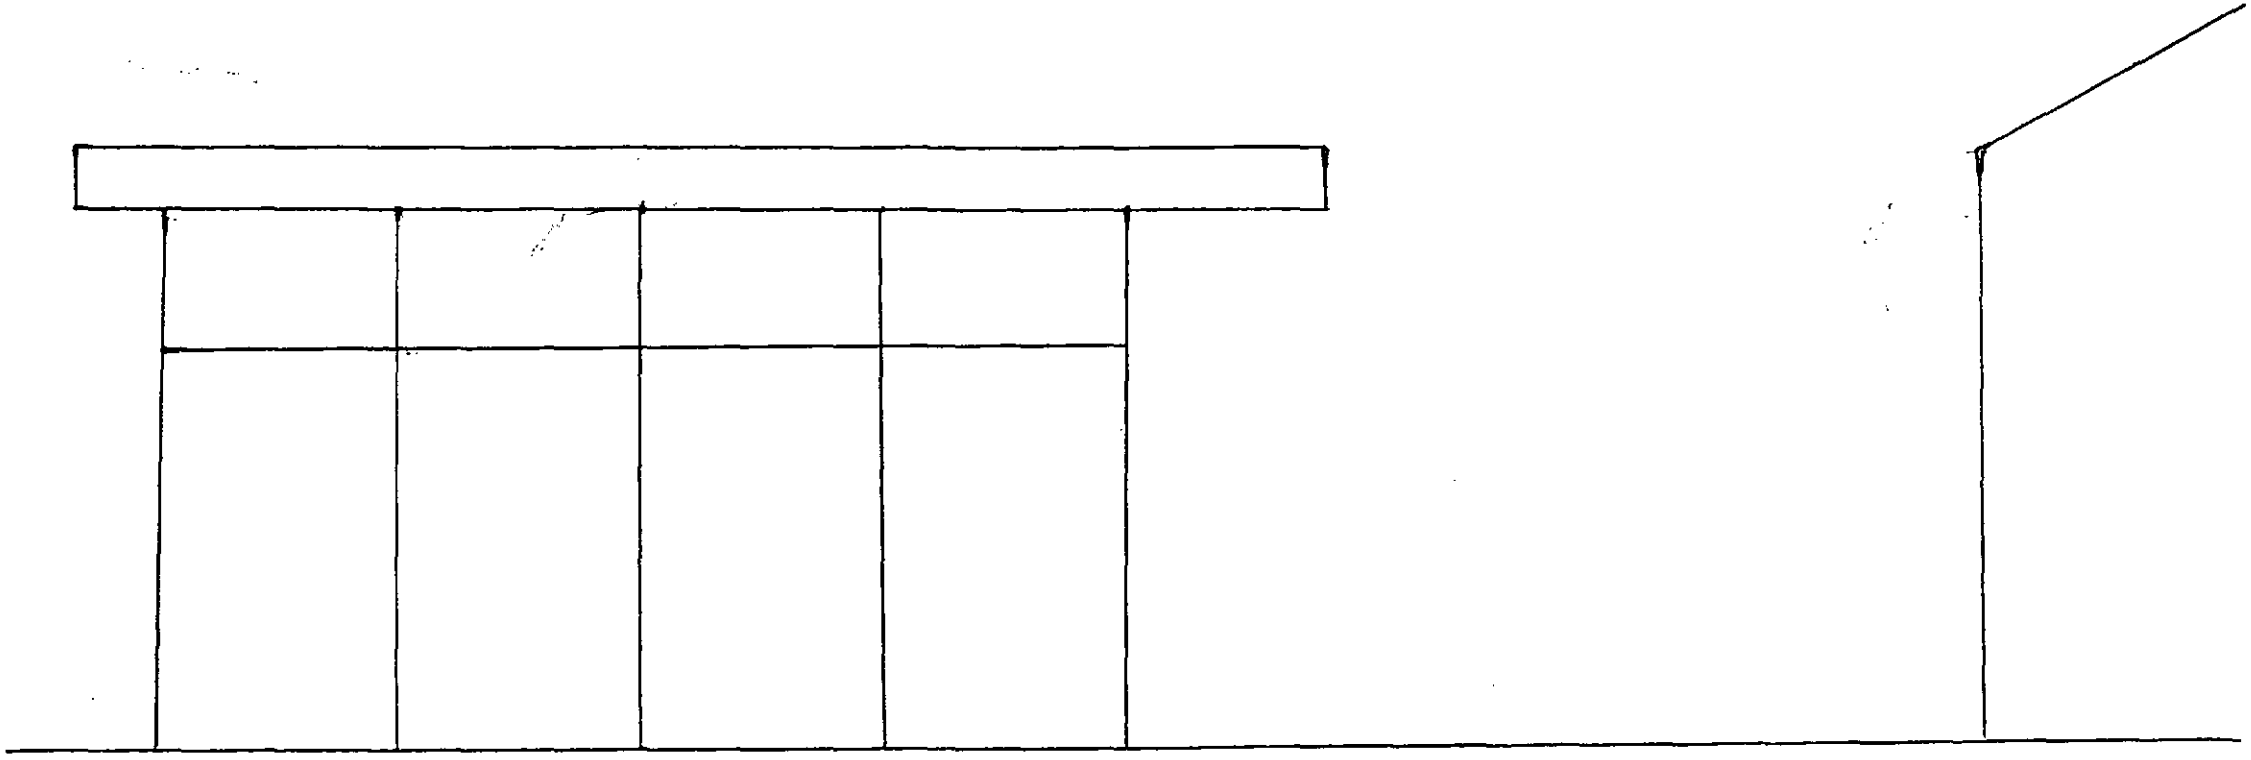

PROPOSED SIDE ELEVATION 1


SCALE 1:50

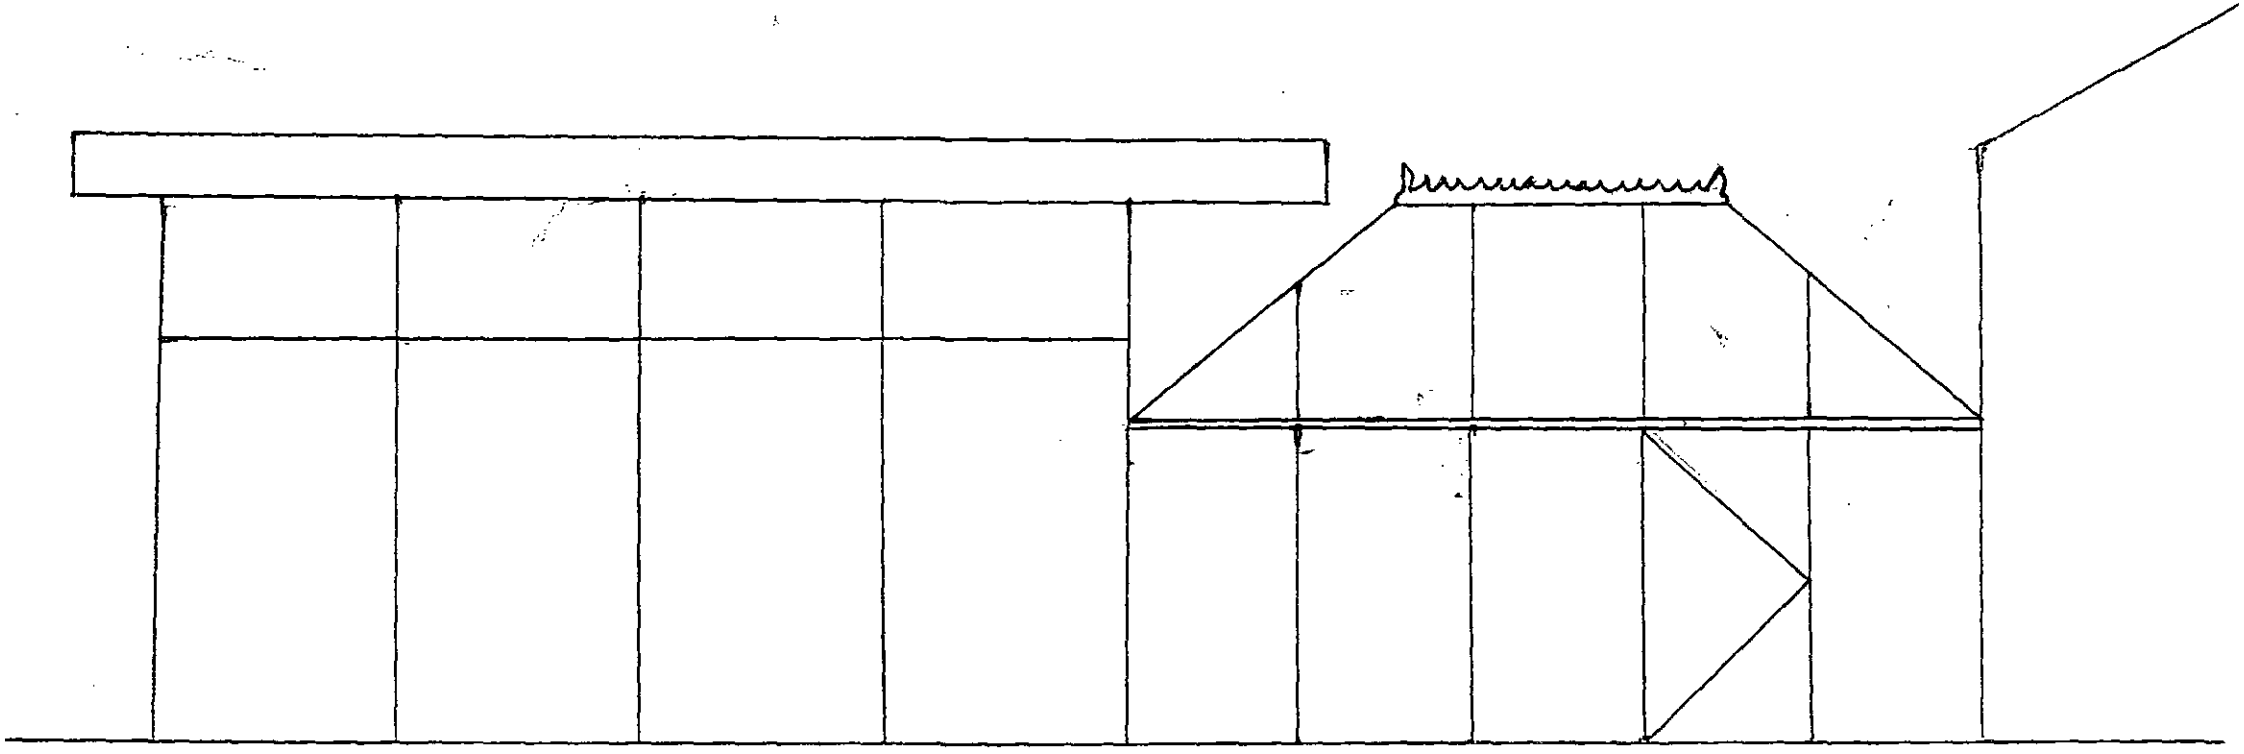

EXISTING

[redacted] SIDE ELEVATION 2

SCALE 1:50

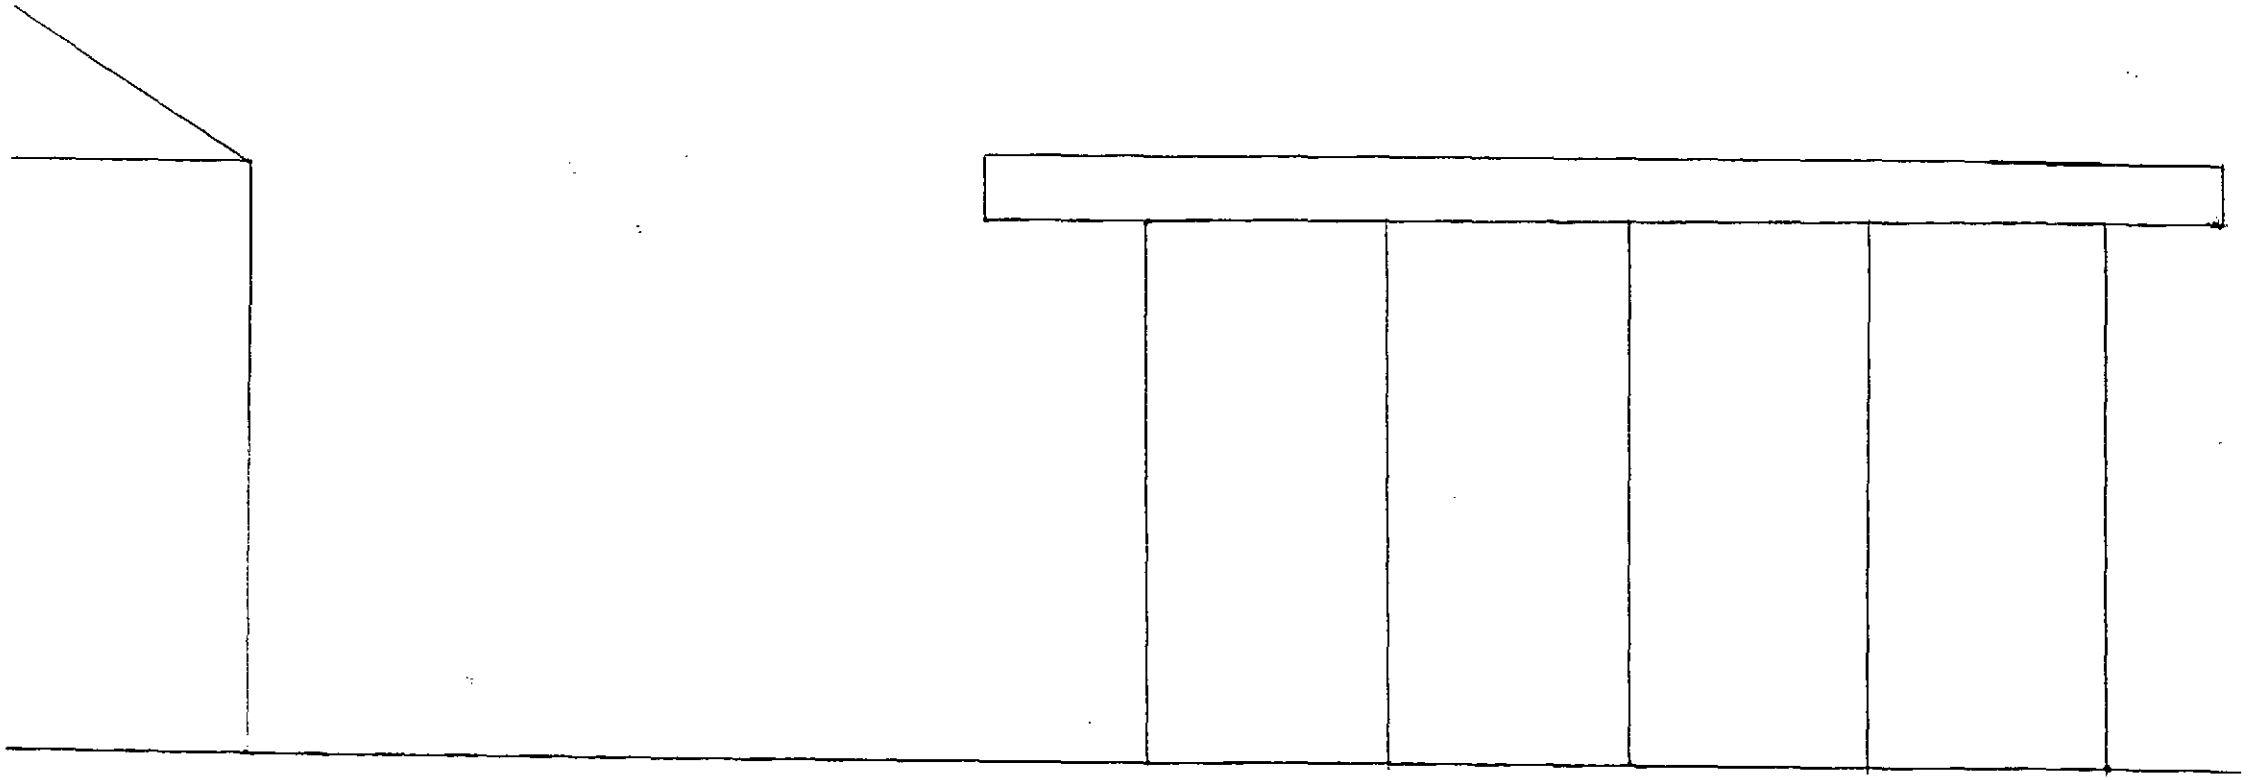

PROPOSED SIDE ELEVATION 2

SCALE 1:50

