
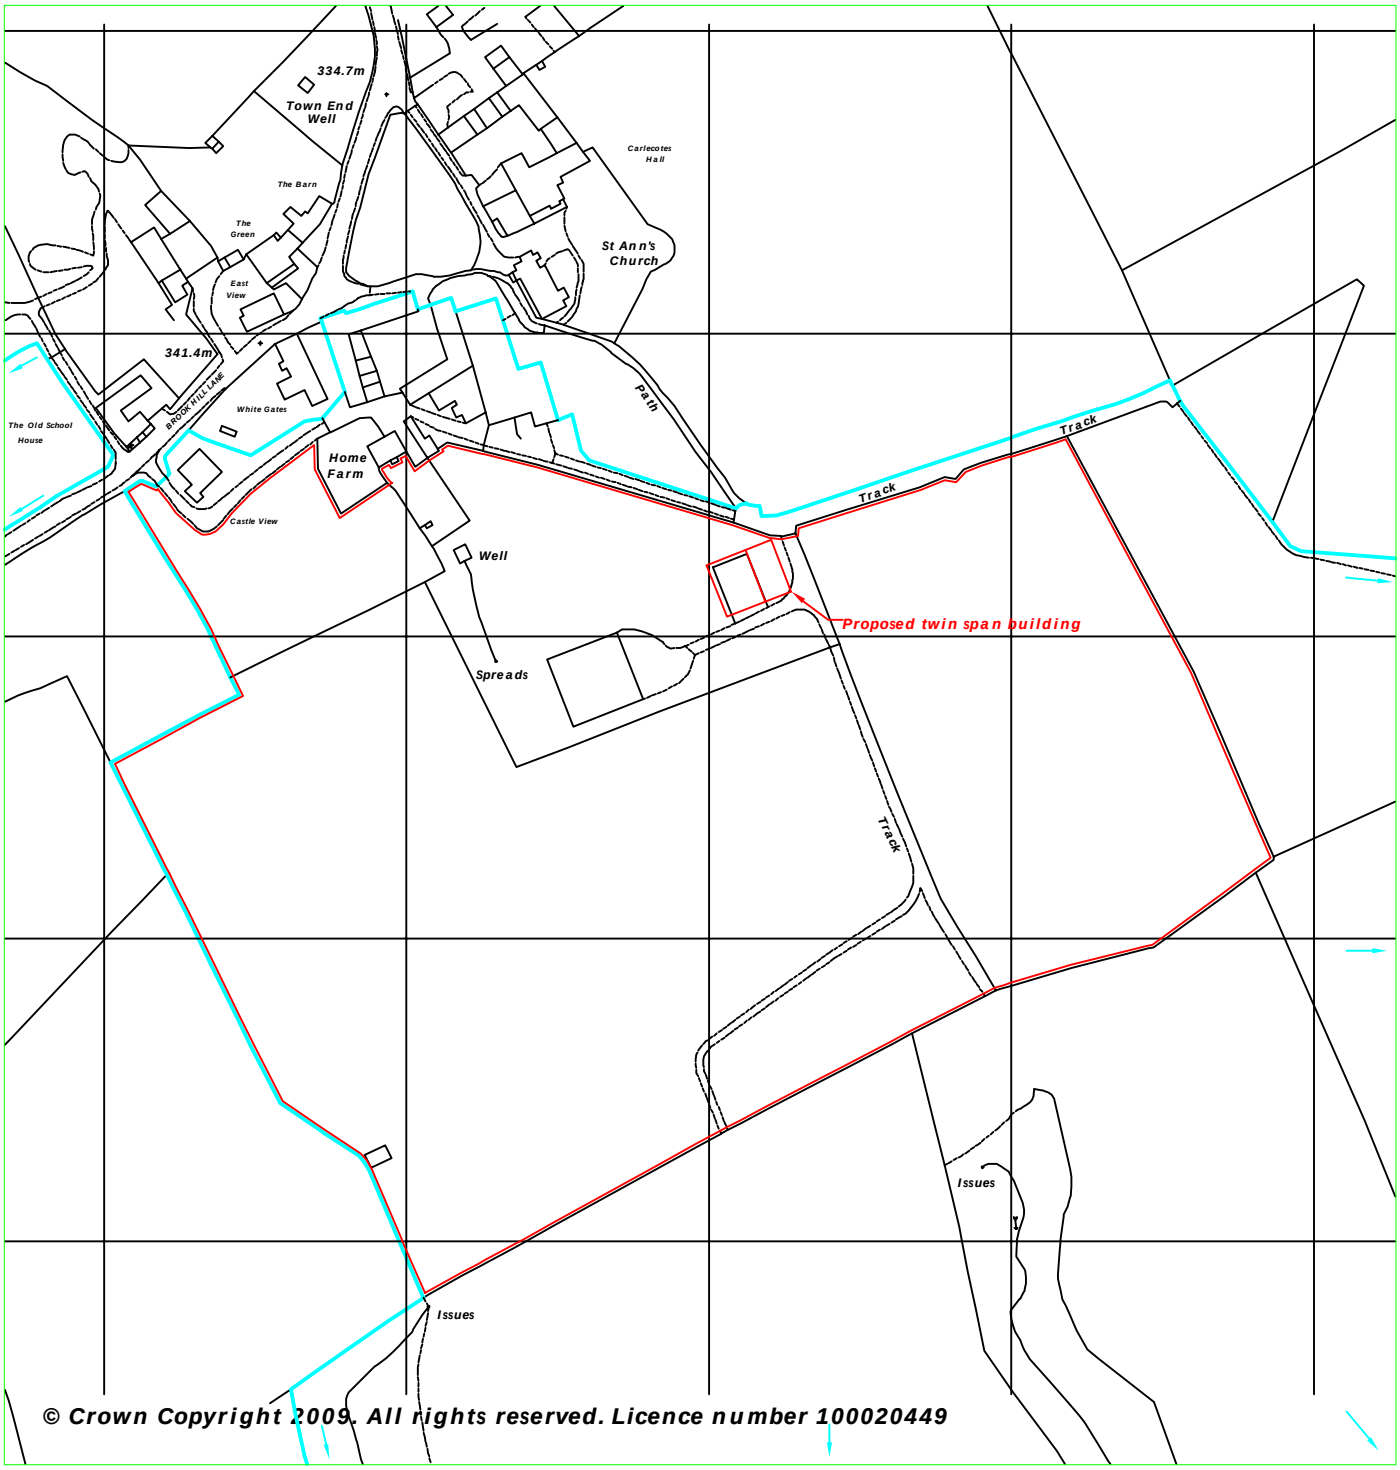


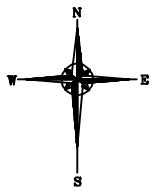

Reproduced from Ordnance Survey digital map data, 1:2500 scale, by permission of Ordnance Survey on behalf of The Controller of Her Majesty's Stationery Office.
© Crown copyright. All rights reserved. Licence Number: 100046980

Client:	***Mr H Smith*** ***Home Farm, Carlecotes,*** ***Sheffield. S36 4TD***	Drawn: ***Dianne Critchlow***	Designed:
Project:	***Twin Span*** ***Agricultural Building***	Checked:	Approved:
Title:	***Location plan***	Index no.:	Date: ***14/07/09***
		Scales: ***1:2500 @ A4***	

Allen & Hunt Ltd
Construction Engineers
Narlow Works, Thorpe
ASHBOURNE. DE6 2AT
Tel: 01335 350419
Fax: 01335 350533

Drg. No. ***738-003*** Rev.

PDF created with pdfFactory trial version www.pdffactory.com