


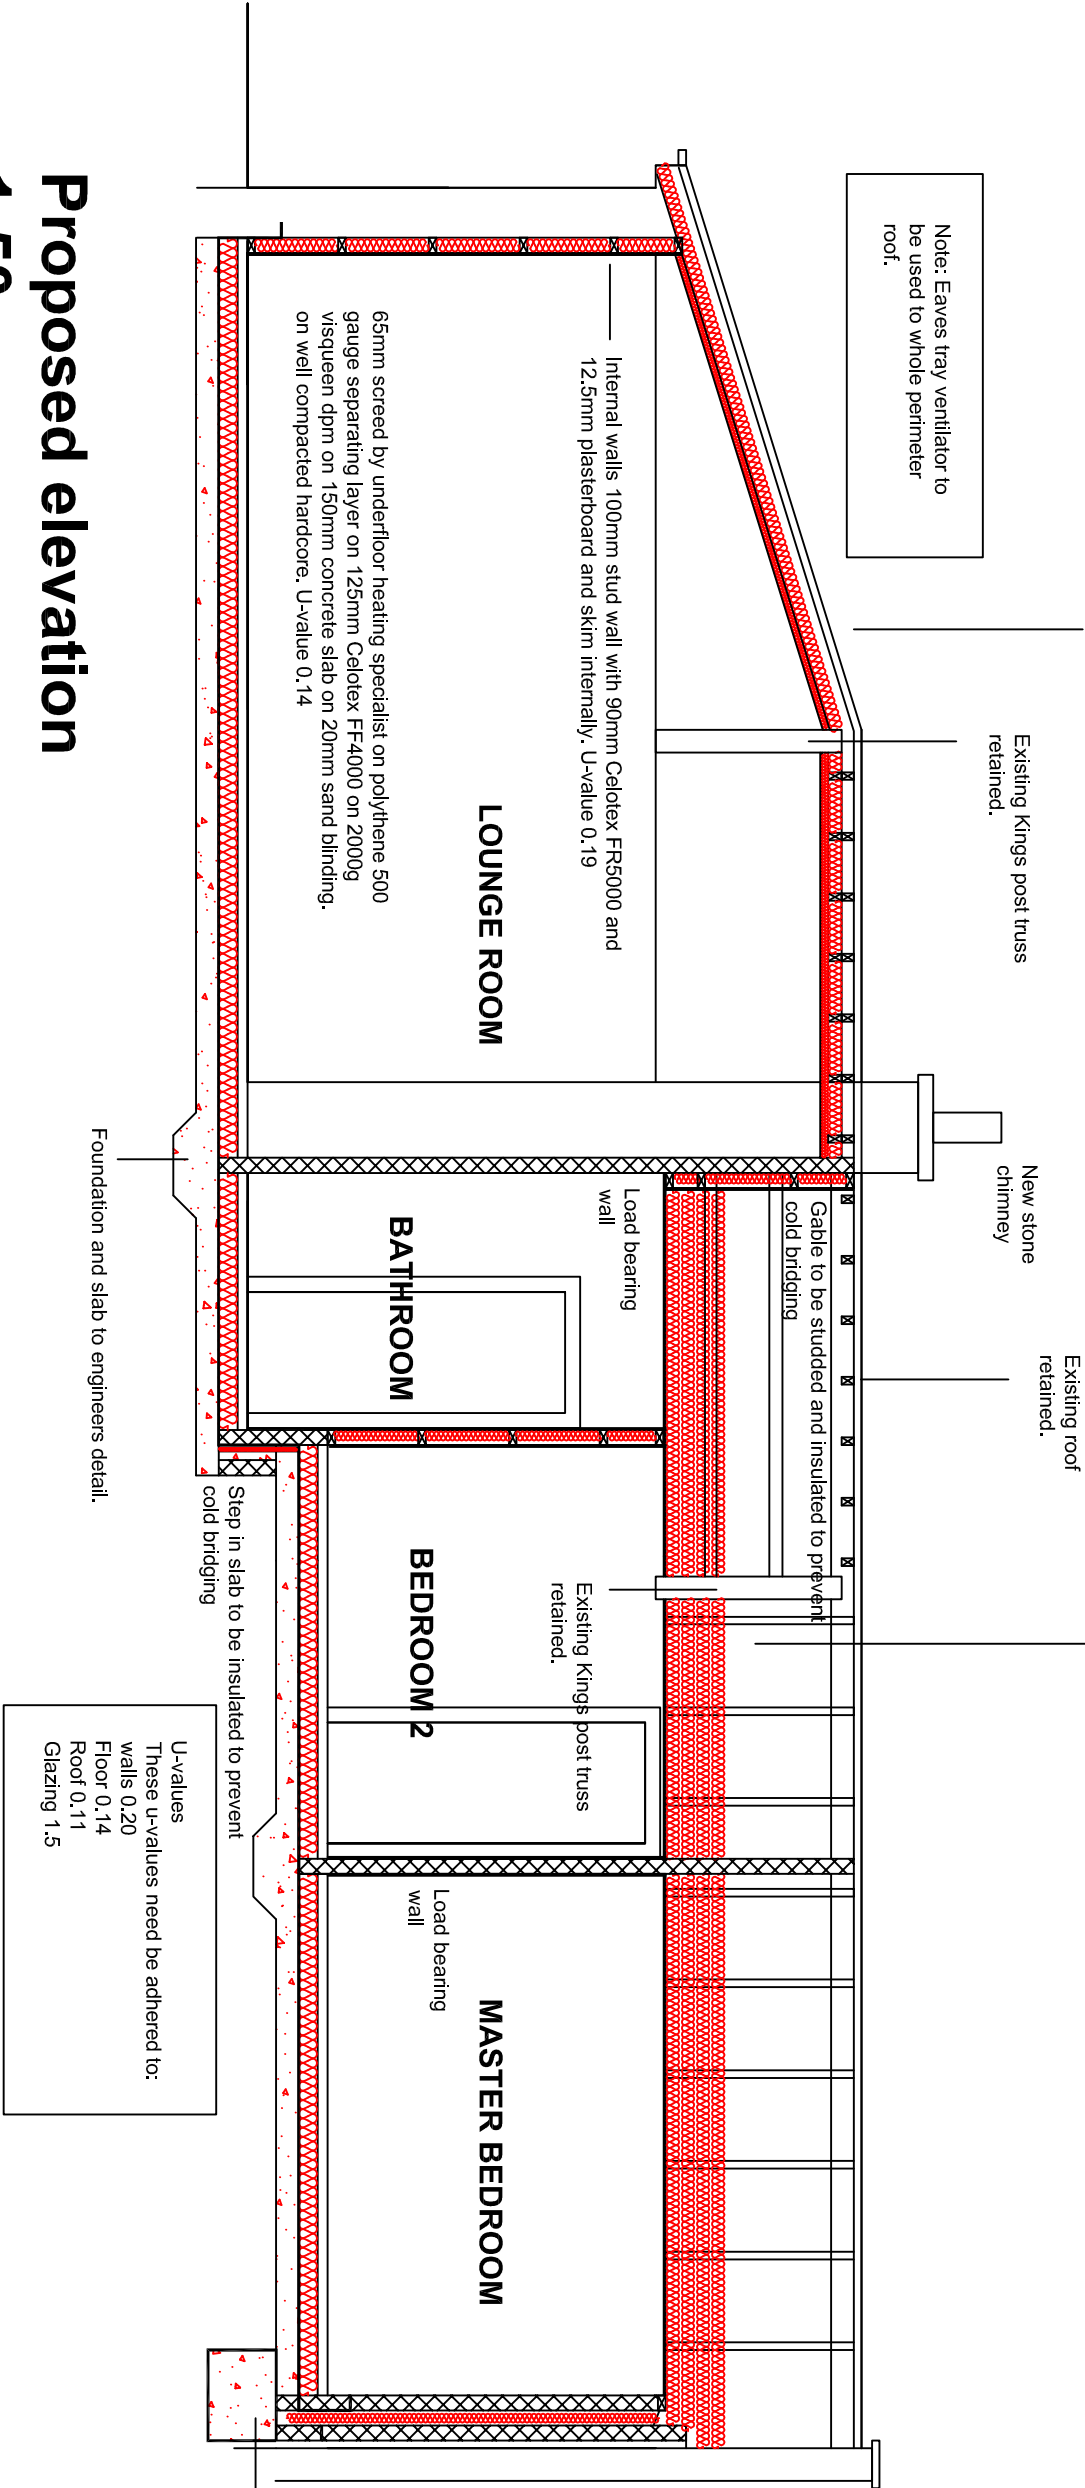

Revisions	A. Roof amended		26-07-15
This drawing is for planning permission only and is not a construction drawing.			
Drawing Title	PROPOSED-SECTION		
Job No. - Dwg No.	TN/2014/14	.	—
Client:	Terry Naylor Westfield House Farm/Brookholes Lane; Pennyson's, Sheffield S66 7PB		
Scale.	1:50		