



HOUSE ADJACENT NO 63 OLD OAKS VIEW
 BARNESLEY S70 3RS
 SITE LAYOUT 1:500 DRA-AR 4/10
 SITE ADVISED 5/10

Michael A. Lynch
 Architect, Town Planner, Property Consultant
 DIP.ARCH. DIP. T.P. A.R.I.B.A. F.R.S.A.

14 Huddersfield Road, Ingbirchworth, Penistone
 Sheffield S36 7GF

Tel: 01226 766308

IR

SYK513754



SOUTH YORKSHIRE : BARNSELEY

TITLE NUMBER

SE3605NW

SCALE 1:1250

ORDNANCE SURVEY MAP REFERENCE: Produced by HM.L.R. Further reproduction in whole or in part is prohibited without the prior written permission of Ordnance Survey. Licence Number GD 272728.

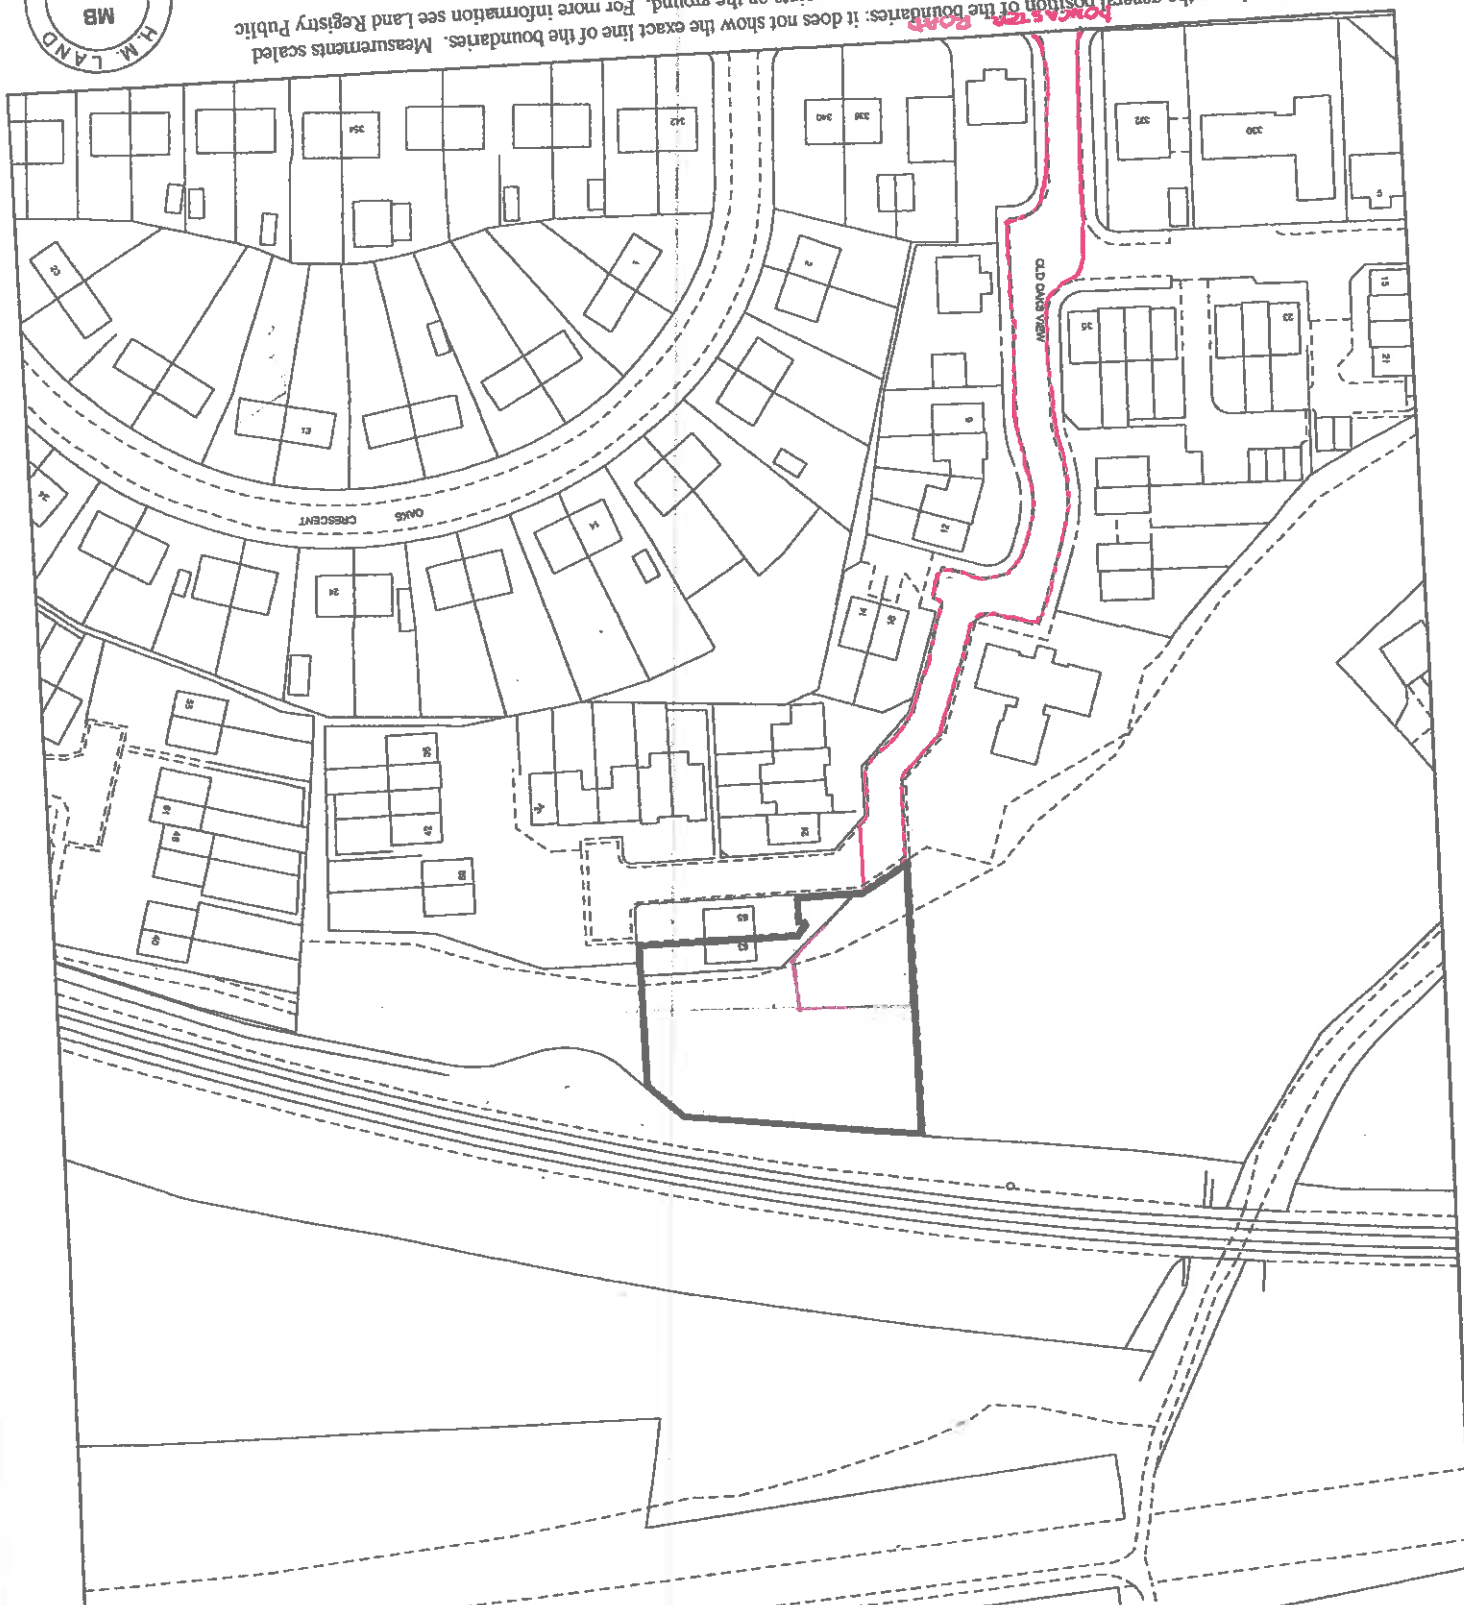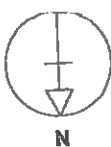

This title plan shows the general position of the boundaries: it does not show the exact line of the boundaries. Measurements scaled from this plan may not match measurements between the same points on the ground. For more information see Land Registry Public Guide 7 - Title Plans.

This official copy shows the state of the title plan on 23 May 2006 at 14:11:27. It may be subject to distortions in scale. Under s.67 of the Land Registration Act 2002, this copy is admissible in evidence to the same extent as the original.

This title is dealt with by the Nottingham (East) District Land Registry.

Issued on 23 May 2006.