PROPOSED FRONT ELEVATION
SCALE 1:100

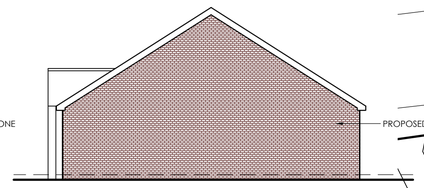

PROPOSED SIDE ELEVATION
SCALE 1:100

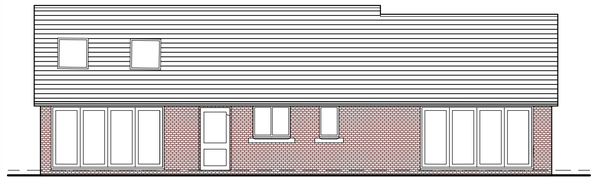

PROPOSED REAR ELEVATION
SCALE 1:100

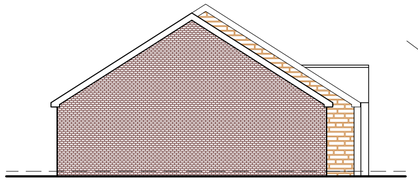

PROPOSED SIDE ELEVATION
SCALE 1:100

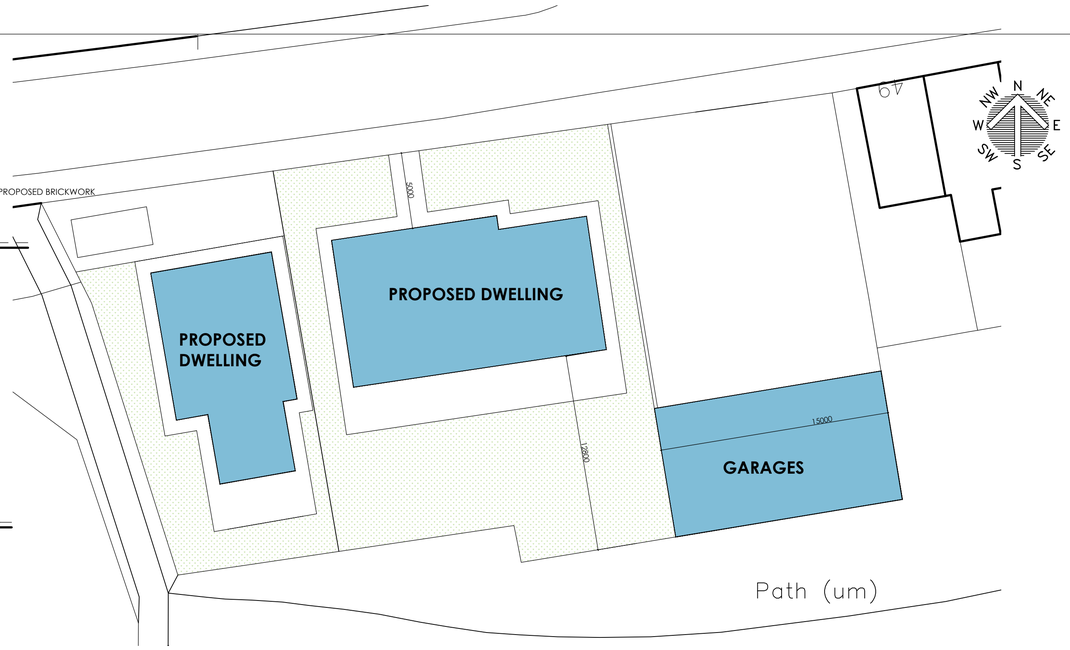

BLOCK PLAN
SCALE 1:500

LOCATION PLAN
SCALE 1:1250

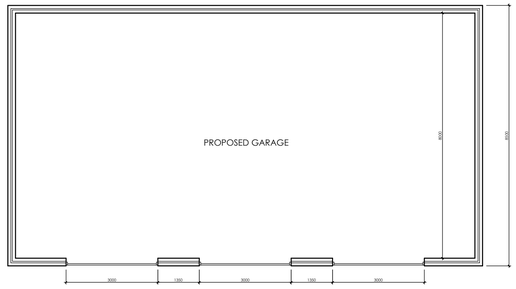

PROPOSED GARAGE FLOOR PLAN
SCALE 1:100

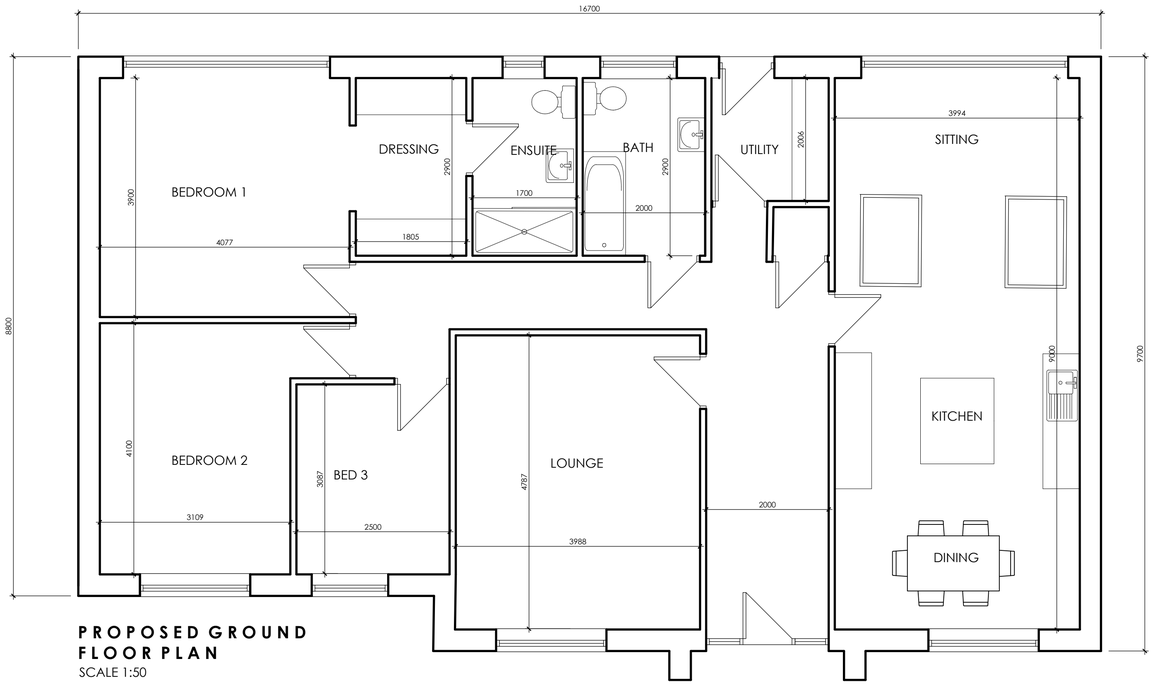

PROPOSED GROUND FLOOR PLAN
SCALE 1:50

PROPOSED FRONT ELEVATION
SCALE 1:100

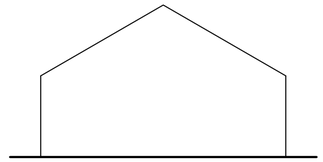

PROPOSED SIDE ELEVATION
SCALE 1:100

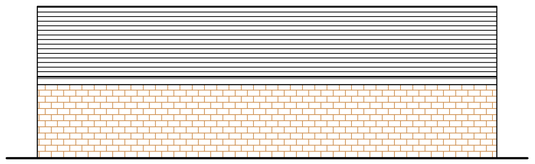

PROPOSED REAR ELEVATION
SCALE 1:100

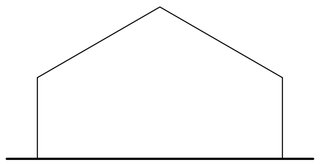

White Agus Architectural Services
OFFICE ONE,
DRILL HALL,
11 EASTGATE,
BARNSLEY,
S70 2EU
Phone: 01226 208482
Email: info@whiteagus.co.uk
Web: www.whiteagus.co.uk

Project.	Client.
PROPOSED DWELLING PITT STREET, DARFIELD BARNSLEY, S73 8AR	MR JAMES MASSON

Drawing Title.	Date.	Scale.
PLANS AND ELEVATIONS	JUNE 2024	1:50 & 1:100 @ A1

Ref.	Dwg. No.	Rev.
24–050	01	A

Date	Suffix	Description	Date	Suffix	Description
27/06/2024	A	LAYOUT REVISED			