



LOCATION PLAN

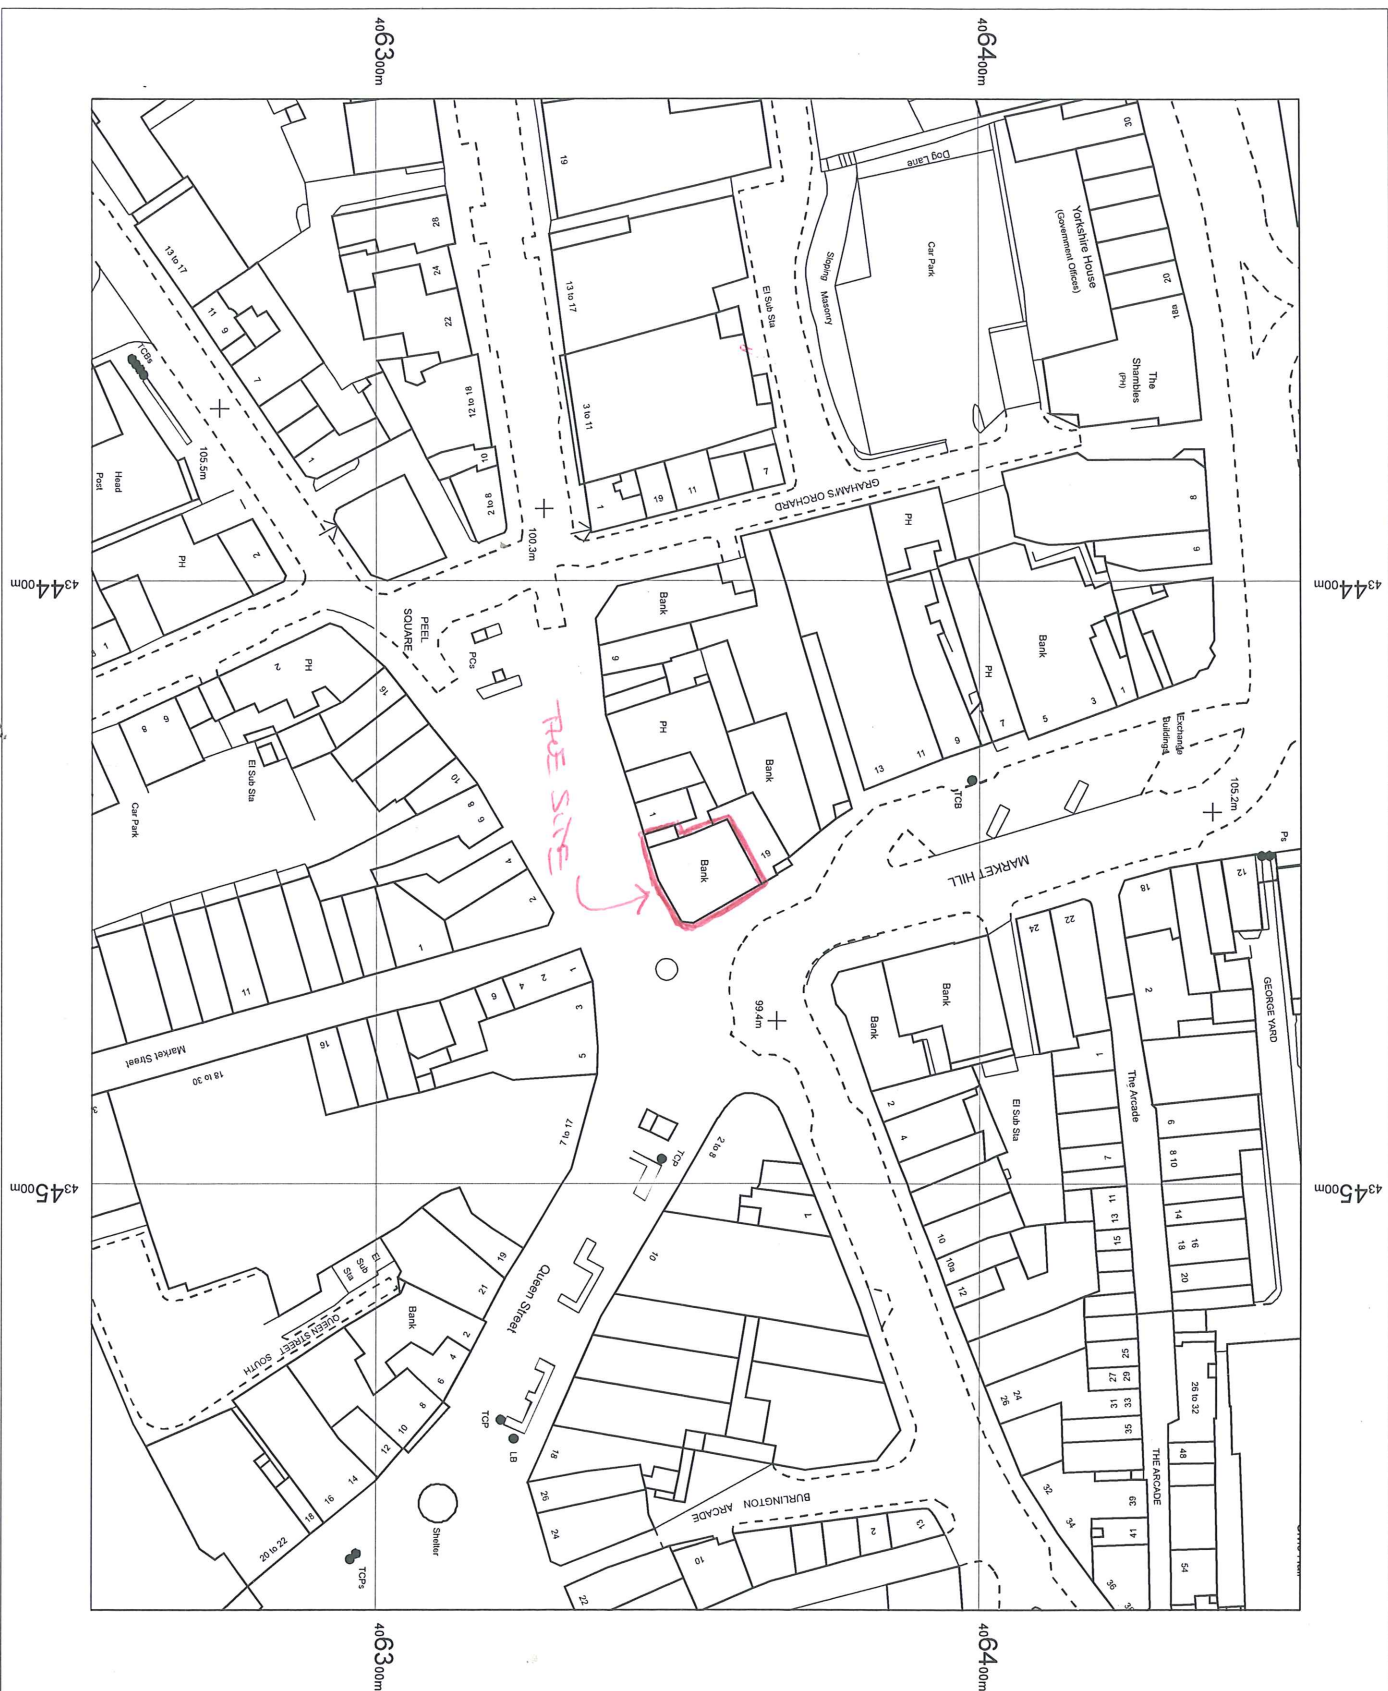

DRG. NO. 2058/54/P3
SCALE 1:1250 @ A4
DATE: FEB 2015

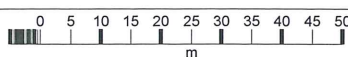

OS MasterMap 1250/2500/10000

Scale

03 March 2015, ID:
BW1-00406763
maps.blackwell.co.uk

1:1250 scale print at A4. Centre:
434445 E, 406353 N

©Crown Copyright Ordnance
Survey, Licence no. 100041040



BLACKWELL'S
www.blackwellmapping.co.uk
TEL: 0113 245 2623
comments@maps.blackwell.co.uk