


Only figured dimensions should be used.
Scaled dimensions should be checked with the Architect.
This drawing together with the design, is the property and copyright of the Architect and must not be reproduced without written permission

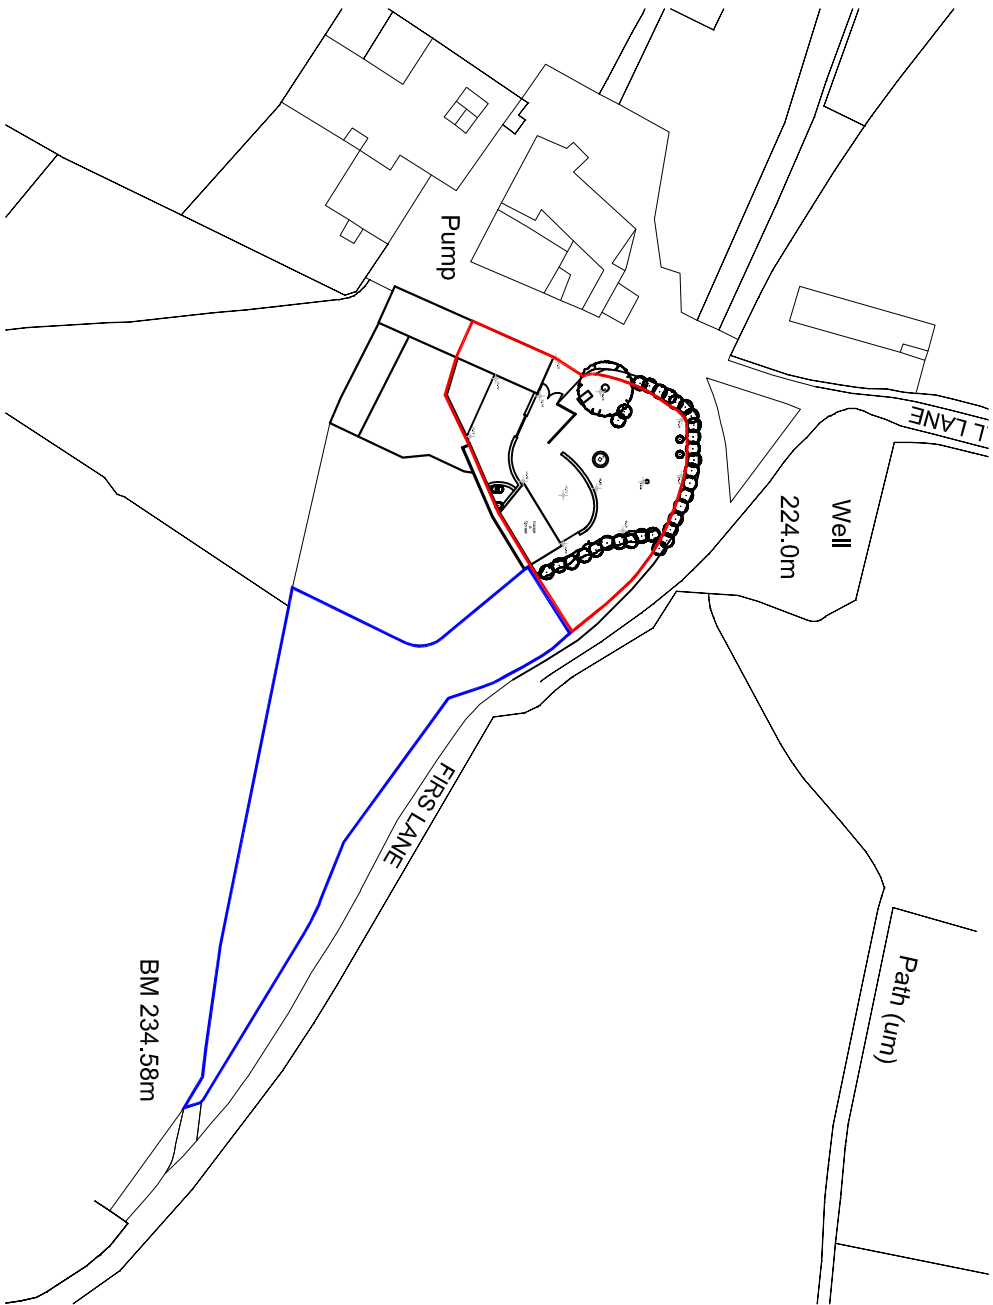

PLANNING

Revision:



acumen
designers & architects

acumenarchitects.co.uk 01484 546000
Headrow House, Old Leeds Road, Huddersfield, HD1 1SG

CLIENT: MR H TAYLOR		DRAWING TITLE: LOCATION PLAN		DRAWN BY: MC	DATE: APR. '17
JOB TITLE: REPLACEMENT STORE CAT HILL MEWS FIRS LANE HOYLANDSWAINE		CHECKED BY: JC		SCALE: 1:1250 @ A4	
		DRAWING NUMBER:		2473 - LOC	