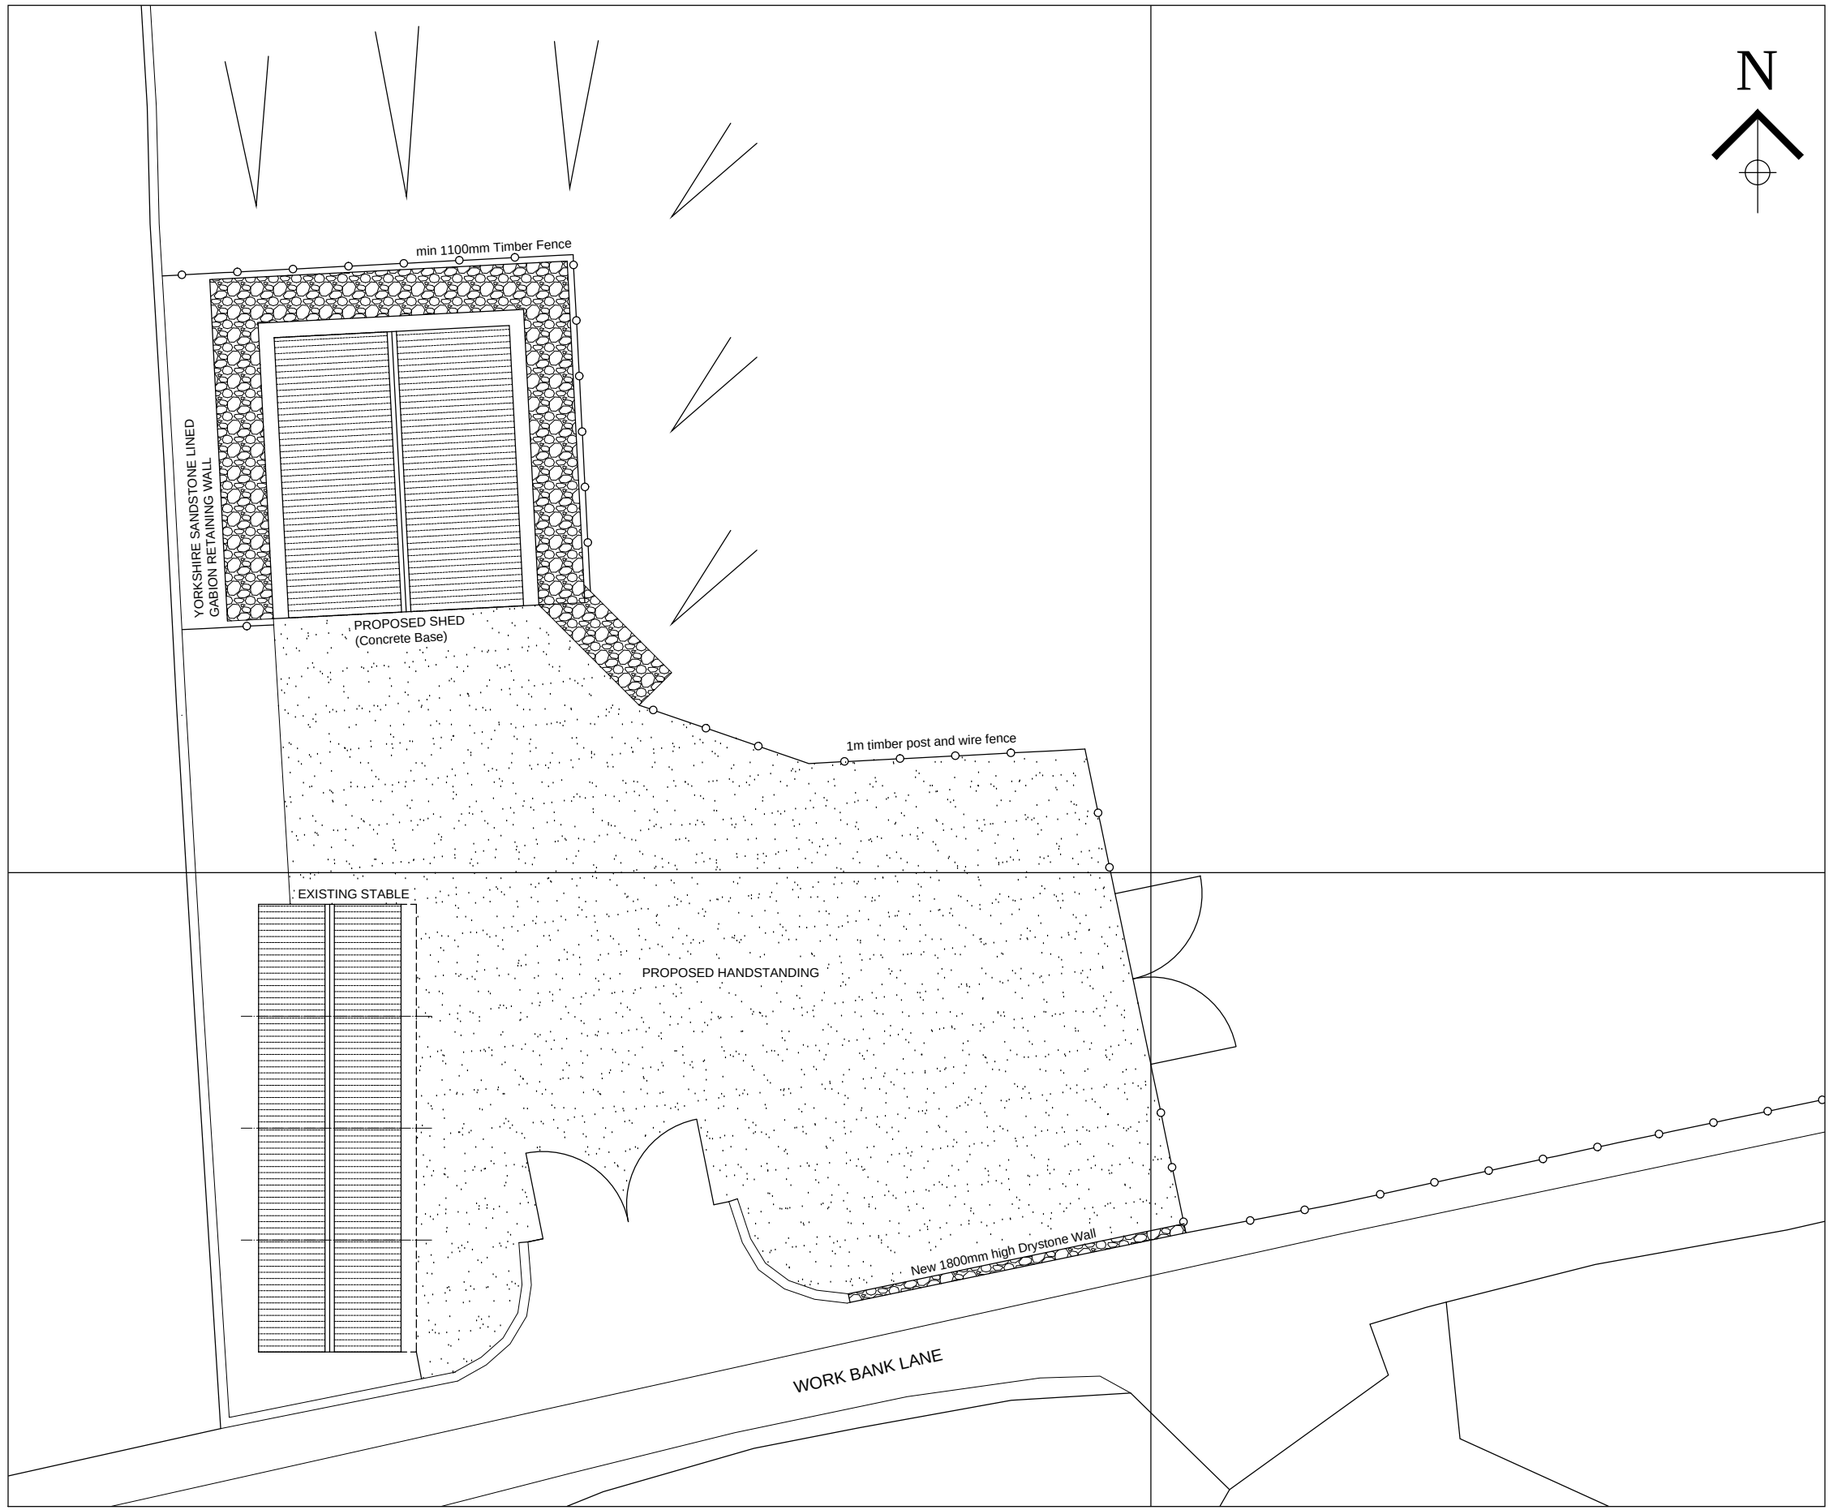


BLOCK PLAN (PROPOSED SITE LAYOUT)
1:200

DO NOT SCALE : All Dimensions to be checked on site

The drawing is copyright © M twelve developments ltd. If in doubt... ASK.
Drawing measurements shall not be obtained from scaling from the drawing. All dimensions are to be site verified prior to construction. Any discrepancies are to be reported to M twelve developments ltd immediately. This drawing is to be read in conjunction with all associated drawings and specifications including all relevant sub-consultants information.

N

NOTES

DRAWINGS ARE STAMPED AS TO THEIR ISSUE STATUS (BELOW) AND THEIR USE IS LIMITED AS SUCH:

PLANNING

REV	DATE	AMENDMENTS	BY	APR'D
PL0	06/02/15	Inaugral Issue	WH	-

M twelve developments
architectural consultants

22 Wellthorne Avenue
Ingbirchworth
Sheffield
South Yorkshire
S36 7GH

08432 899 435 :t
0872 115 7104 :f
enquiry@mtwelvedevelopments.co.uk :e
www.mtwelvedevelopments.co.uk :w

Registered Company: 7141399

CLIENT :

Elizabeth Harris
31 Westfield Avenue
Thurlstone, S36 9RL

PROJECT :

Proposed Private Use
Agricultural Shed
Land on Work Bank Lane
Penistone

TITLE :

Block Plan (Proposed Site)

DRAWN BY :	WH	APPROVED BY :	
DATE :	06/02/15	DATE :	06/02/15
SCALE :	1:200	ORIGINAL DRAWING SIZE	420 x 297 - A3
DRAWING No :	15-201 (PL) 004	REV.	PL1

CAD FILE REF. 15-201\CAD