



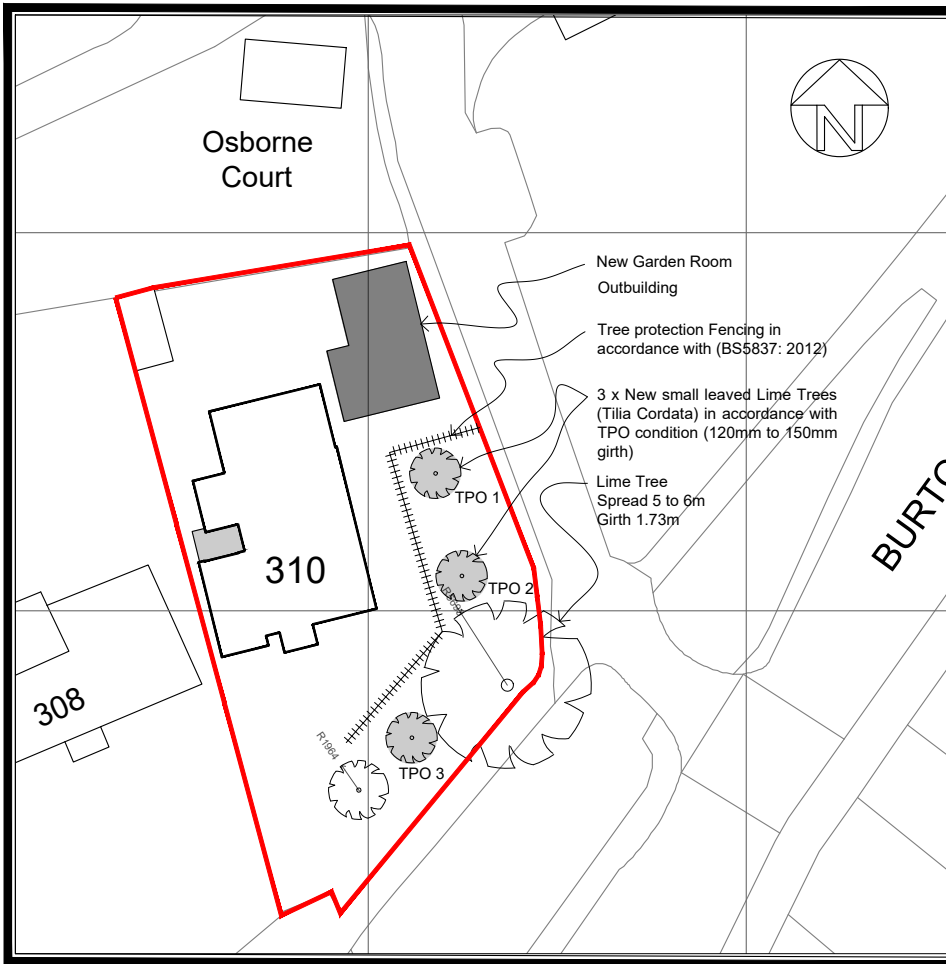

TPO Protection Plan

Scale: 1:500

Tree Protection Fencing (BS5837: 2012)

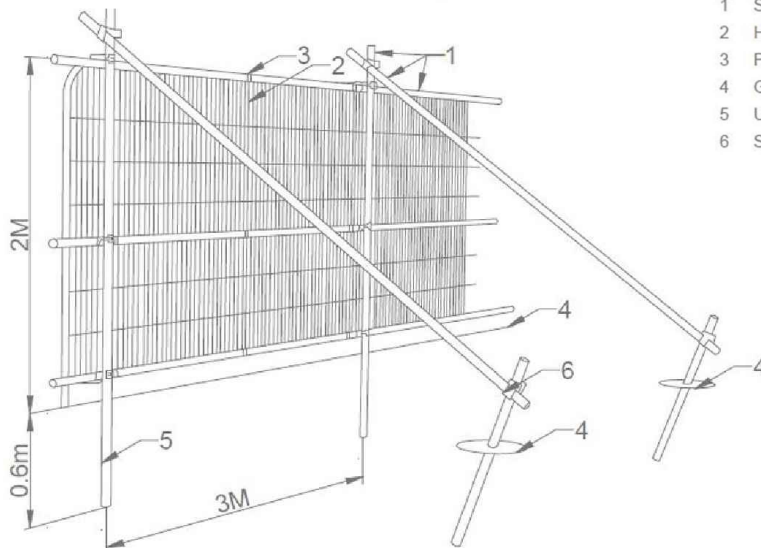

Key

- 1 Standard scaffold poles
- 2 Heavy gauge 2m tall galvanised tube and welded mesh infill panels
- 3 Panels secured to upright and cross-members with wire ties
- 4 Ground level
- 5 Uprights driven into the ground until secure (minimum depth 0.6m)
- 6 Standard scaffold clamps

PLANNING

A	23/11/2023	Tree Protection Fence extended	SH
Rev:	Date:	Description:	By:

CLIENT:
Mr & Mrs Lockwood

PROJECT: Proposed Garden Outbuilding

DWG OF:
TPO Protection Plan

SITE ADDRESS: 310 Burton Road, Monk Bretton
Barnsley, S71 2JS

Drawn by:	Scale:	Date:
SH	As Shown	20/11/2023
Dwg No:	2307_102	rev A

A4 Sheet

© Copyright Draw it 2023