




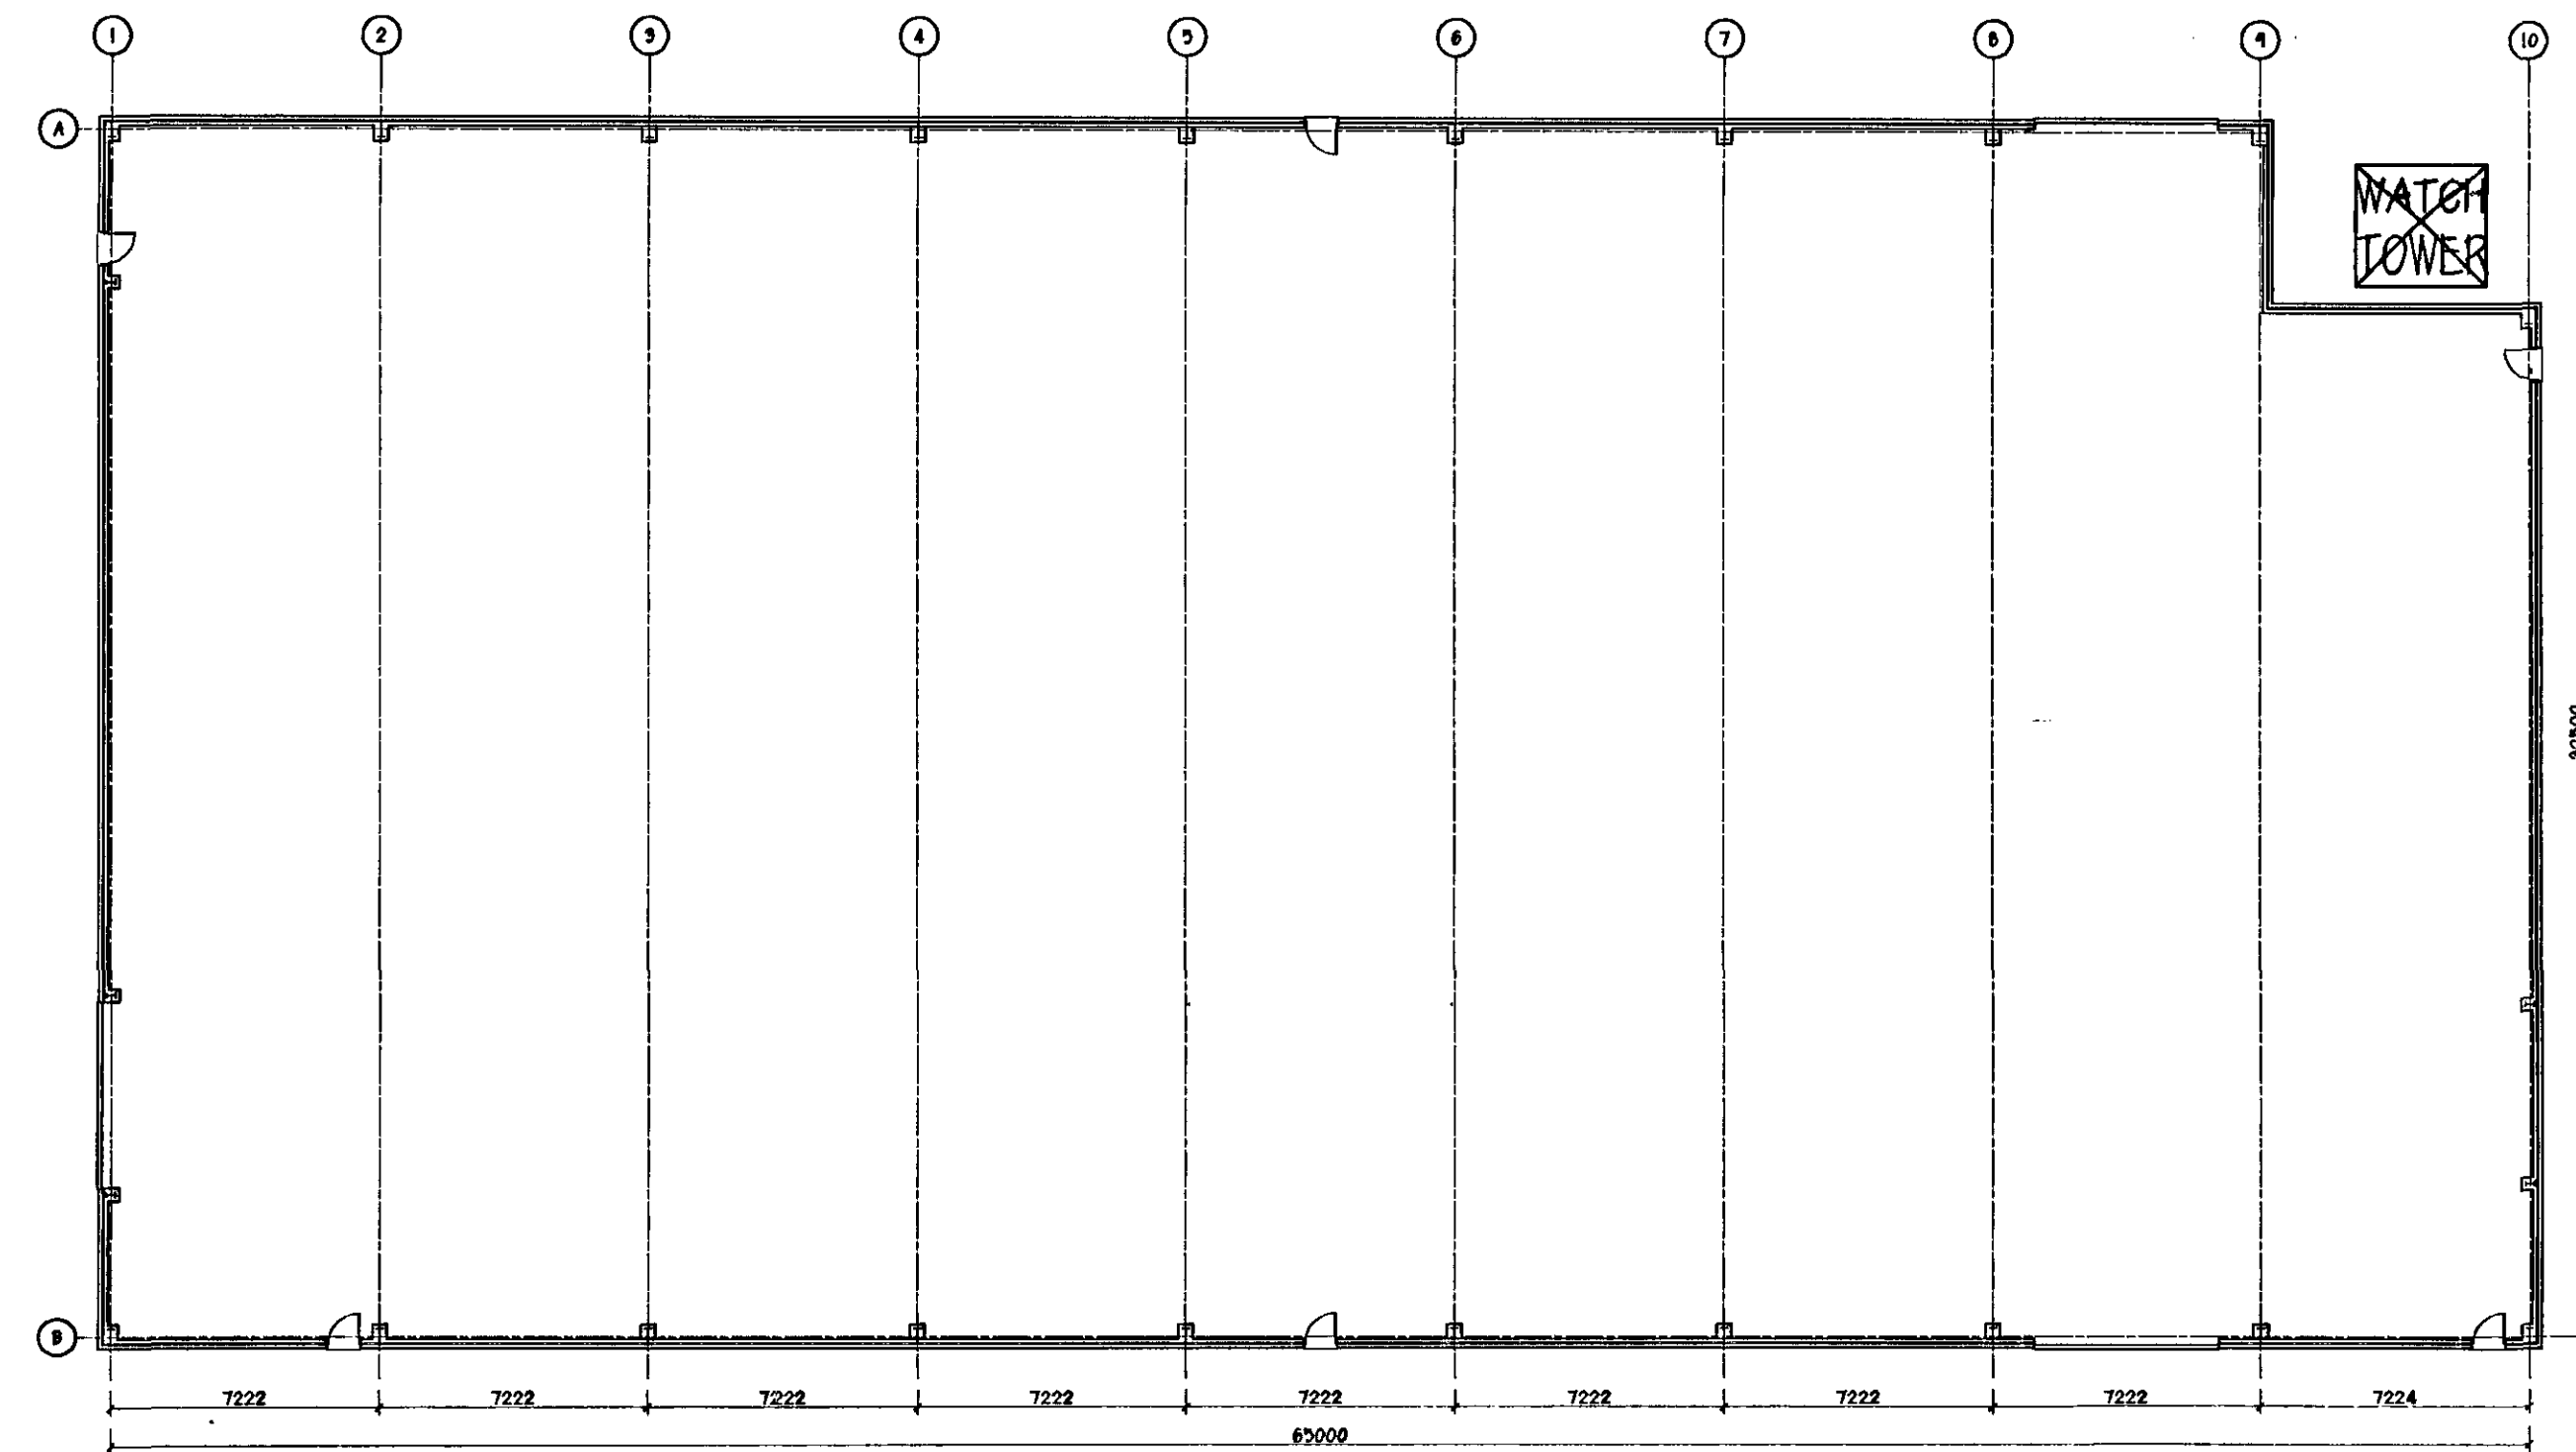


ROOF - profiled steel sheeting
WALLS - profiled steel sheeting/brickwork

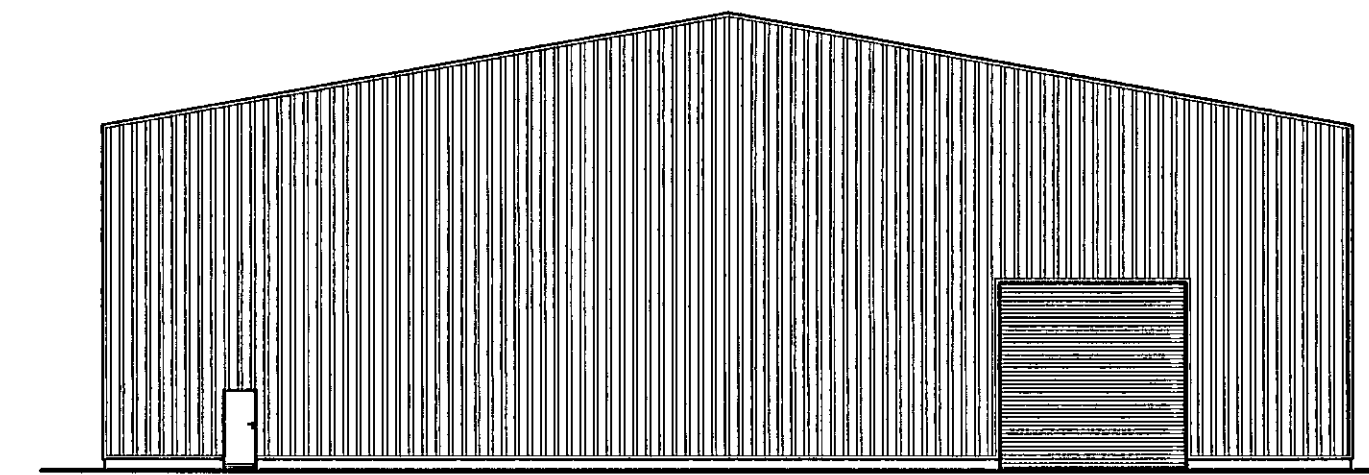


FRONT ELEVATION

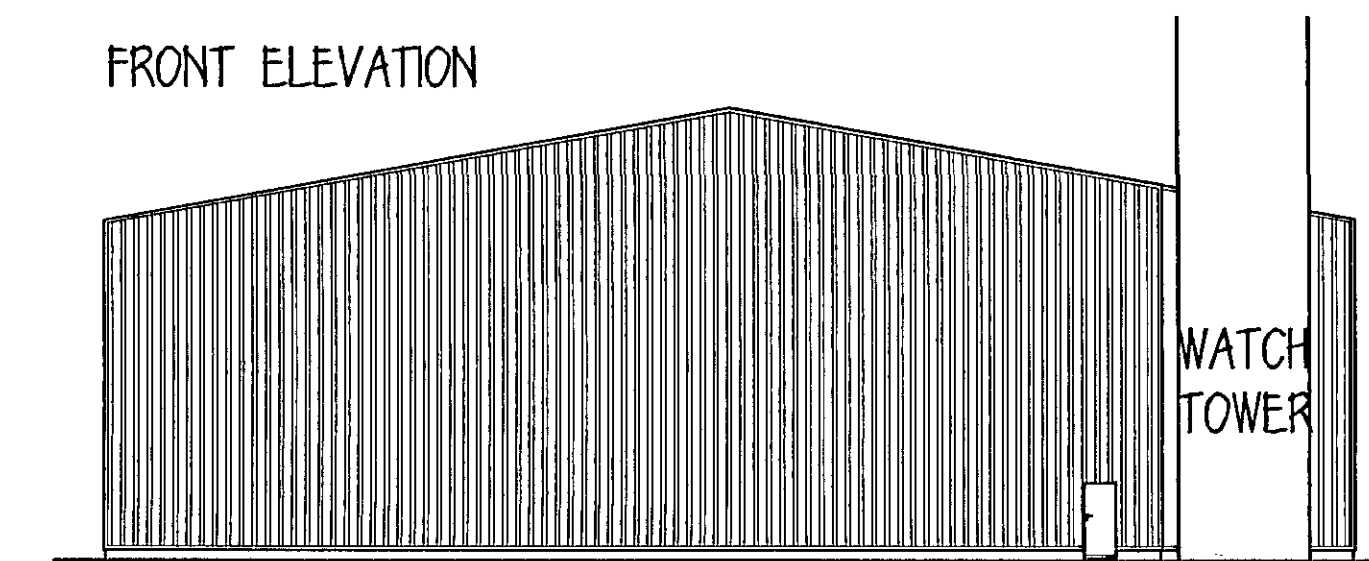

REAR ELEVATION

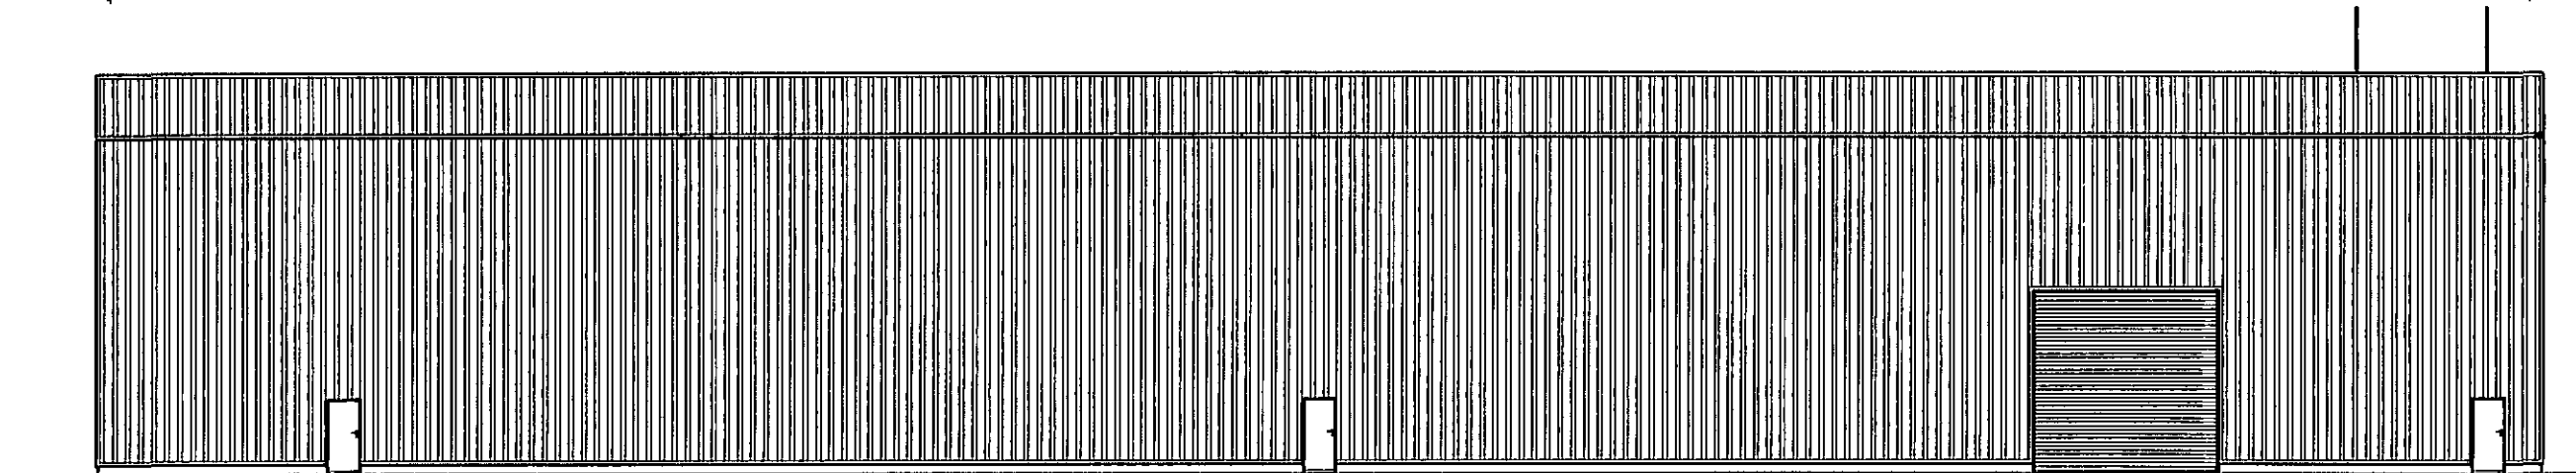

SIDE ELEVATION

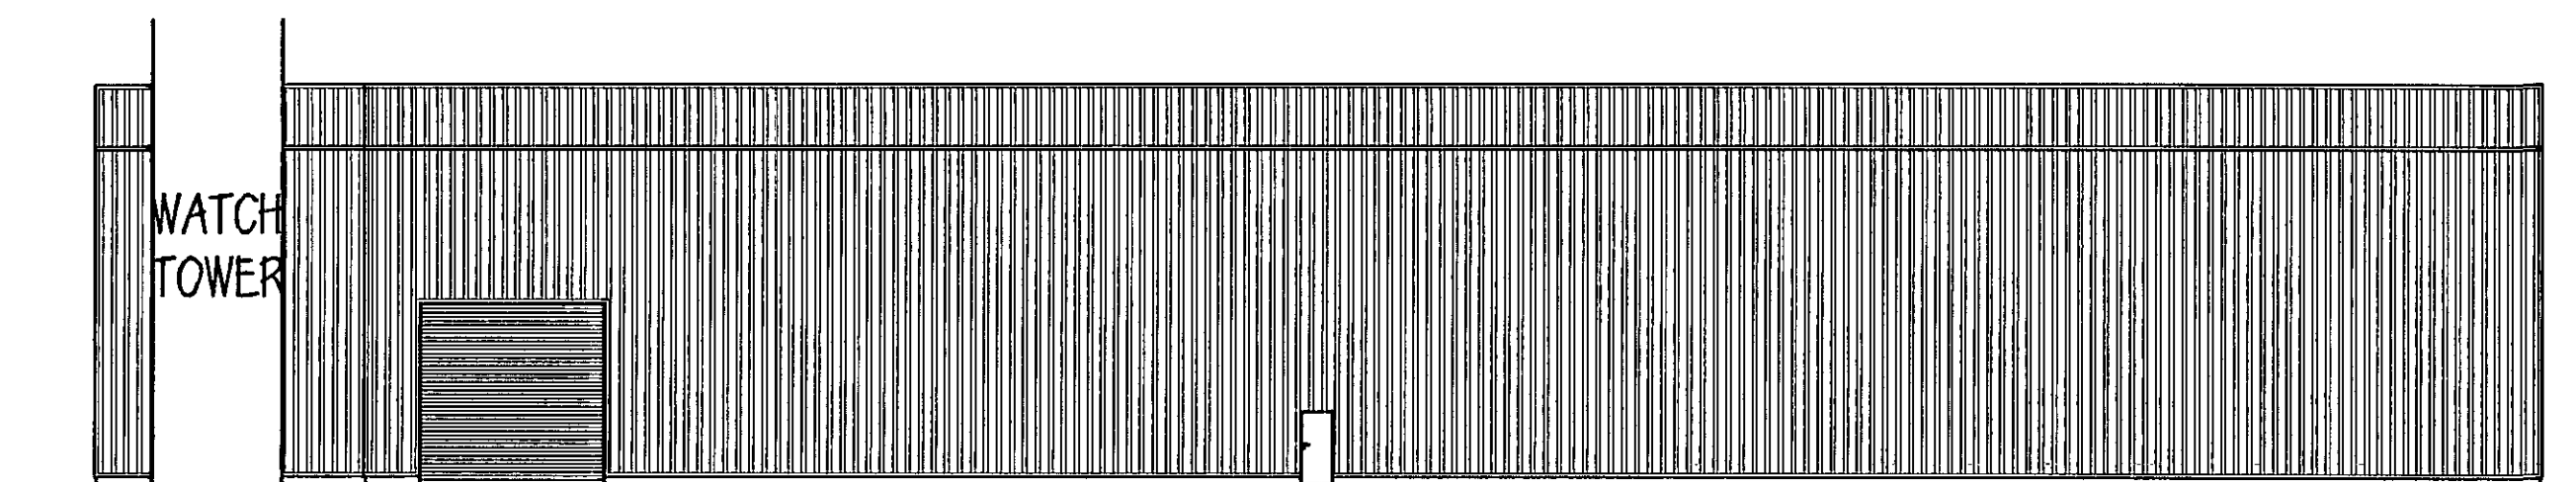

SIDE ELEVATION

ALUMINIUM RECYLING (UK) LTD
PROPOSED BALING UNIT PHASE 1
BOULDER BRIDGE LANE
CARLTON

BLT/C
- 3 MAY 2007

PLANS & ELEVATIONS

1:200 APRIL 07

Peter Thompson

"Linwood"
Barnsley Road
Dodworth



M.C.I.A.T.

Barnsley S75 3JR t: 01226 201391
e-mail peter-thompson@hotmail.co.uk