


Ground Floor Proposed

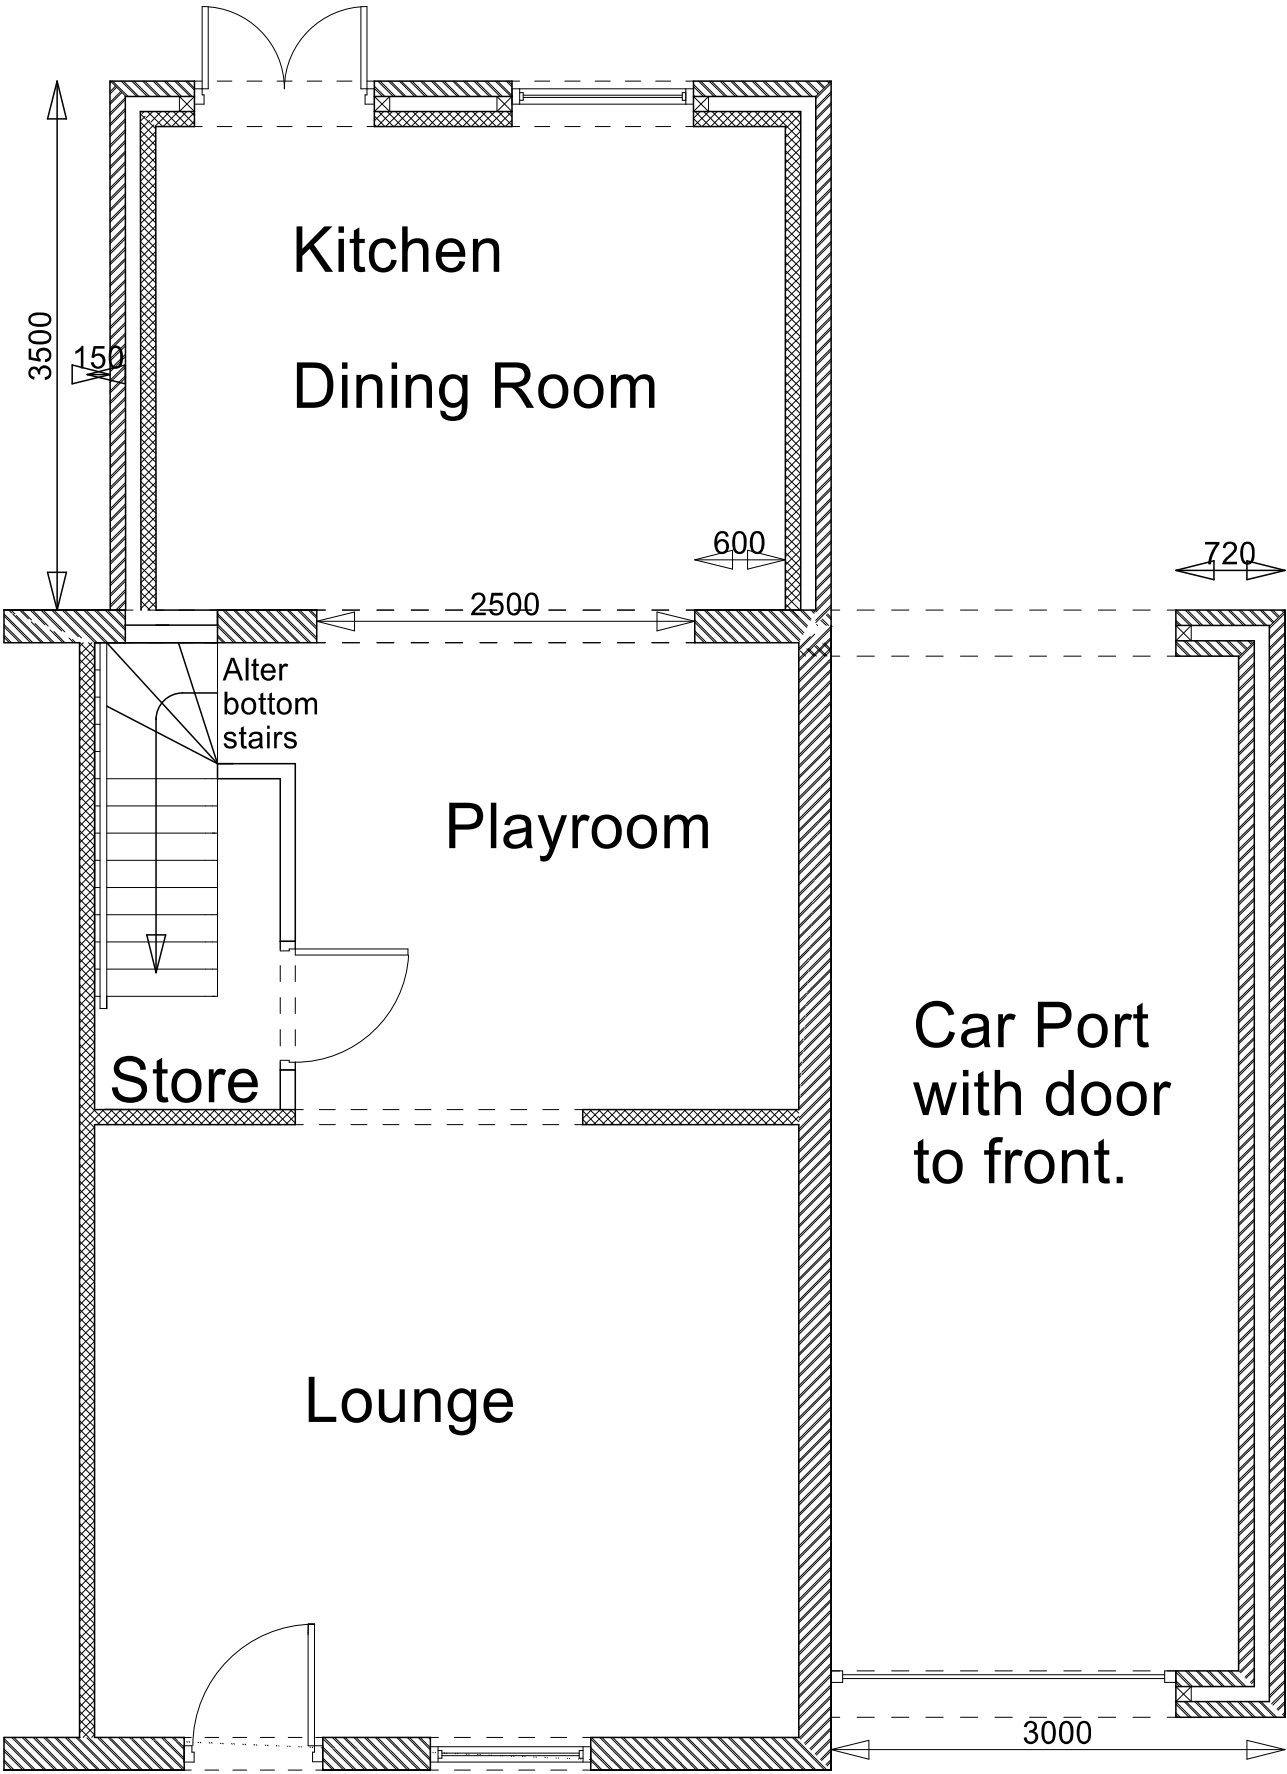

29C Pitt lane	
Darfield	S73 8AS
Drawn By: John Breslin	Amended: 21/11/2016
Mobile: 07947 258041	Scale 1 - 50