
Rev	Date	Description
A	NOV 19	MINOR UPDATE FOLLOWING COMMENTS FROM CLIENT
B	FEB 20	UPDATED INLINE WITH BUILDING CONTROL QUERIES
C	JUL 20	VELUXS OMITTED, CONSERVATION AREA ROOF LIGHTS ADDED

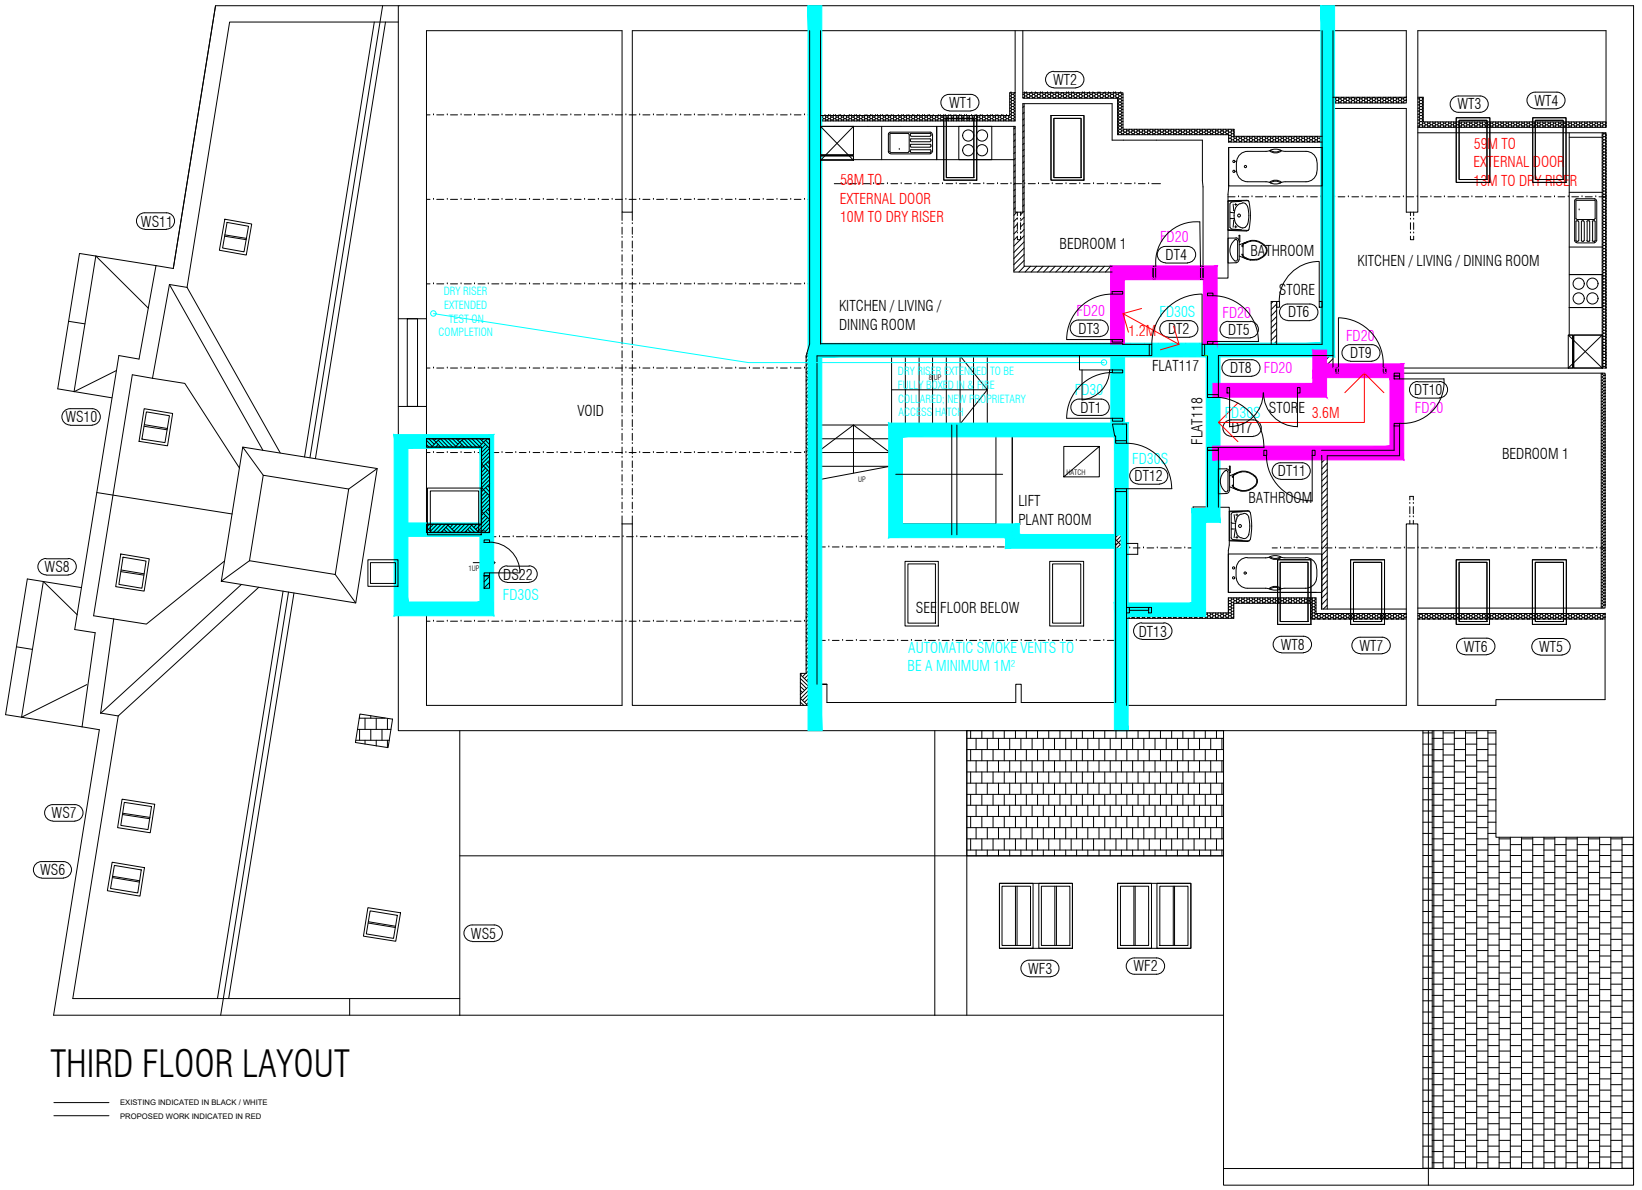

THIRD FLOOR LAYOUT

EXISTING INDICATED IN BLACK / WHITE
PROPOSED WORK INDICATED IN RED

FIRE RESISTANCE KEY

60 MINUTE FIRE RESISTANCE; ENSURE / UPGRADE WALL FULL HEIGHT COMPARTMENT WALL

30 MINUTE FIRE RESISTANCE; ENSURE / UPGRADE WALL

60 MINUTE FIRE RESISTANCE TO ALL CEILINGS AT GROUND, FIRST, SECOND & THIRD (INCLUDING WHERE SPACE DIRECTLY ADJACENT IS TO AN INTERNAL VOID)

COMMUNAL AREA DOORS, STAFF DOORS & FLAT ENTRANCE DOORS TO HAVE SELF CLOSERS

ARCUS CONSULTING

Arcus Consulting LLP
Wakefield 01924 466 9000 Manchester 0161 905 3222 London 0208 8742 2512
Liverpool 0151 708 1080 Newcastle 0191 272 5781 Rugby 01788 297 127
info@arcus.uk.com www.arcus.uk.com

Client
RIVERSIDE
-

Project
BEDSITS TO FLATS
HOLDEN HOUSE, 2 RACE STREET, BARNSLEY, S70 1BG

Title
FIRE STRATEGY (SUBJECT TO APPROVAL BY BUILDING CONTROL)
THIRD FLOOR LAYOUT

Scale	Date	Stage
1:50	NOV 19	WORKING DWG
Job No	Drawing No	Rev
6078	234	AS INDICATED
Drawn	Approved	
NW	AR	

This drawing is the copyright of Arcus. Contractors must check all dimensions on site. Do not scale the drawings.Only figured dimensions are to be worked to.