
Existing Left Elevation

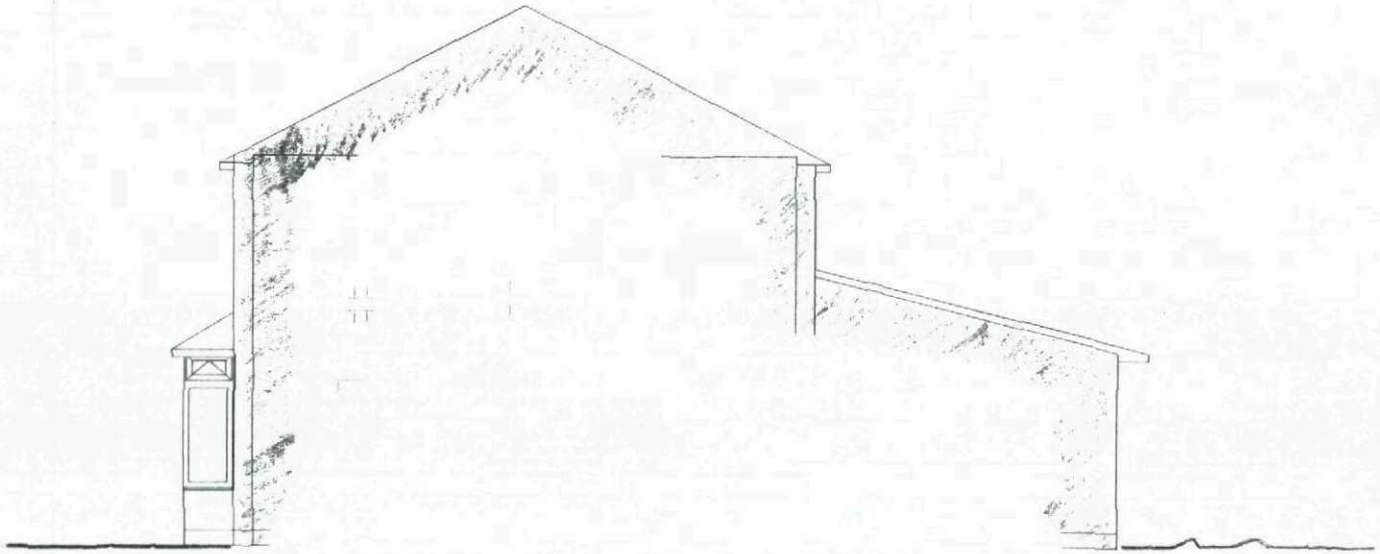


Existing Site Address
MR & MRS THOMPSON
279 DODWORTH ROAD

BARNSLEY
S70 6PF
SOUTH YORKSHIRE

A4
Drawing Scale: 1:100

RoofWright

Existing Rear Elevation

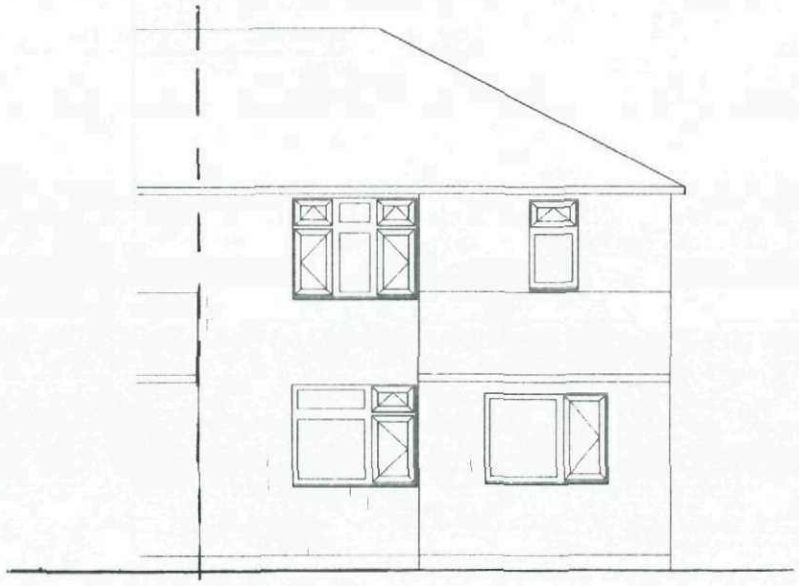


Existing Site Address
MR & MRS THOMPSON
279 DODWORTH ROAD

BARNSLEY
S70 6PF
SOUTH YORKSHIRE

A4
Drawing Scale: 1:100

RoofWright

Existing Right Elevation

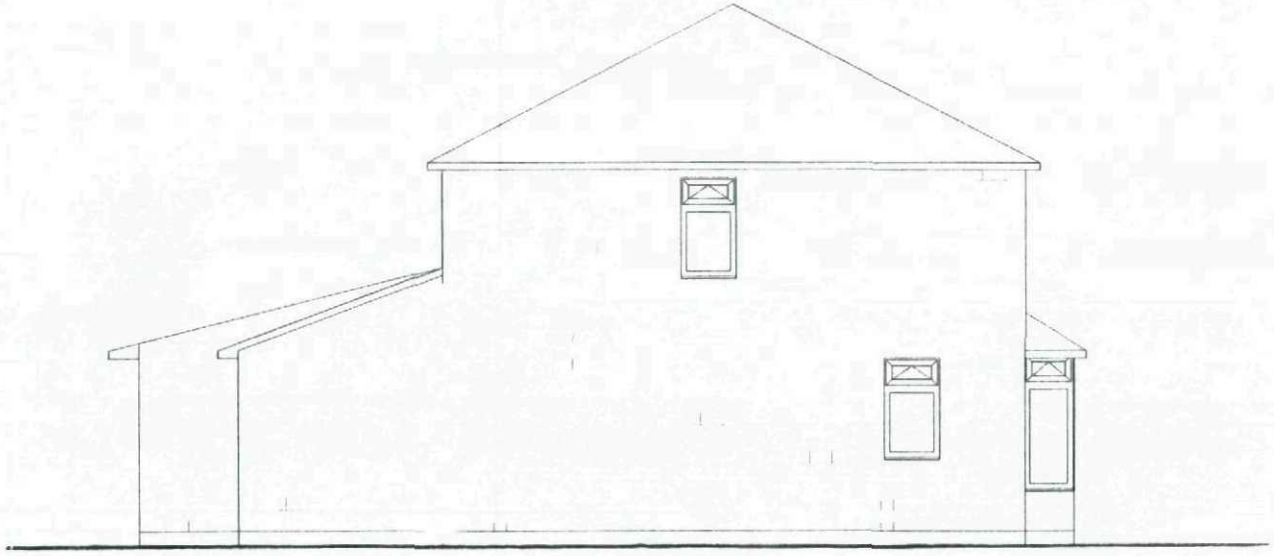


Existing Site Address
MR & MRS THOMPSON
279 DODWORTH ROAD

BARNSLEY
S70 6PF
SOUTH YORKSHIRE

A4
Drawing Scale: 1:100

RoofWright

Proposed Left Elevation

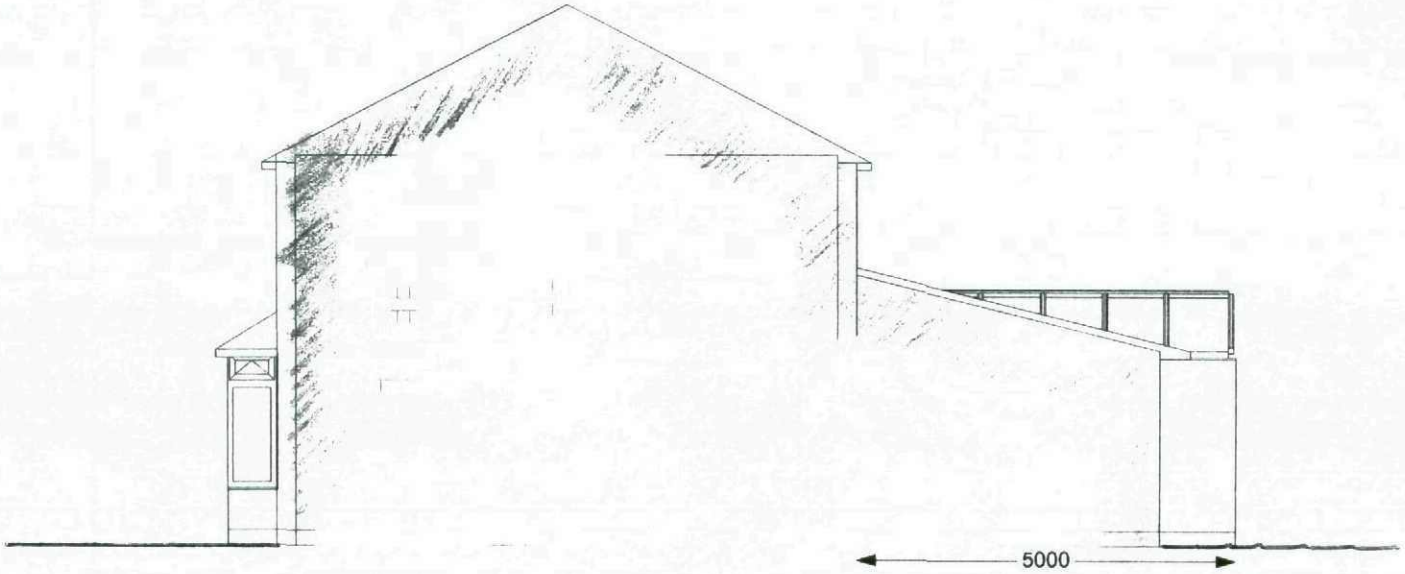

Proposed Site Address
MR & MRS THOMPSON
279 DODWORTH ROAD

BARNSLEY
S70 6PF
SOUTH YORKSHIRE

A4
Drawing Scale: 1:100

RoofWright

Proposed Rear Elevation



Proposed Site Address
MR & MRS THOMPSON
279 DODWORTH ROAD

BARNSLEY
S70 6PF
SOUTH YORKSHIRE

A4
Drawing Scale: 1:100

RoofWright

Proposed Right Elevation



Proposed Site Address
MR & MRS THOMPSON
279 DODWORTH ROAD

BARNSLEY
S70 6PF
SOUTH YORKSHIRE

A4
Drawing Scale: 1:100

RoofWright