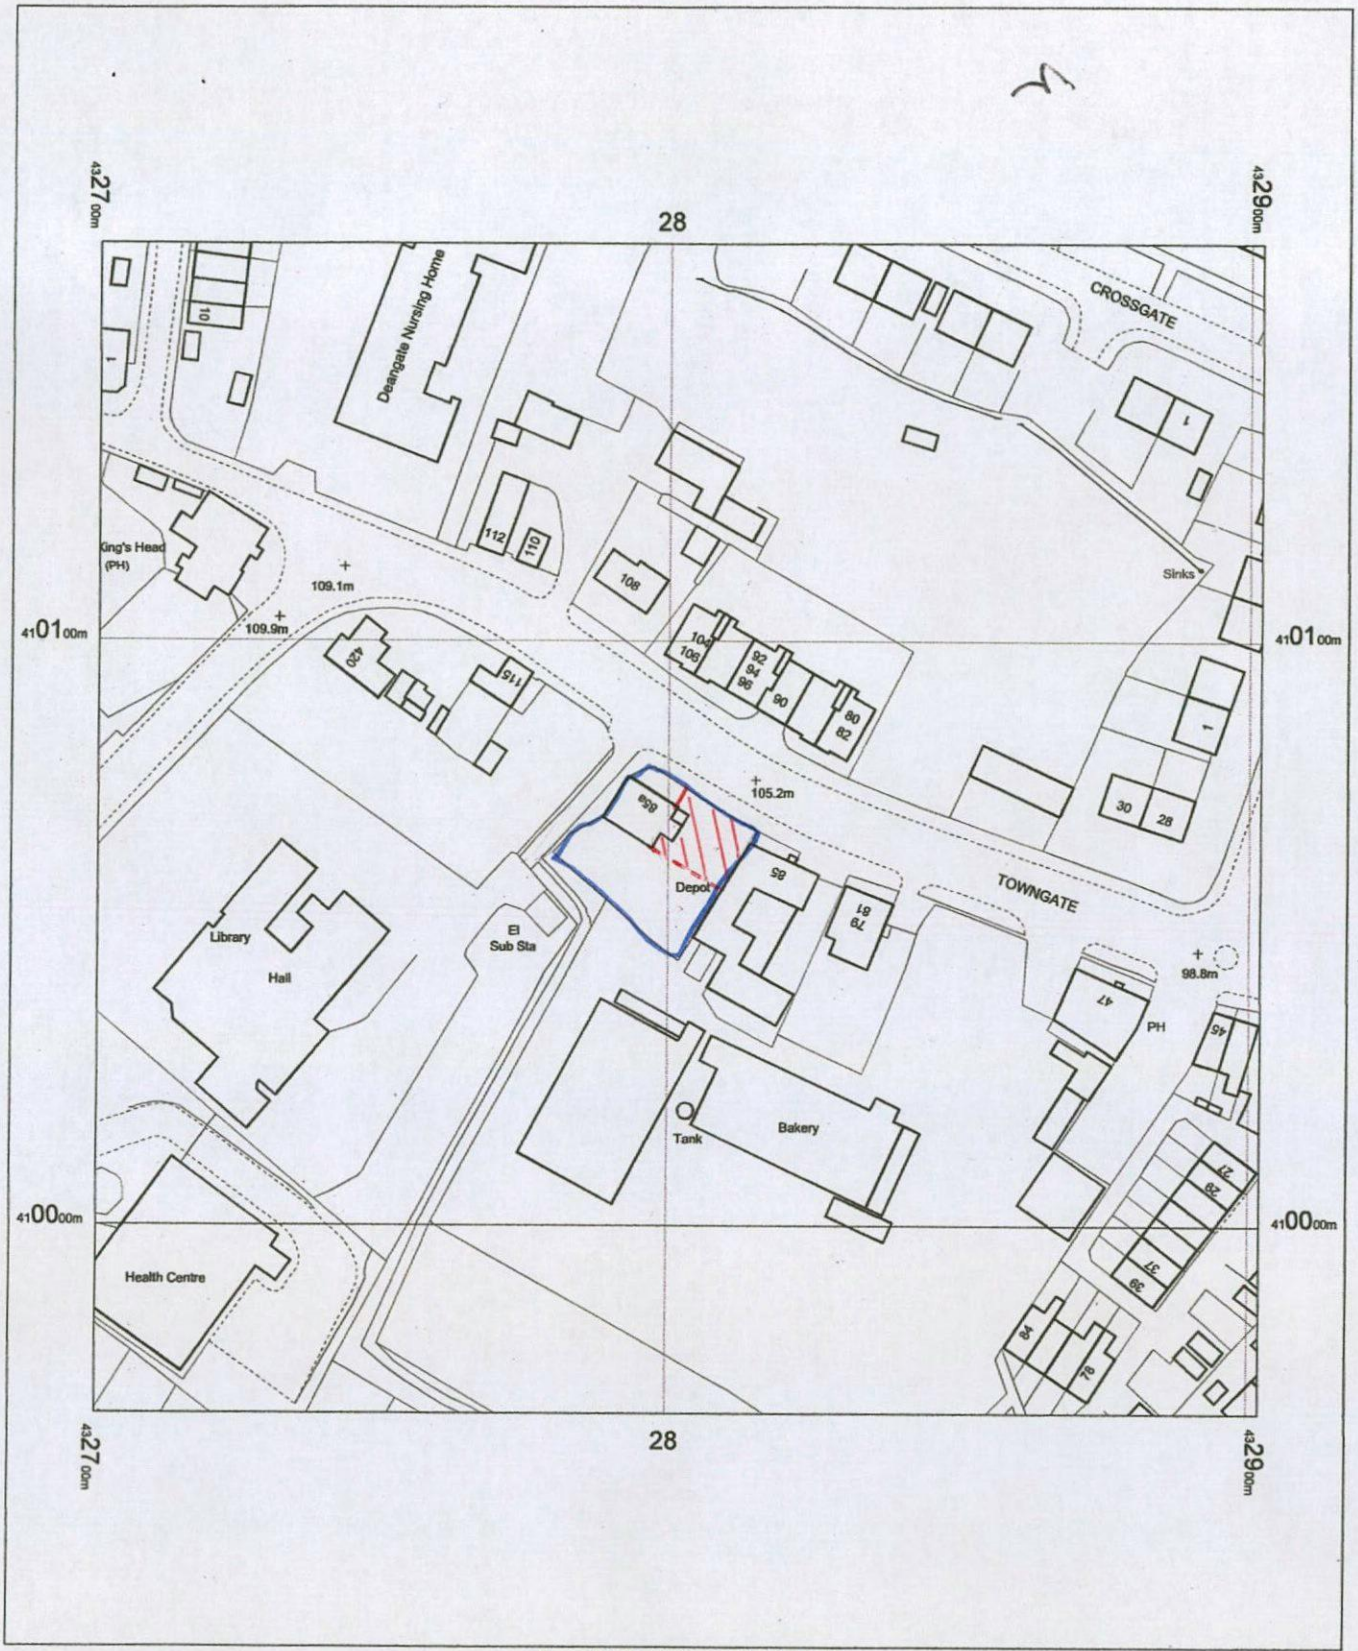


AREA IN QUESTION

85B TOWNGATE
MAPPLEWELL
BARNSLEY
S75 6AS

OS Mastermap
14 August 2013, ID: BW1-00250744
www.blackwellmapping.co.uk

1:1250 scale print at A4, Centre: 432802 E, 410068 N

©Crown Copyright. Licence no. 100041040

N

Mapping sourced from Ordnance Survey

BLACKWELL'S
www.blackwellmapping.co.uk
TEL: 0114 268 7658
maps.sheffield@blackwell.co.uk