


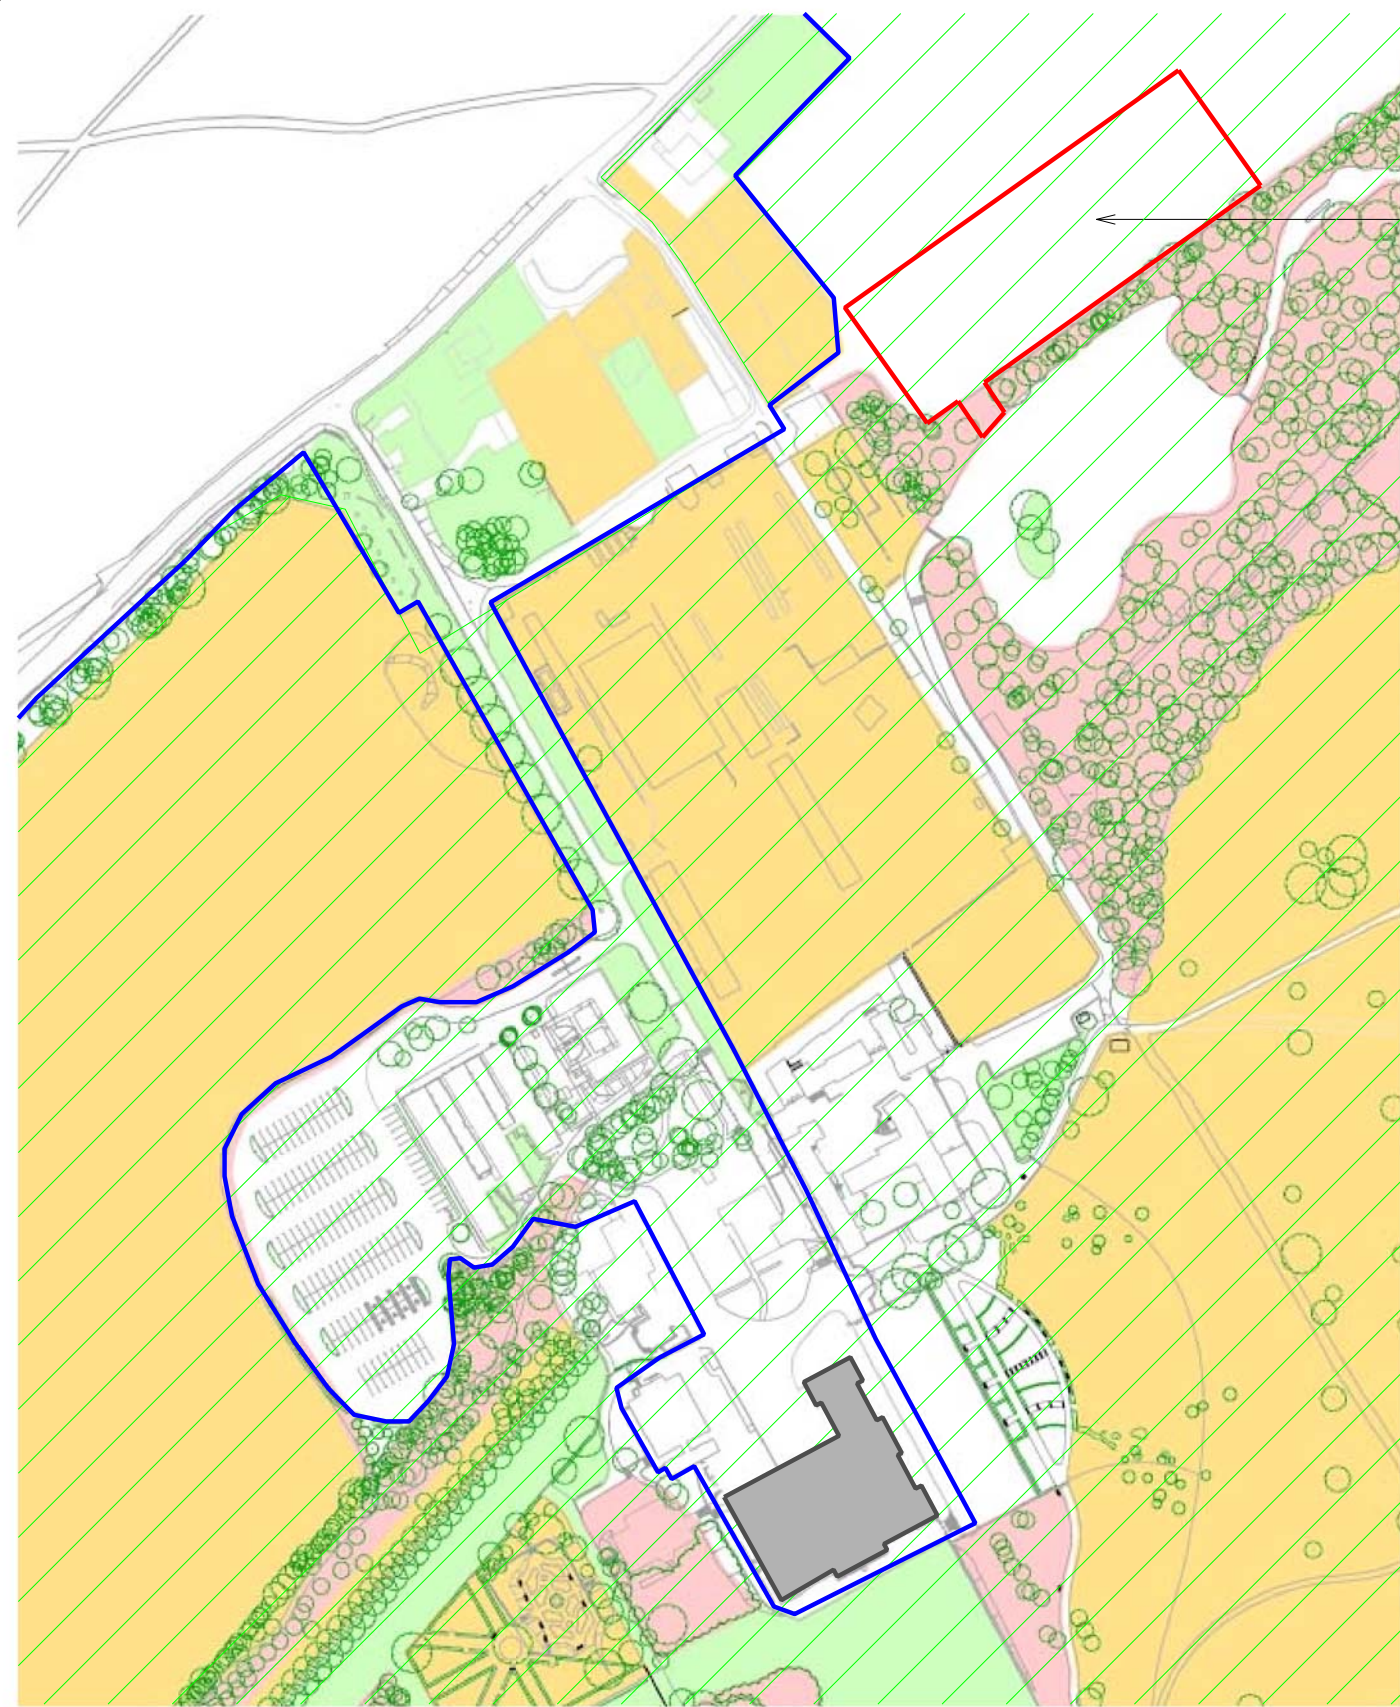

Location Plan:
Scale: 1:2500



Do not scale from drawing.
Dimensions are to be
checked on site.
If in doubt please ask



Proposed overspill
carpark location.

Space set out to accommodate up to
298 cars in unmarked spaces

Lay Netpave 25 on existing field

Existing gravel car park

Cattlegrid to
main entrance.

Pedestrian access
route with 2no. timber
kissing gates.

Fence to be adapted and 2no softwood
timber field gates to be inserted to
form car park entrance

Netpave 50 with gravel infill

Updated to PLANNING issue as 21.01.13
B Updated to CONSTRUCTION issue as 28.08.12
A Updated to TENDER issue hr 16.11.11

Wentworth Castle
Conservatory
PROPOSED
Overspill Car Park Plan

Drawg. No: 7090 (04)201 Rev: B
Date: July 2010 Scale: 1:250/ @A1 Checked by: nc
1:2500

 buttress fuller alsop williams · architects
31-33 Princess Street, Manchester, M2 4BF · telephone +44 (0)161 236 3303
fax +44(0)161 236 3603 · web site www.bfaw.co.uk · email contact@bfaw.co.uk
Buttress Fuller Alsop Williams Ltd is Registered in England and Wales: 5363573