


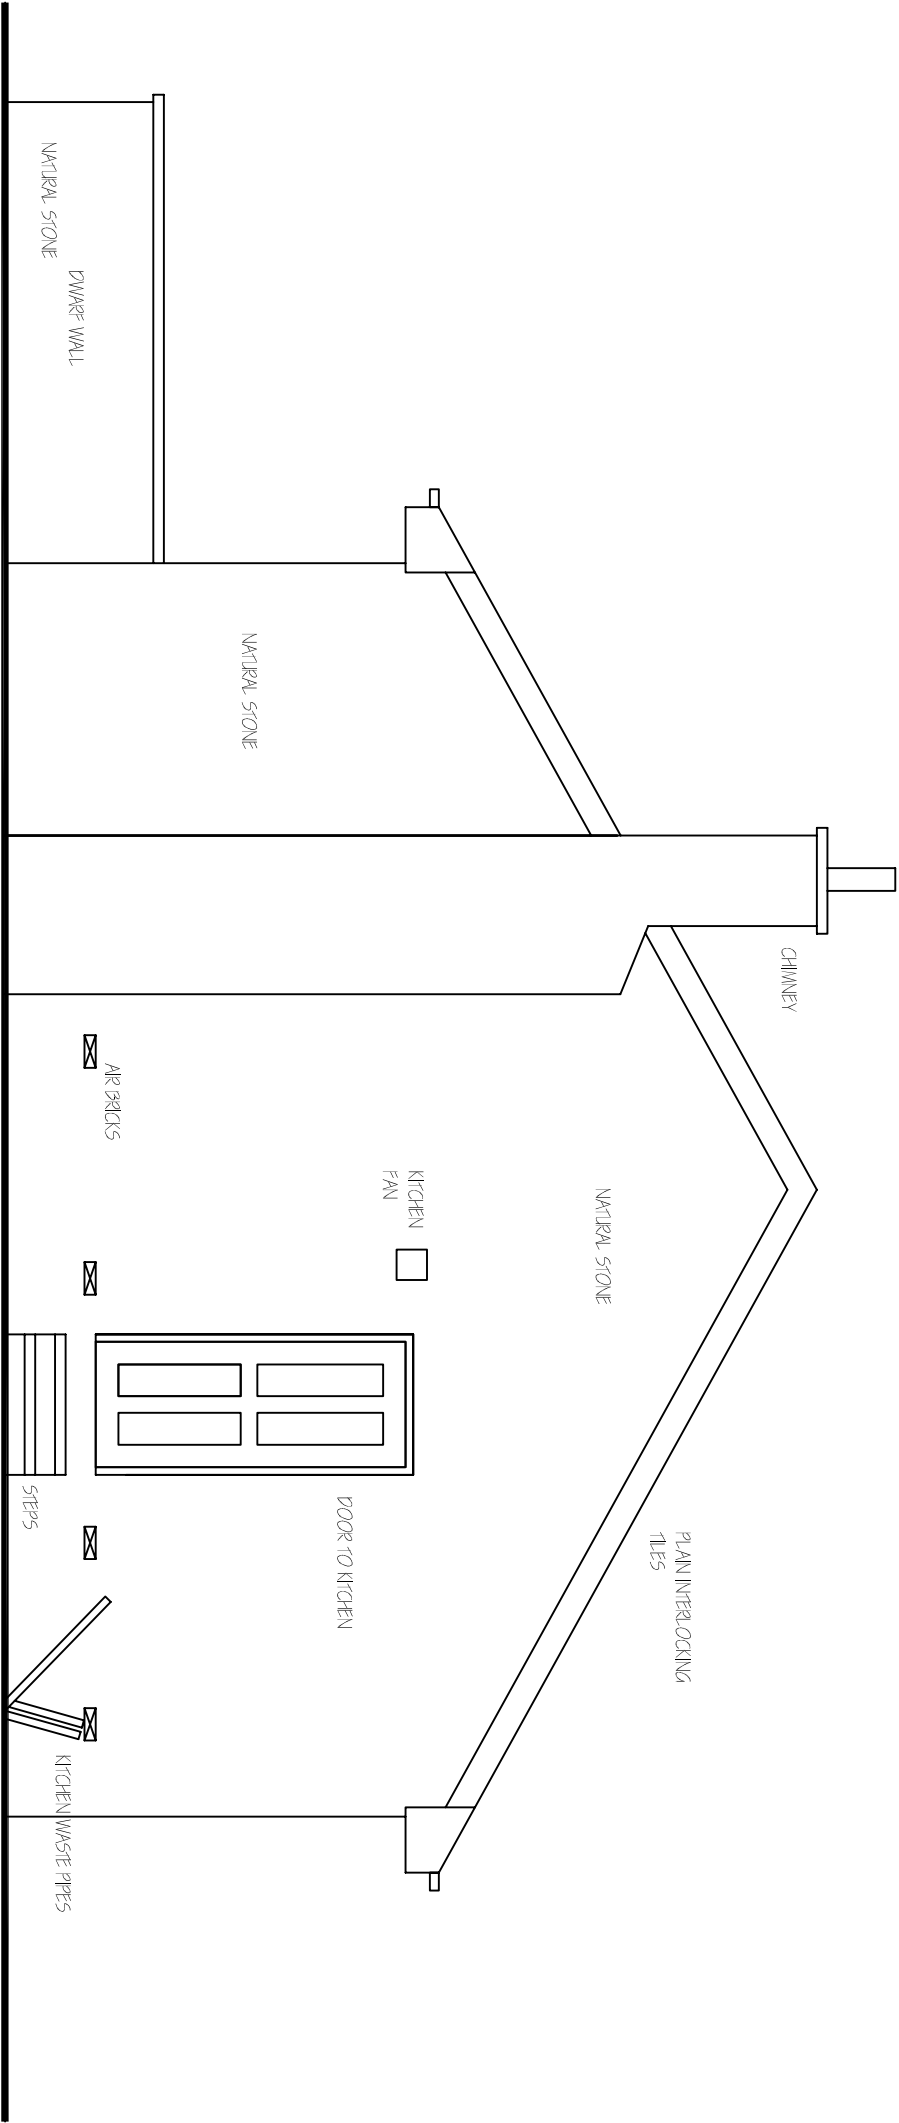

EXISTING SIDE
ELEVATION 1:50

Revisions		A. A----	00-00-00
This drawing is for planning permission only and is not a construction drawing.			
Drawing Title		EXISTING-ELEVATIONS	
Job No. - Dwg No.	BM/2014/1	-	-
Client:	2 DELPH CLOSE SILKSTONE BARNSLEY S75 4NP		
Scale.	1:50		