
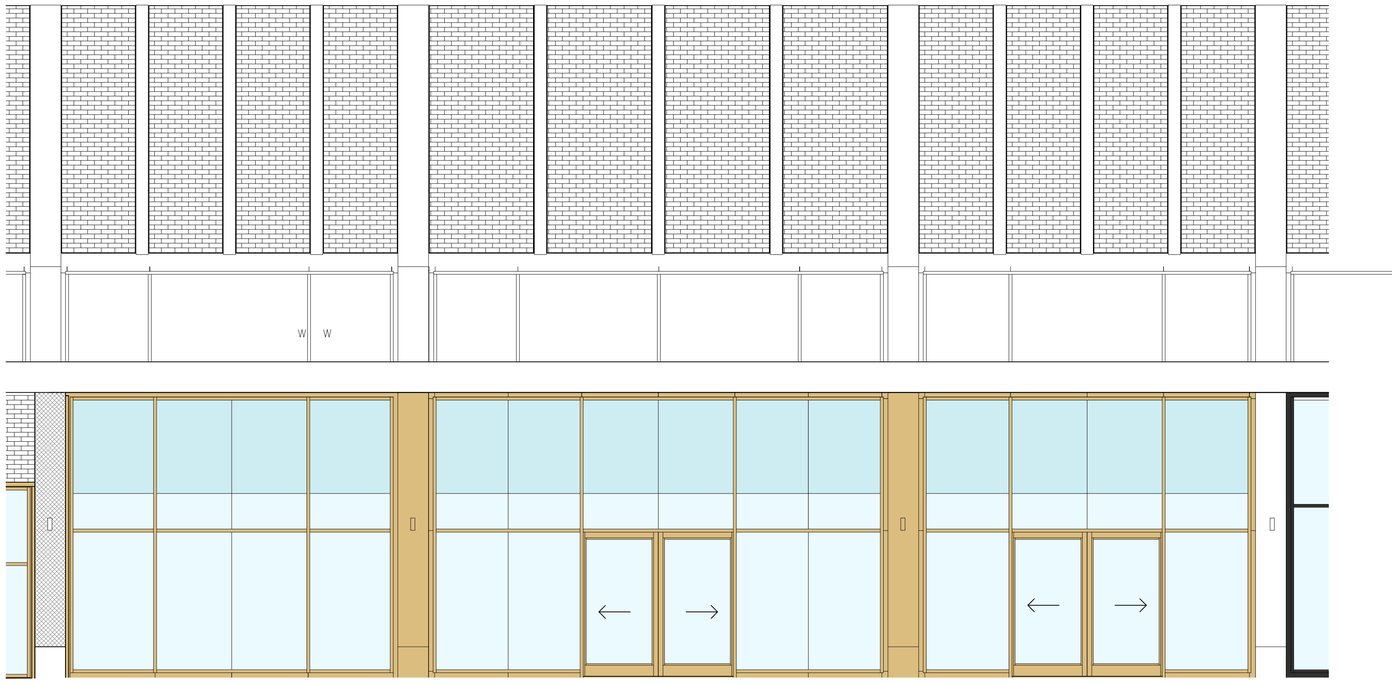


Elevation as Existing

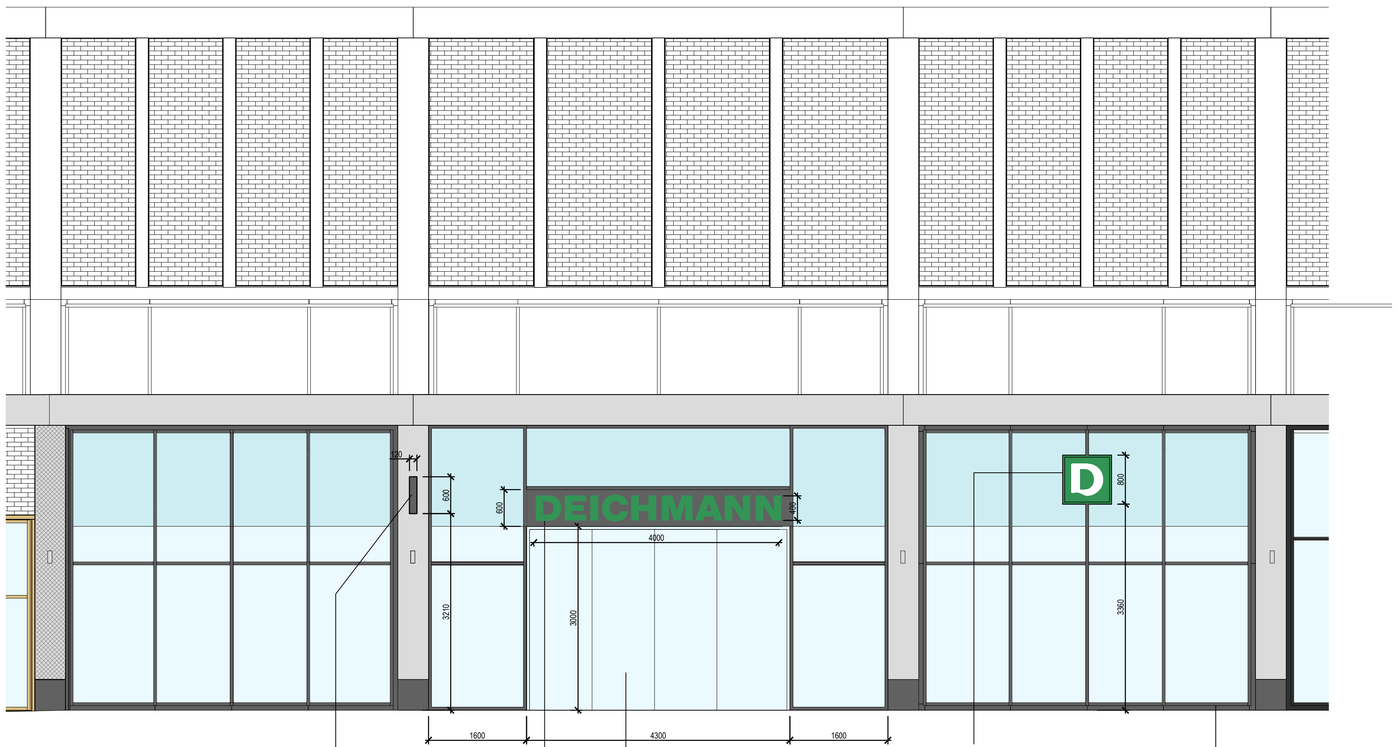

Elevation as Proposed


New internally illuminated projecting sign. 600x600x120mm.

New signage as individual internally illuminated letters 400mm high on a 600mm high aluminium panel 4180mm long and finished DB703 grey.


New frameless sliding folding glass doors

New internally illuminated sign 800mm x 800mm


Glazing system refinished in DB703 grey

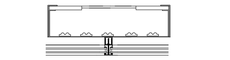


BUILDING SIGN PLAN

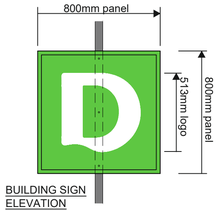


BUILDING SIGN ELEVATION

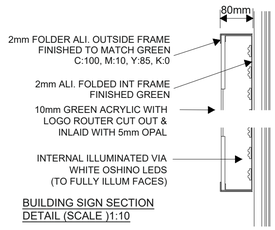

BUILDING SIGN SECTION DETAIL (SCALE)1:10

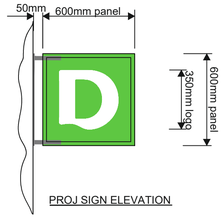


PROJ SIGN ELEVATION

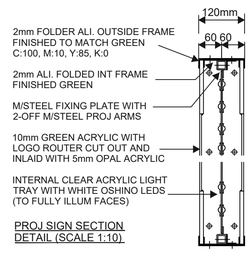

PROJ SIGN SECTION DETAIL (SCALE 1:10)

FASCIA SIGN - SECTION

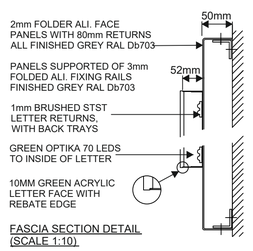

FASCIA SECTION DETAIL (SCALE 1:10)

Copyright KMB Ltd.

Do Not Scale This Drawing For Construction Purposes

CDM - Significant Design Hazards

Hazard	Control

G		27.01.21	Hanging bars omitted and sign fixed directly to shop front.	BF	-
F		23.09.20	Additional sign detail added.	BF	-
E		22.09.20	Construction issue.	BF	-
D		11.09.20	Additional sign added.	BF	-
C		13.08.20	Door width increased to 4300mm.	BF	-
B		30.07.20	Projecting sign reduced to 600 x 600mm.	BF	-
A		17.07.20	Signage updated	DH	
GB	DE	Date	Description	Drawn	Checked

Amendments

Drawing Status

Planning

CONSTRUCTION CONSULTANTS

PROJECT
Unit SU3
The Glass Works
Barnsley

CLIENT
DEICHMANN

TITLE
Elevation

SCALE	DATE
1:50 / 20 @ A1	July 2020

DRAWN BY	CHECKED BY	DRAWING No.	REV
DH	BF	7167-07	G

The Old Bake House, Kirton, Lincolnshire, PE20 1EH
t: 01205 724016 f: 01205 724470 e: Kmb@kmb-ltd.co.uk