



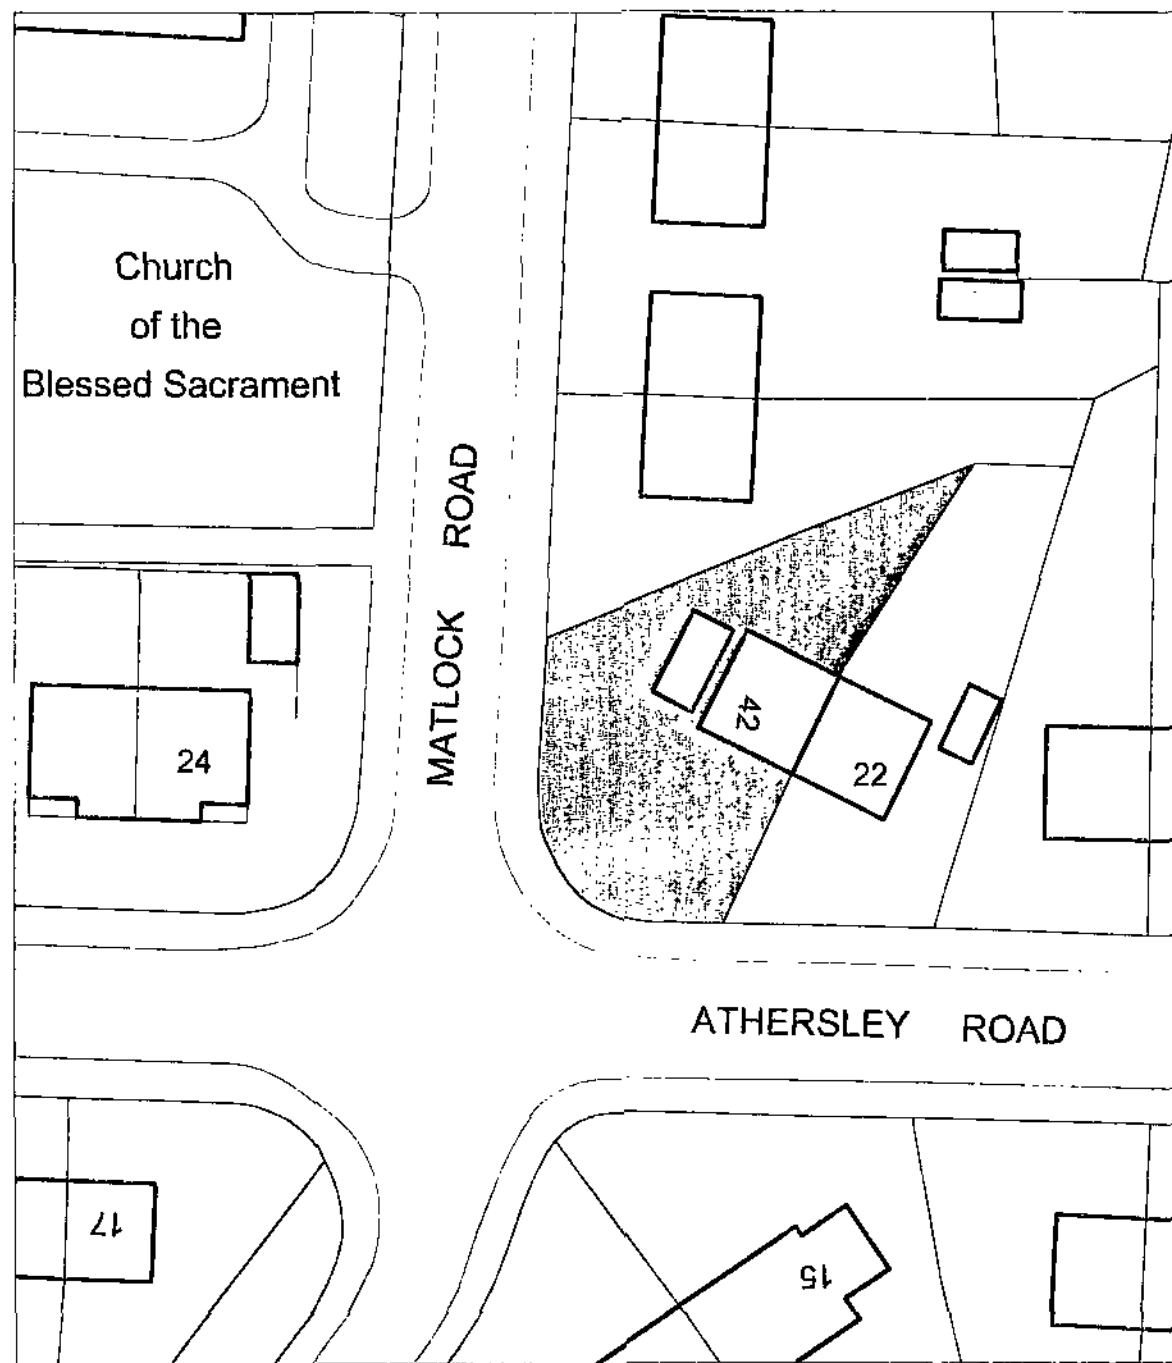


Existing Ground 1:100 @ A1

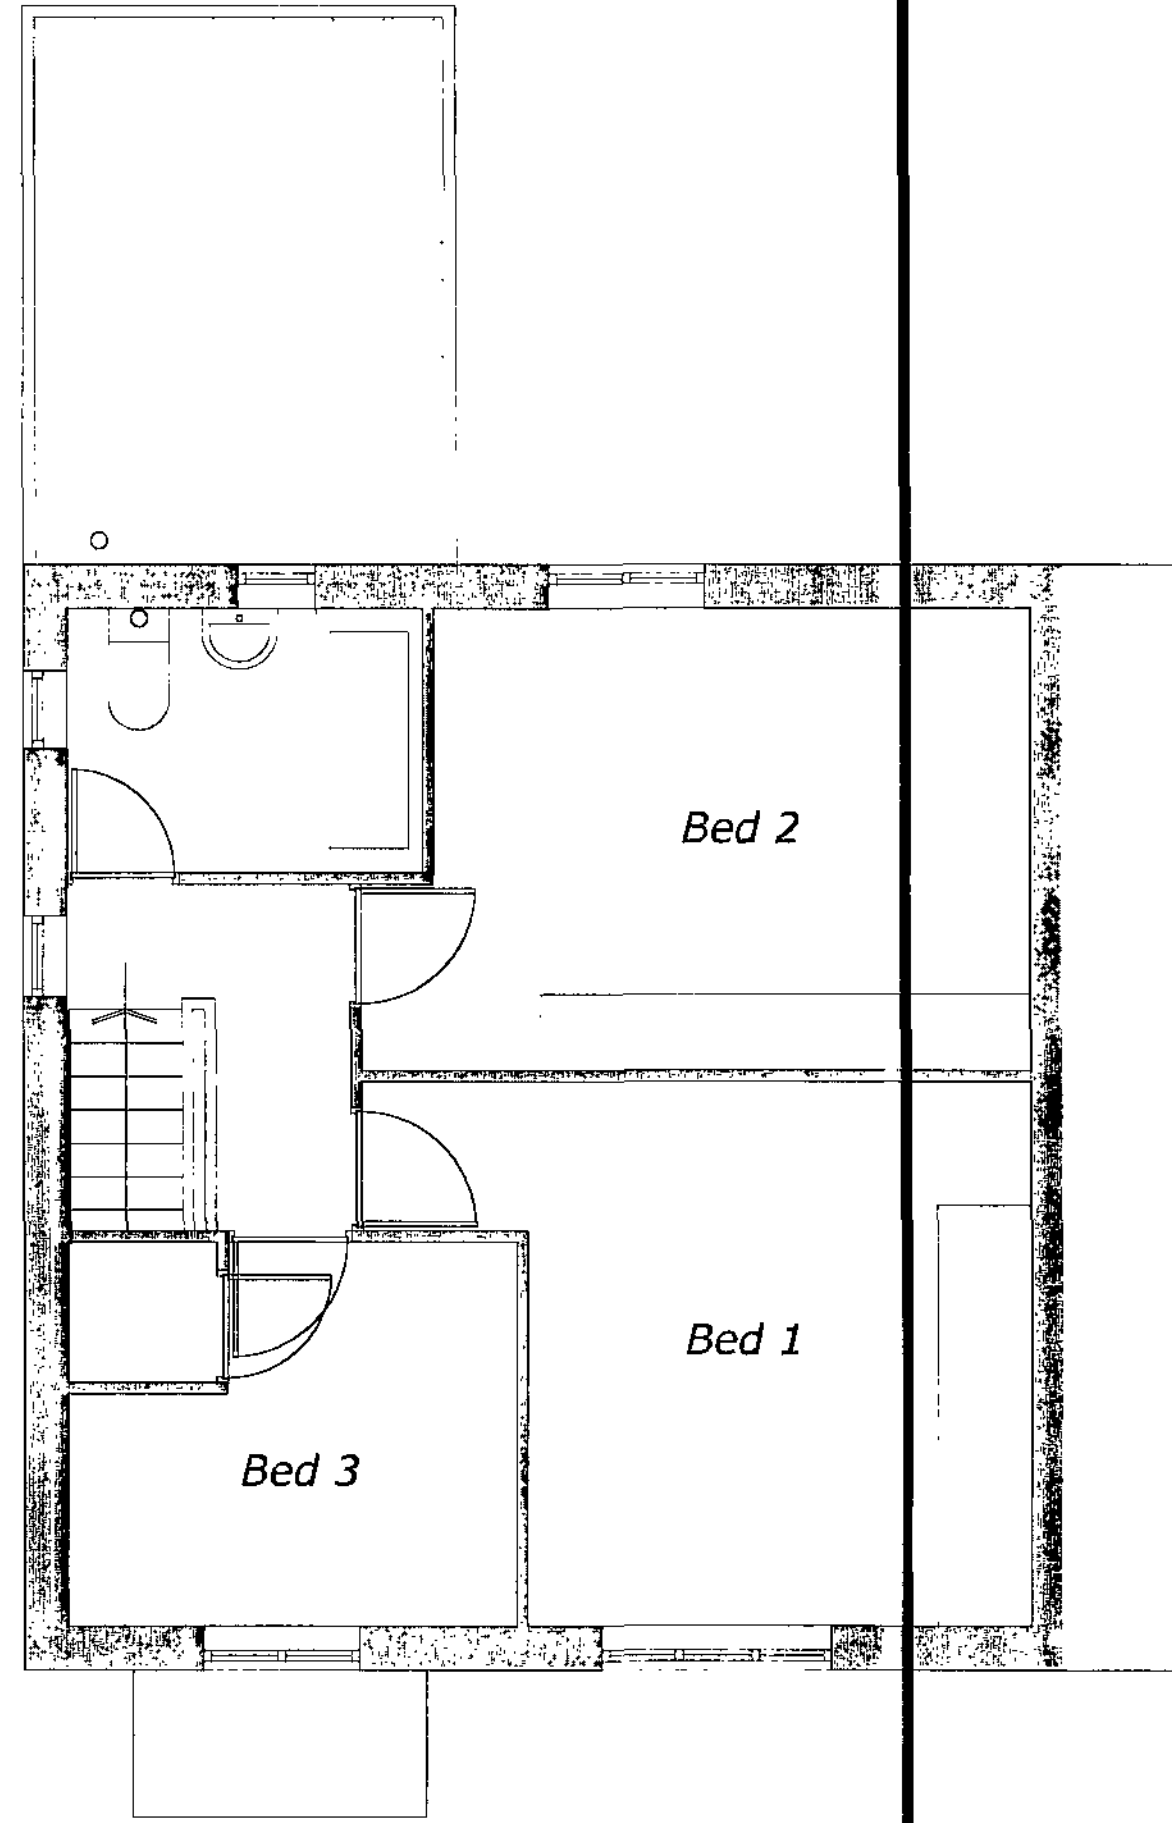


Existing First floor 1:50 @ A1




North west Elevation 1:50 @ A1

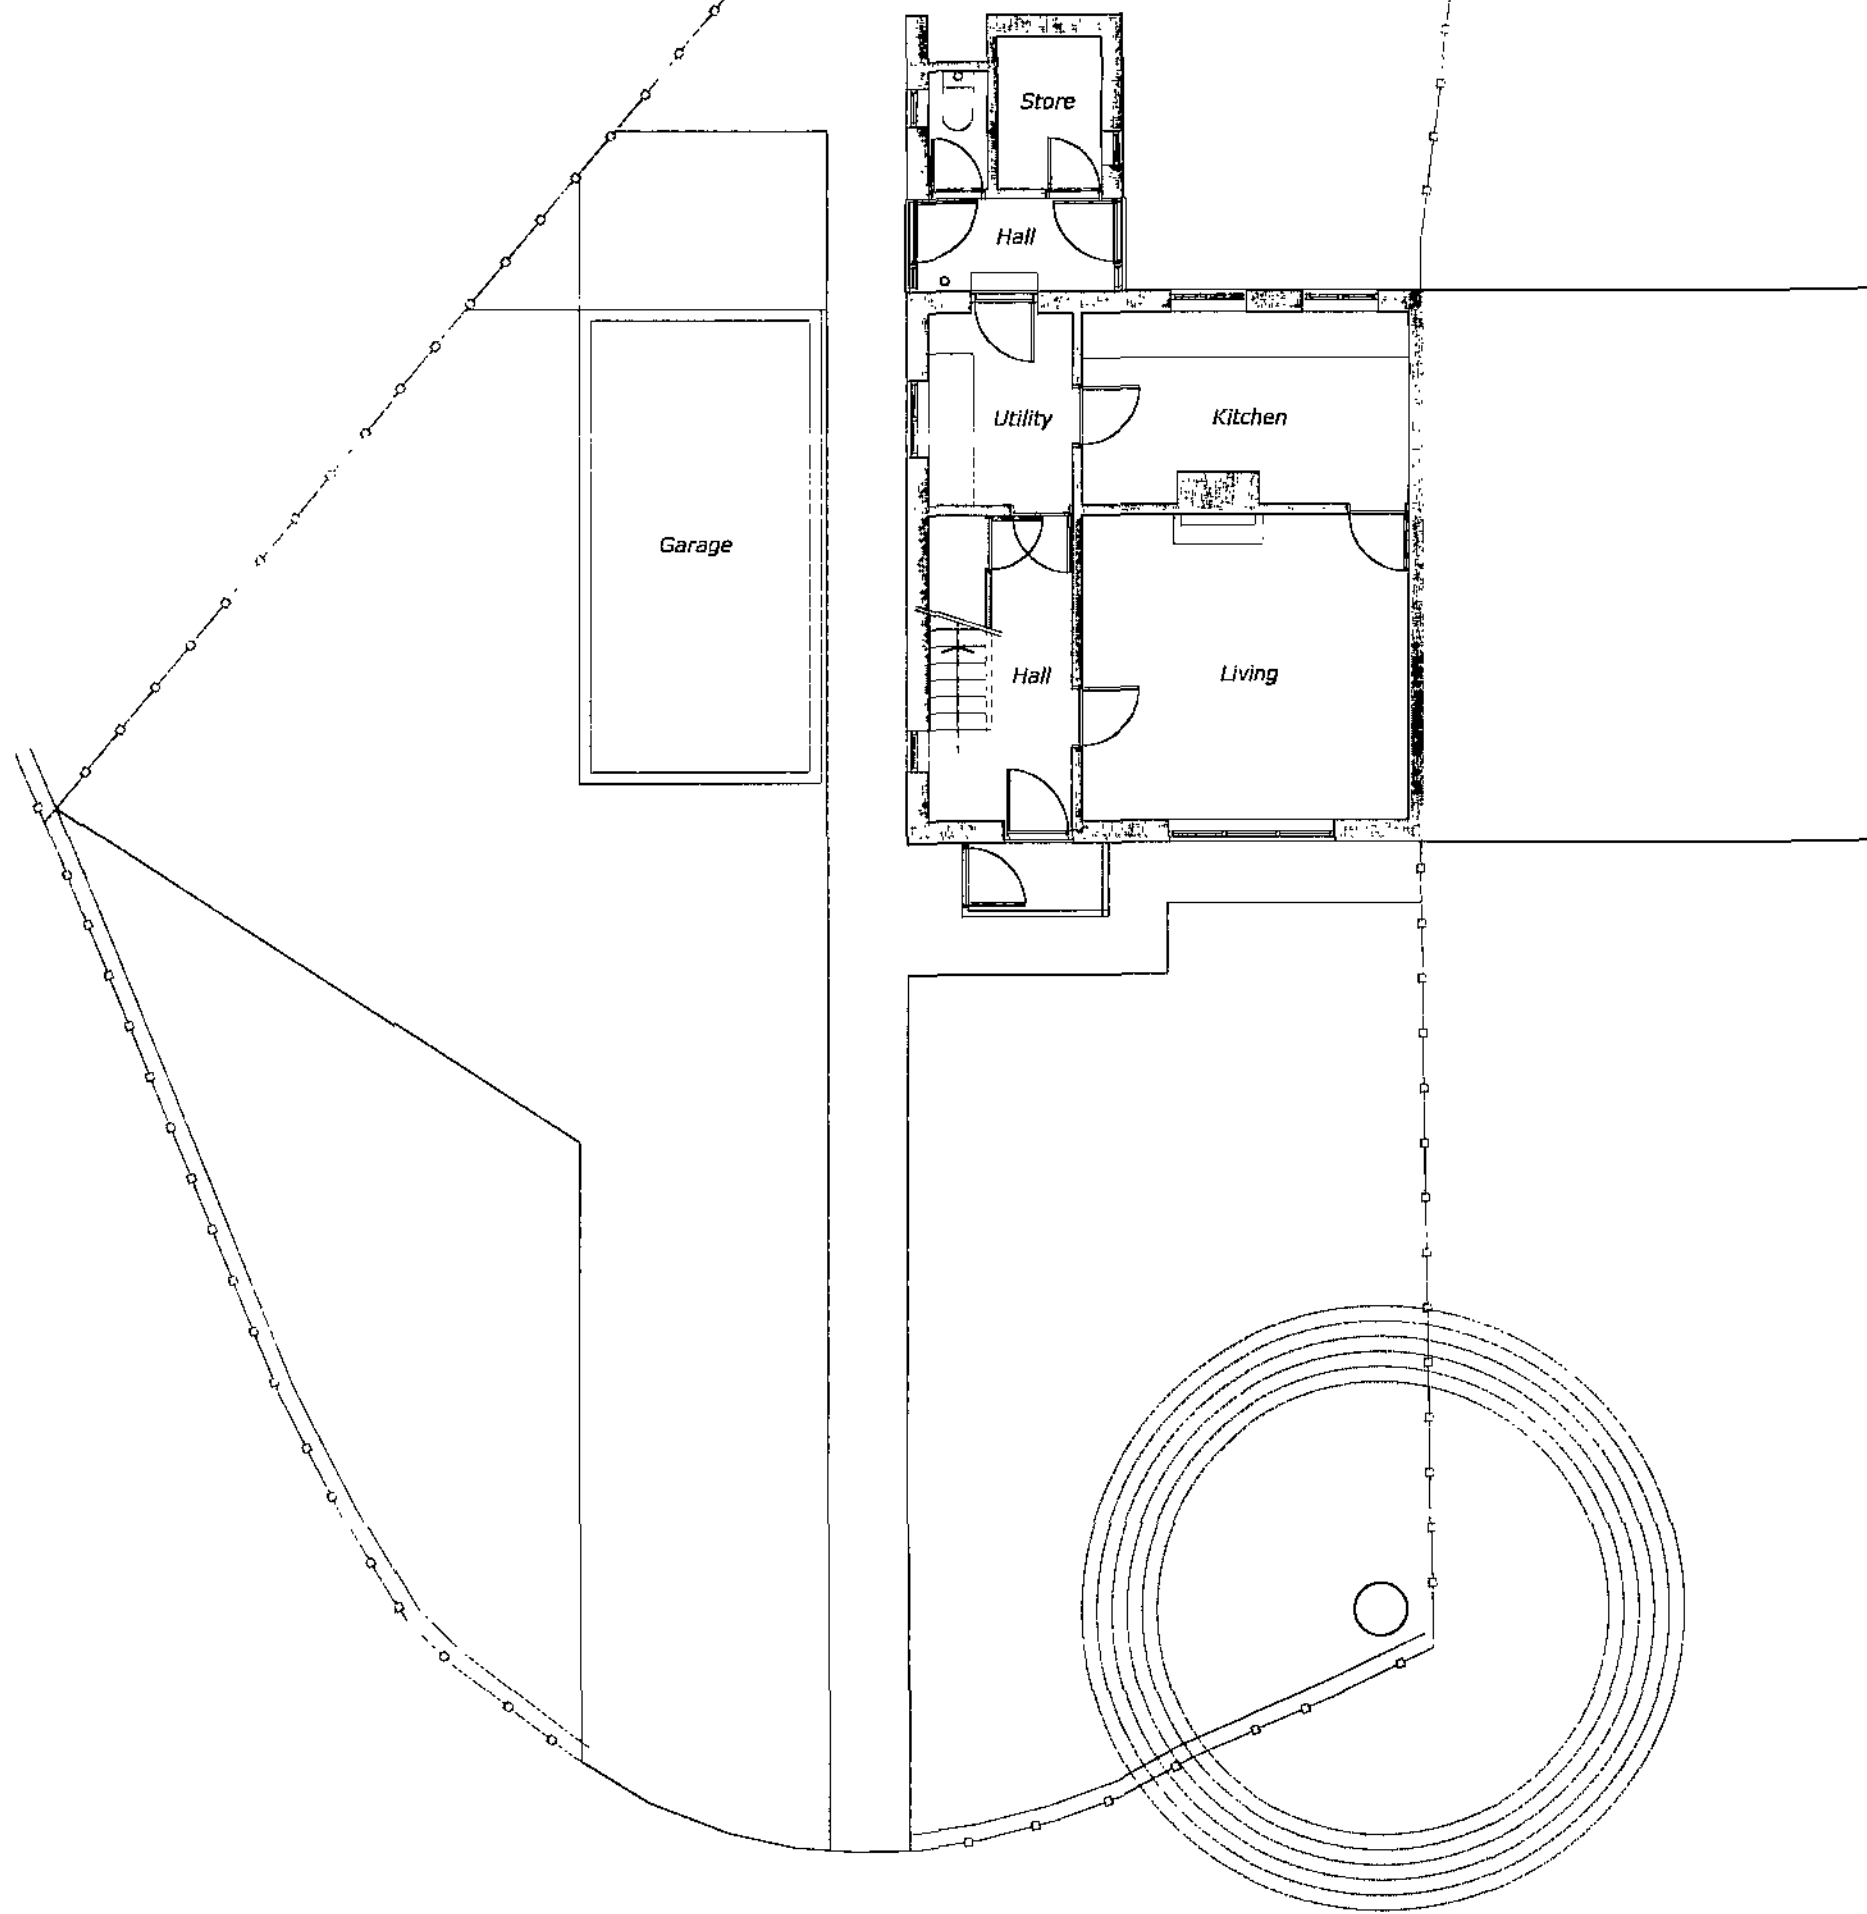


Existing Ground 1:100 @ A1

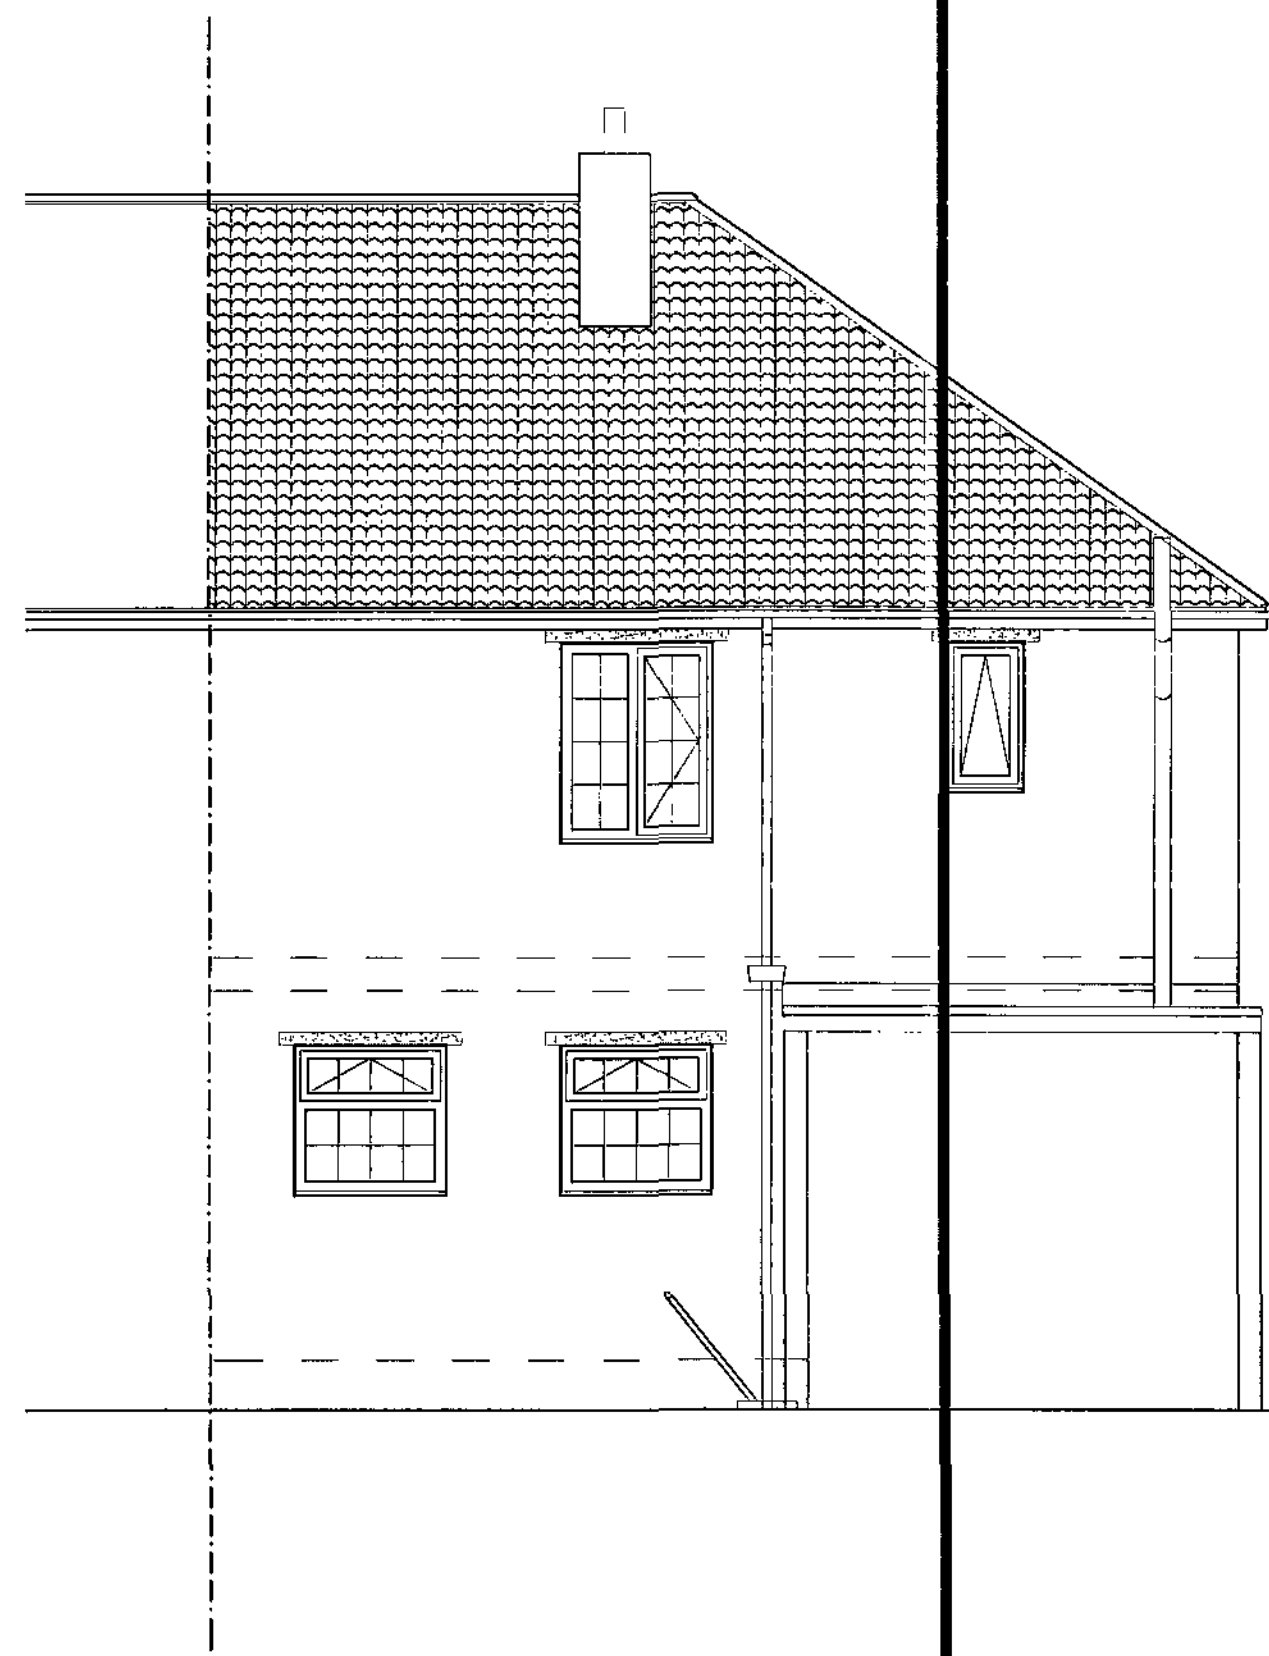

Proposed Ground floor 1:50 @ A1

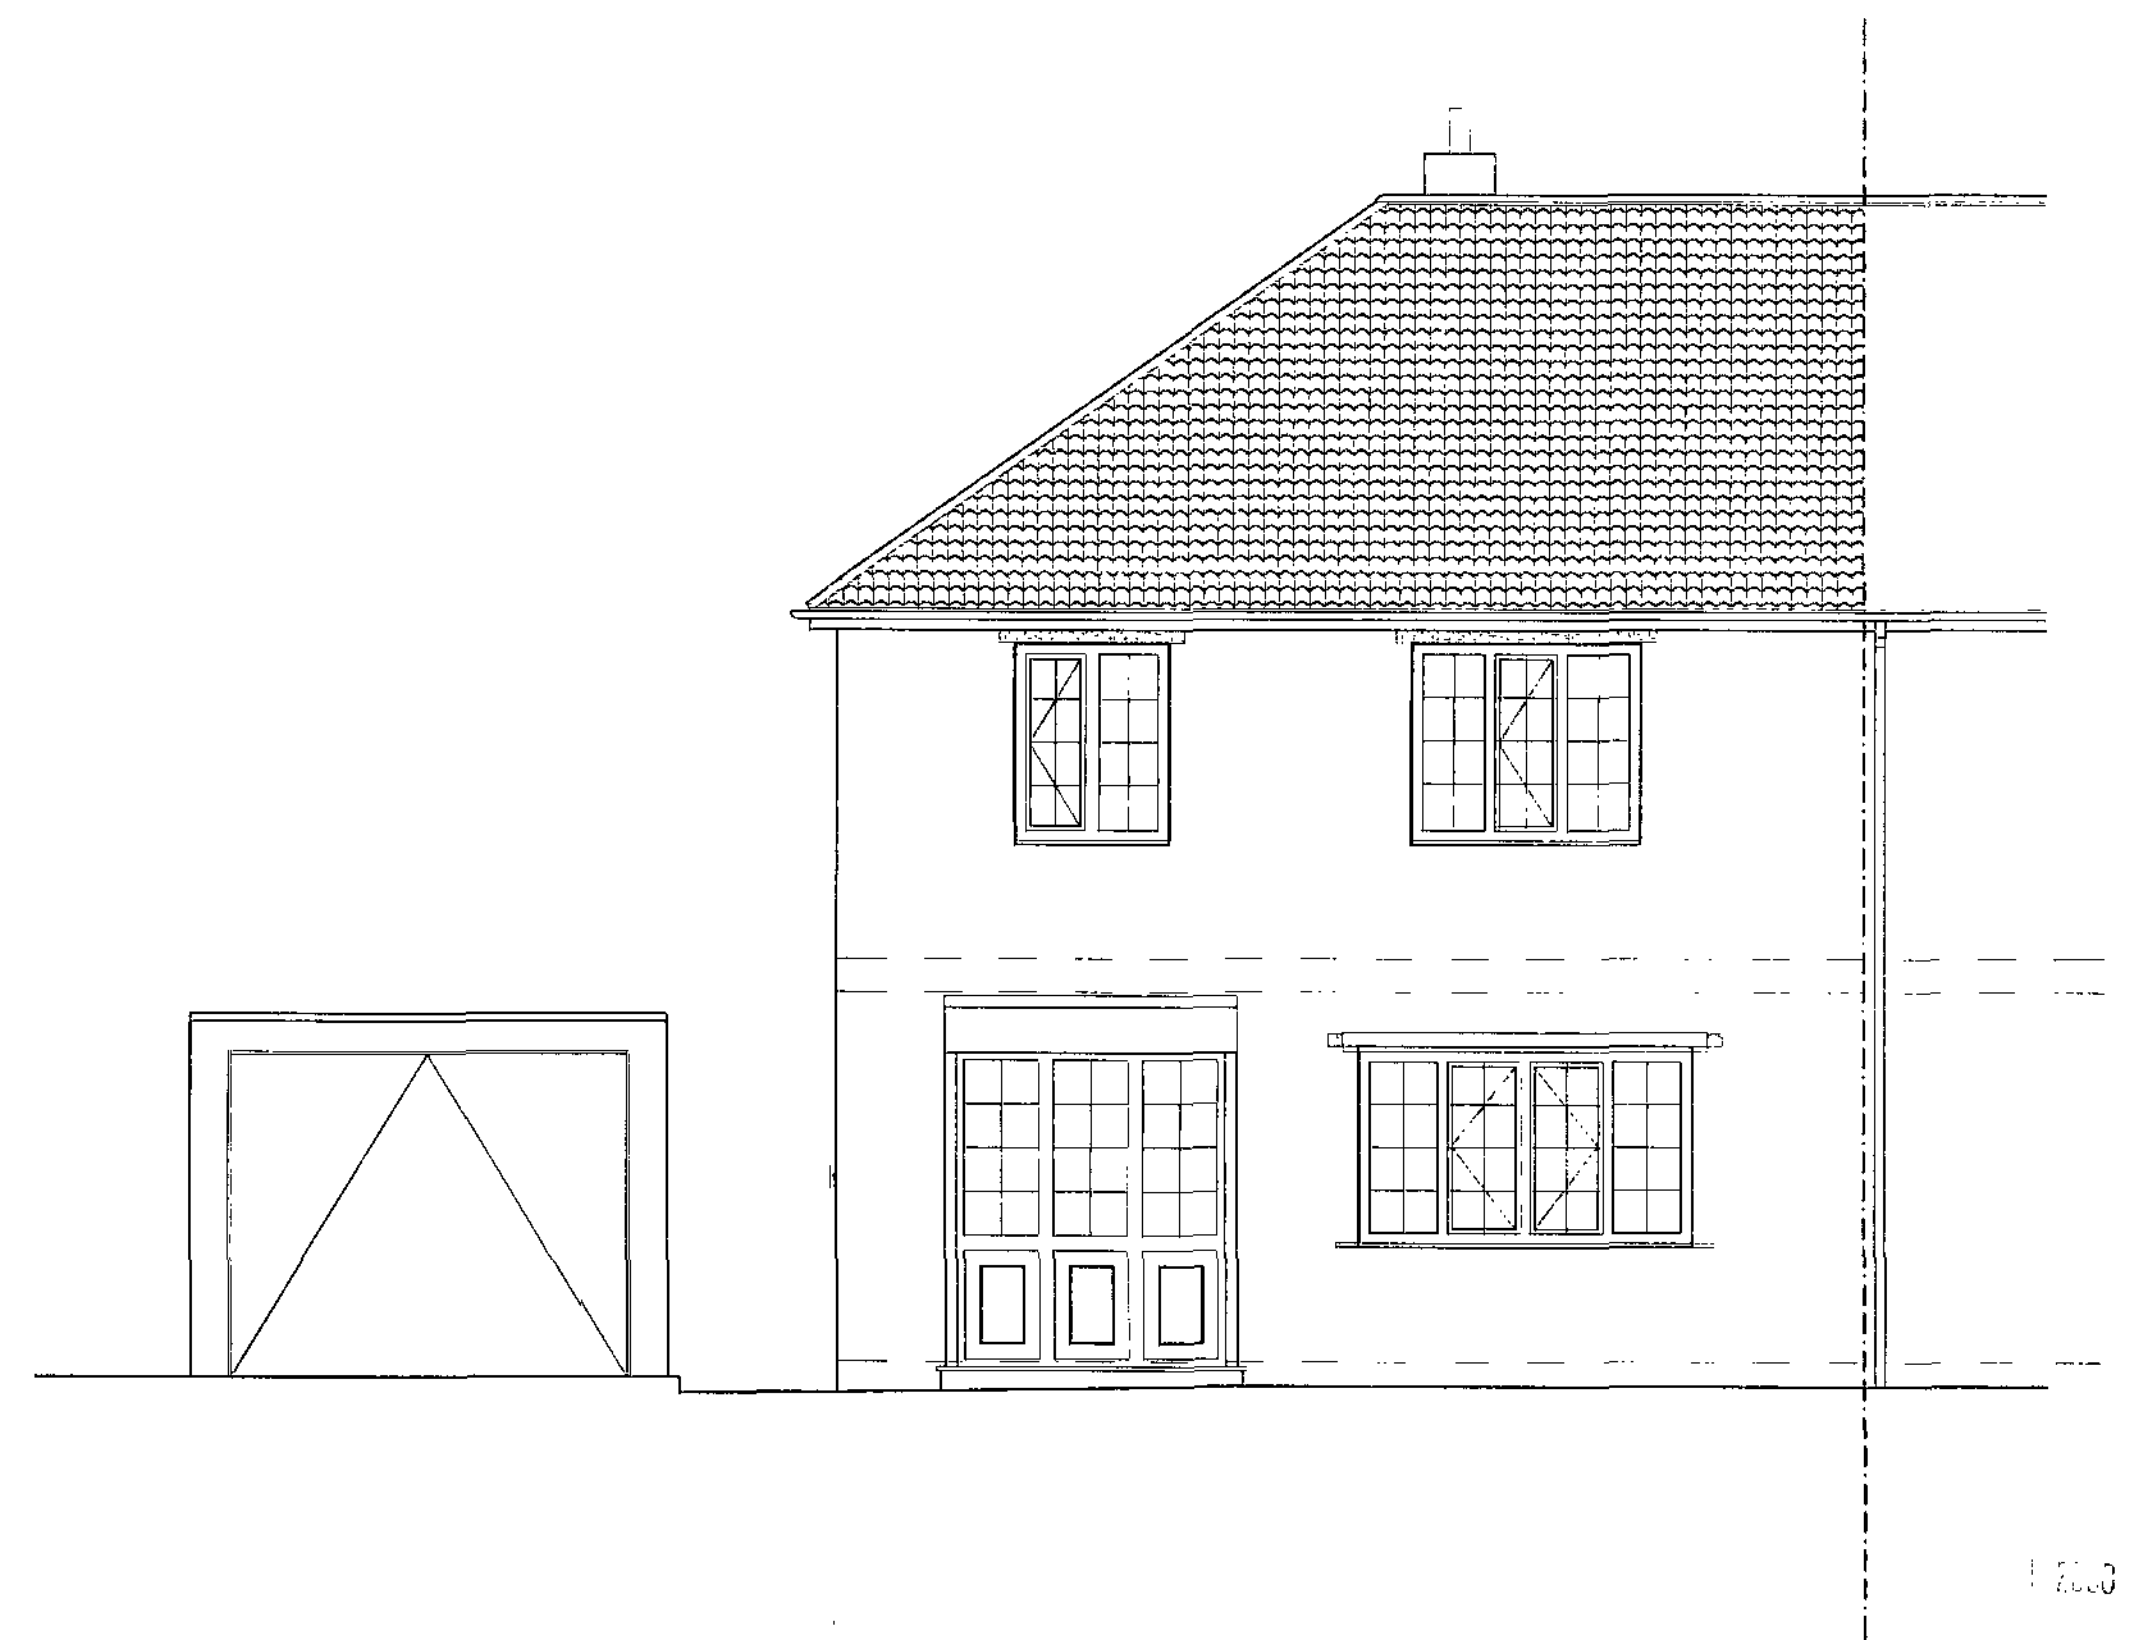

South West Elevation 1:50 @ A1

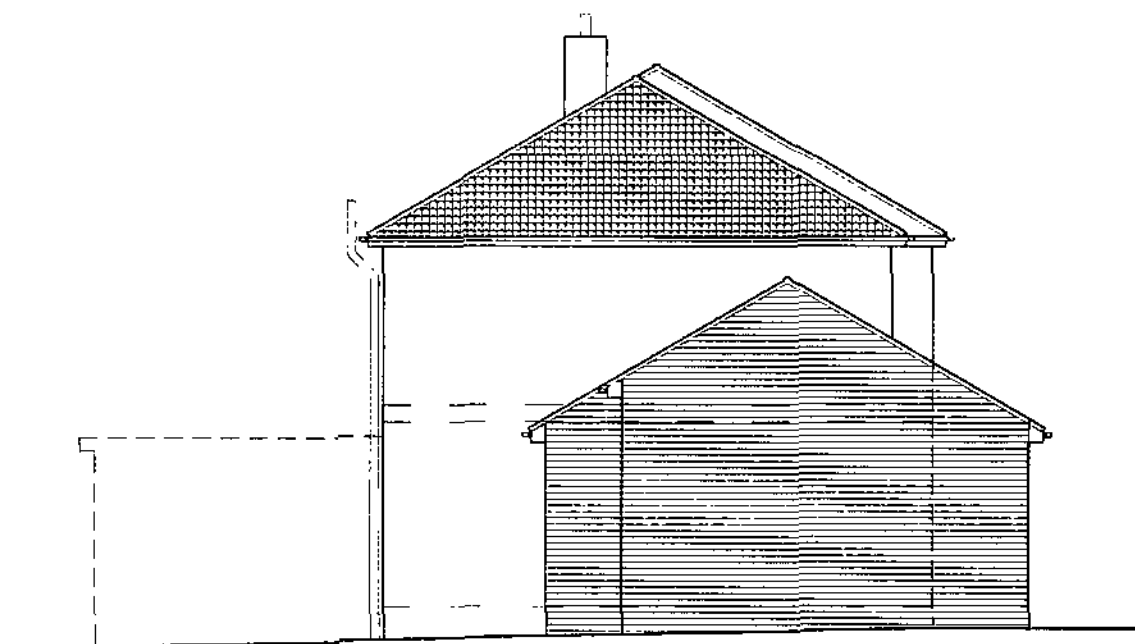

North west Elevation 1:100 @ A1

Notes;

Extension to be constructed as traditional build with all elements, facing brick, roof tile etc to match where practicable.


Existing chimney Stack to be taken down throughout building and gas fire to existing living room removed.




Proposed Ground floor 1:50 @ A1



Proposed Ground floor 1:50 @ A1

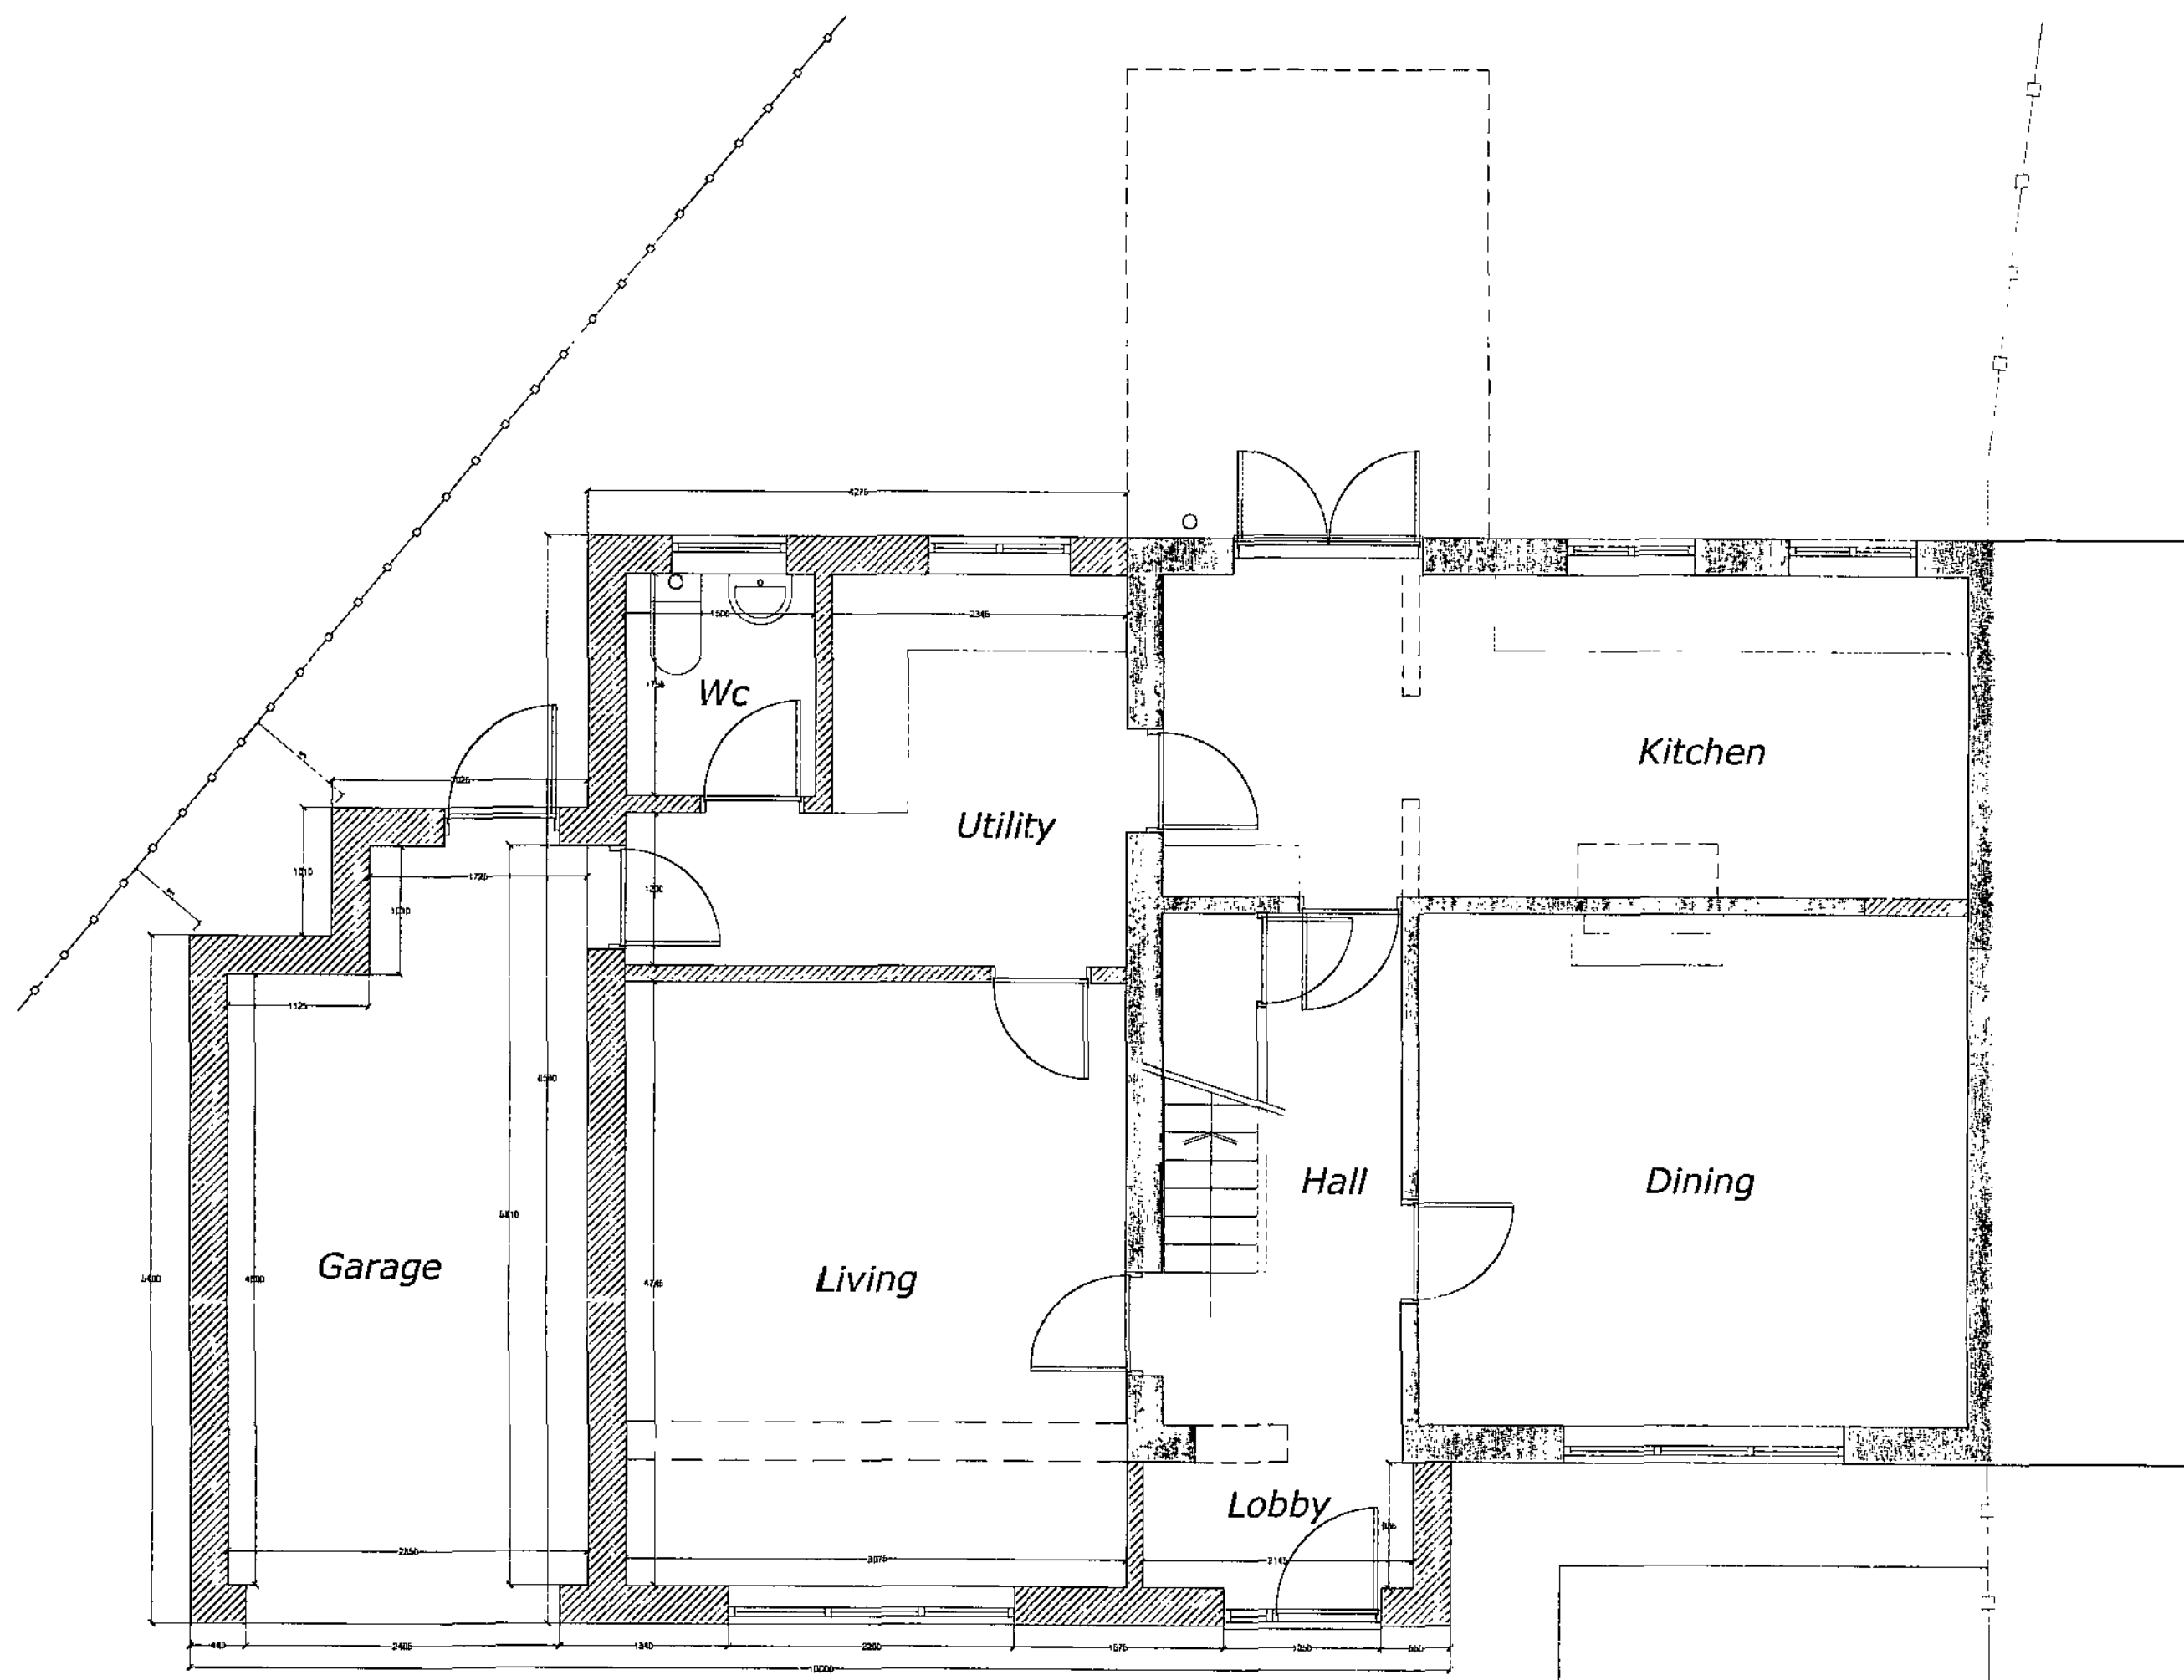

Existing Ground 1:100 @ A1

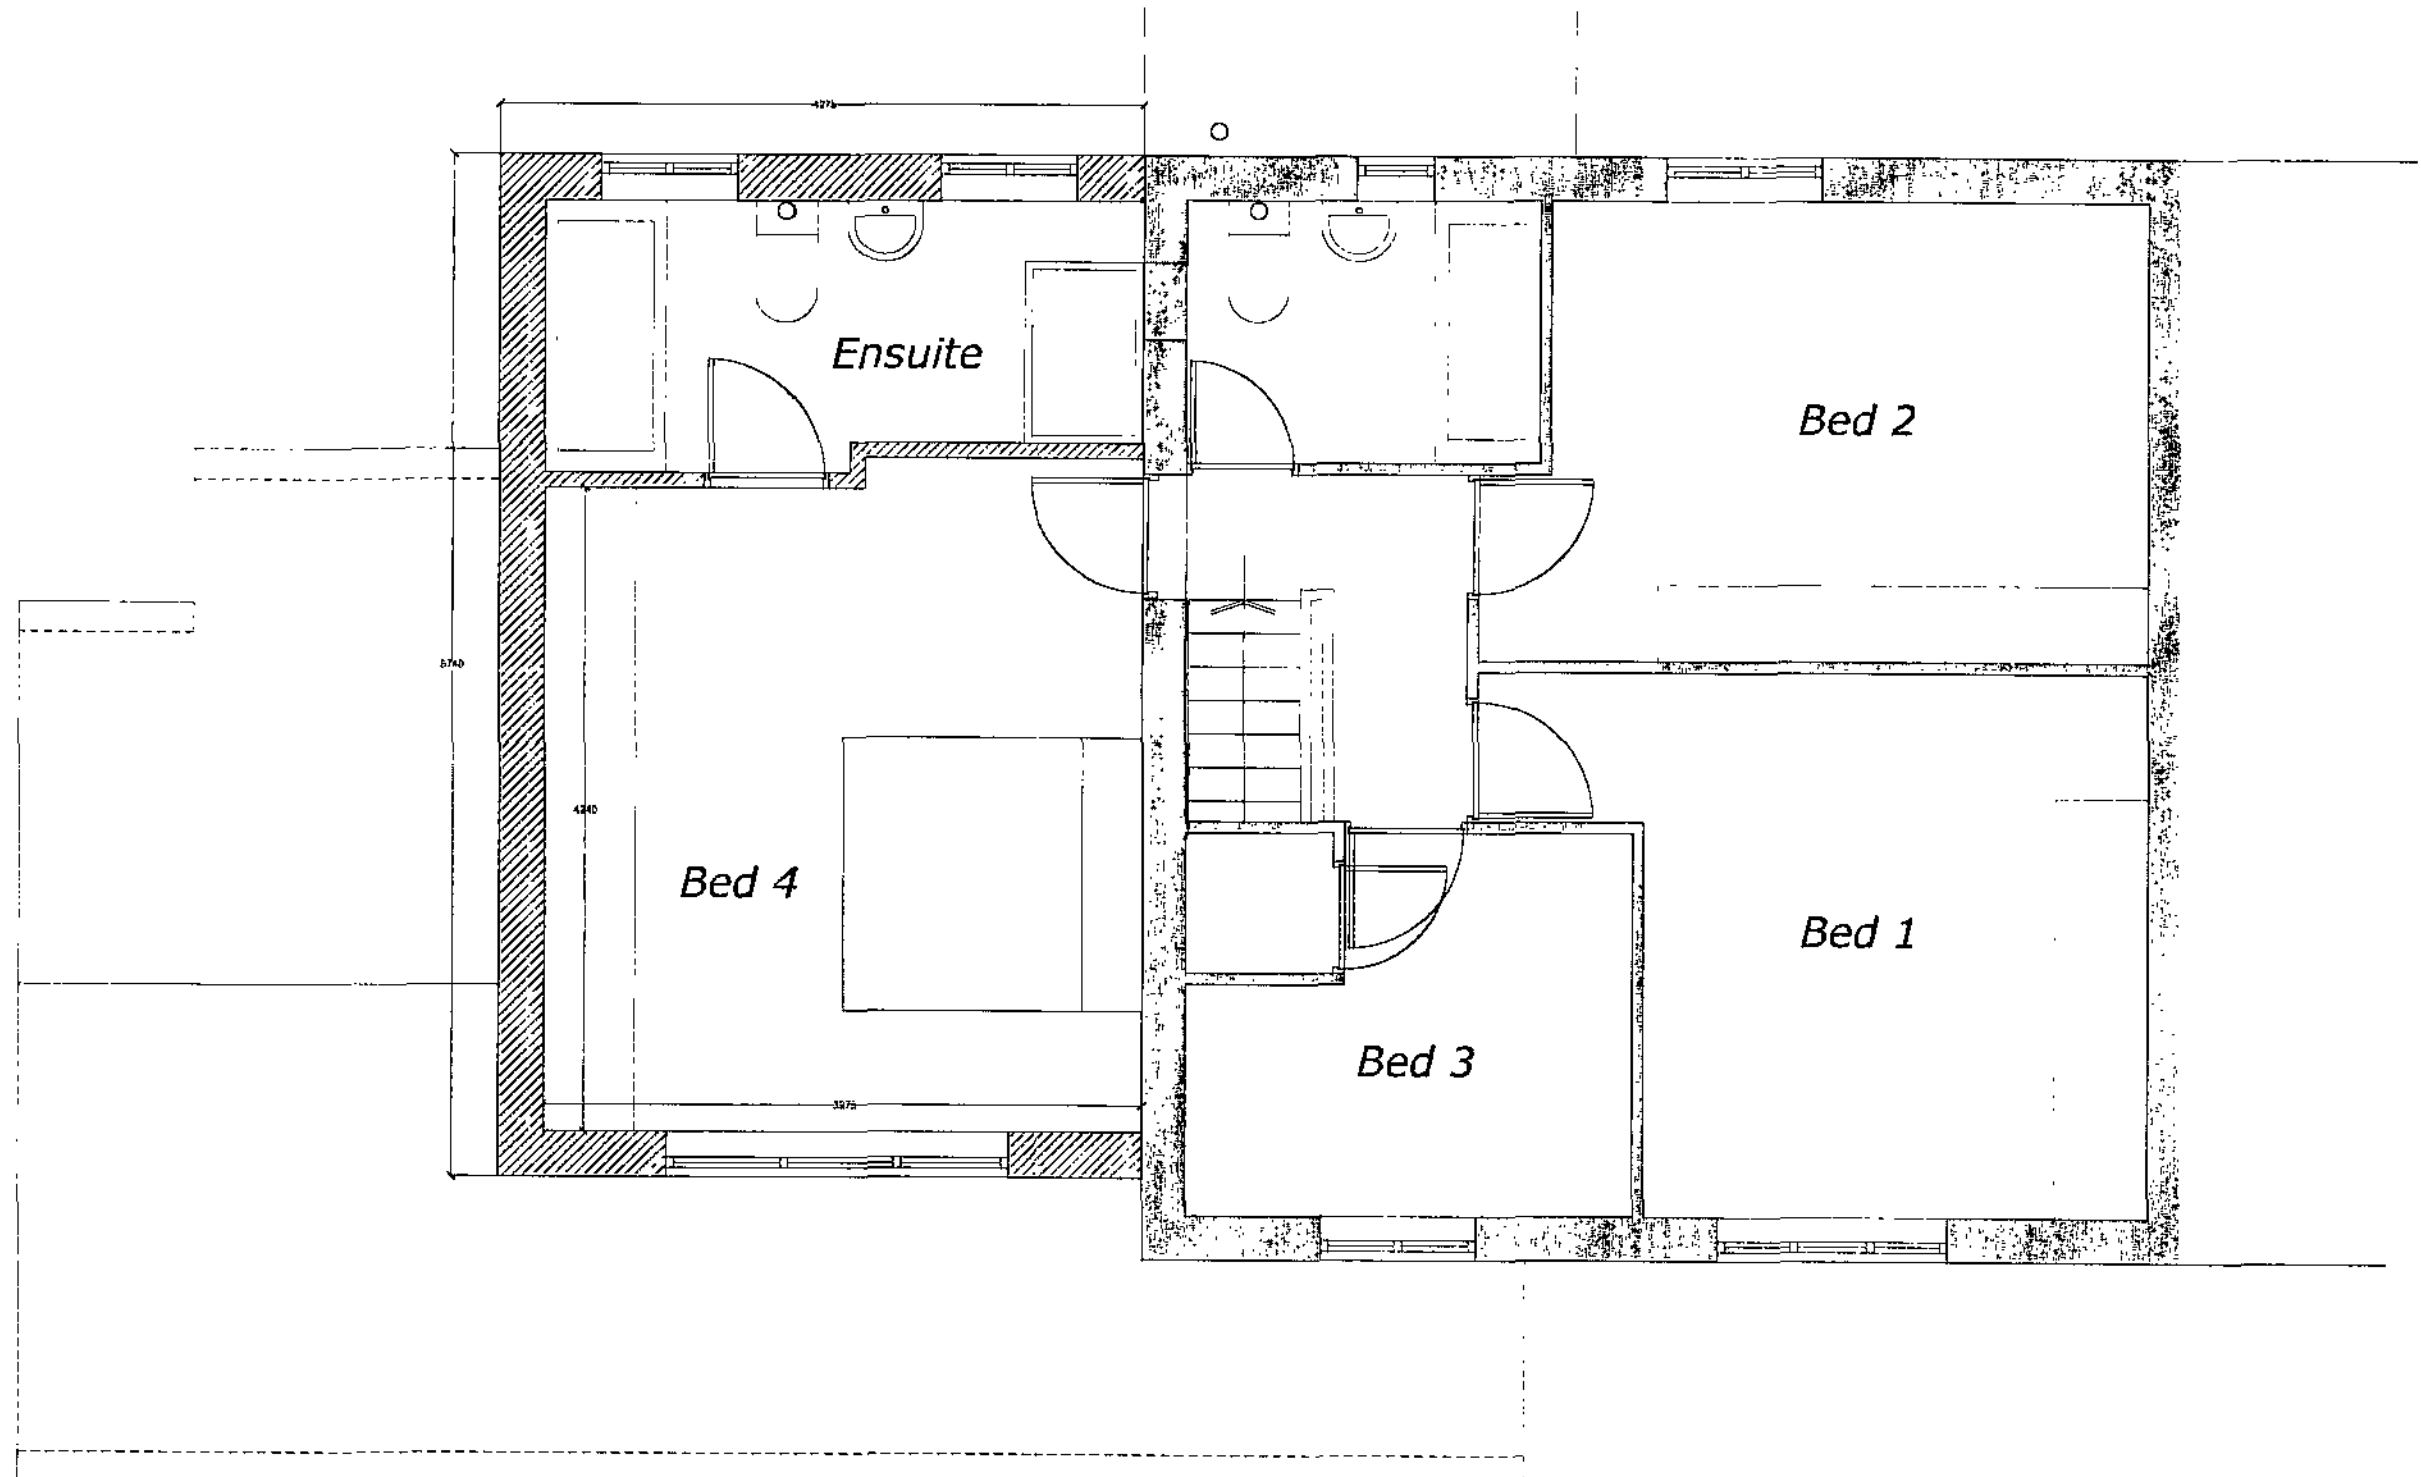

North west Elevation 1:100 @ A1