
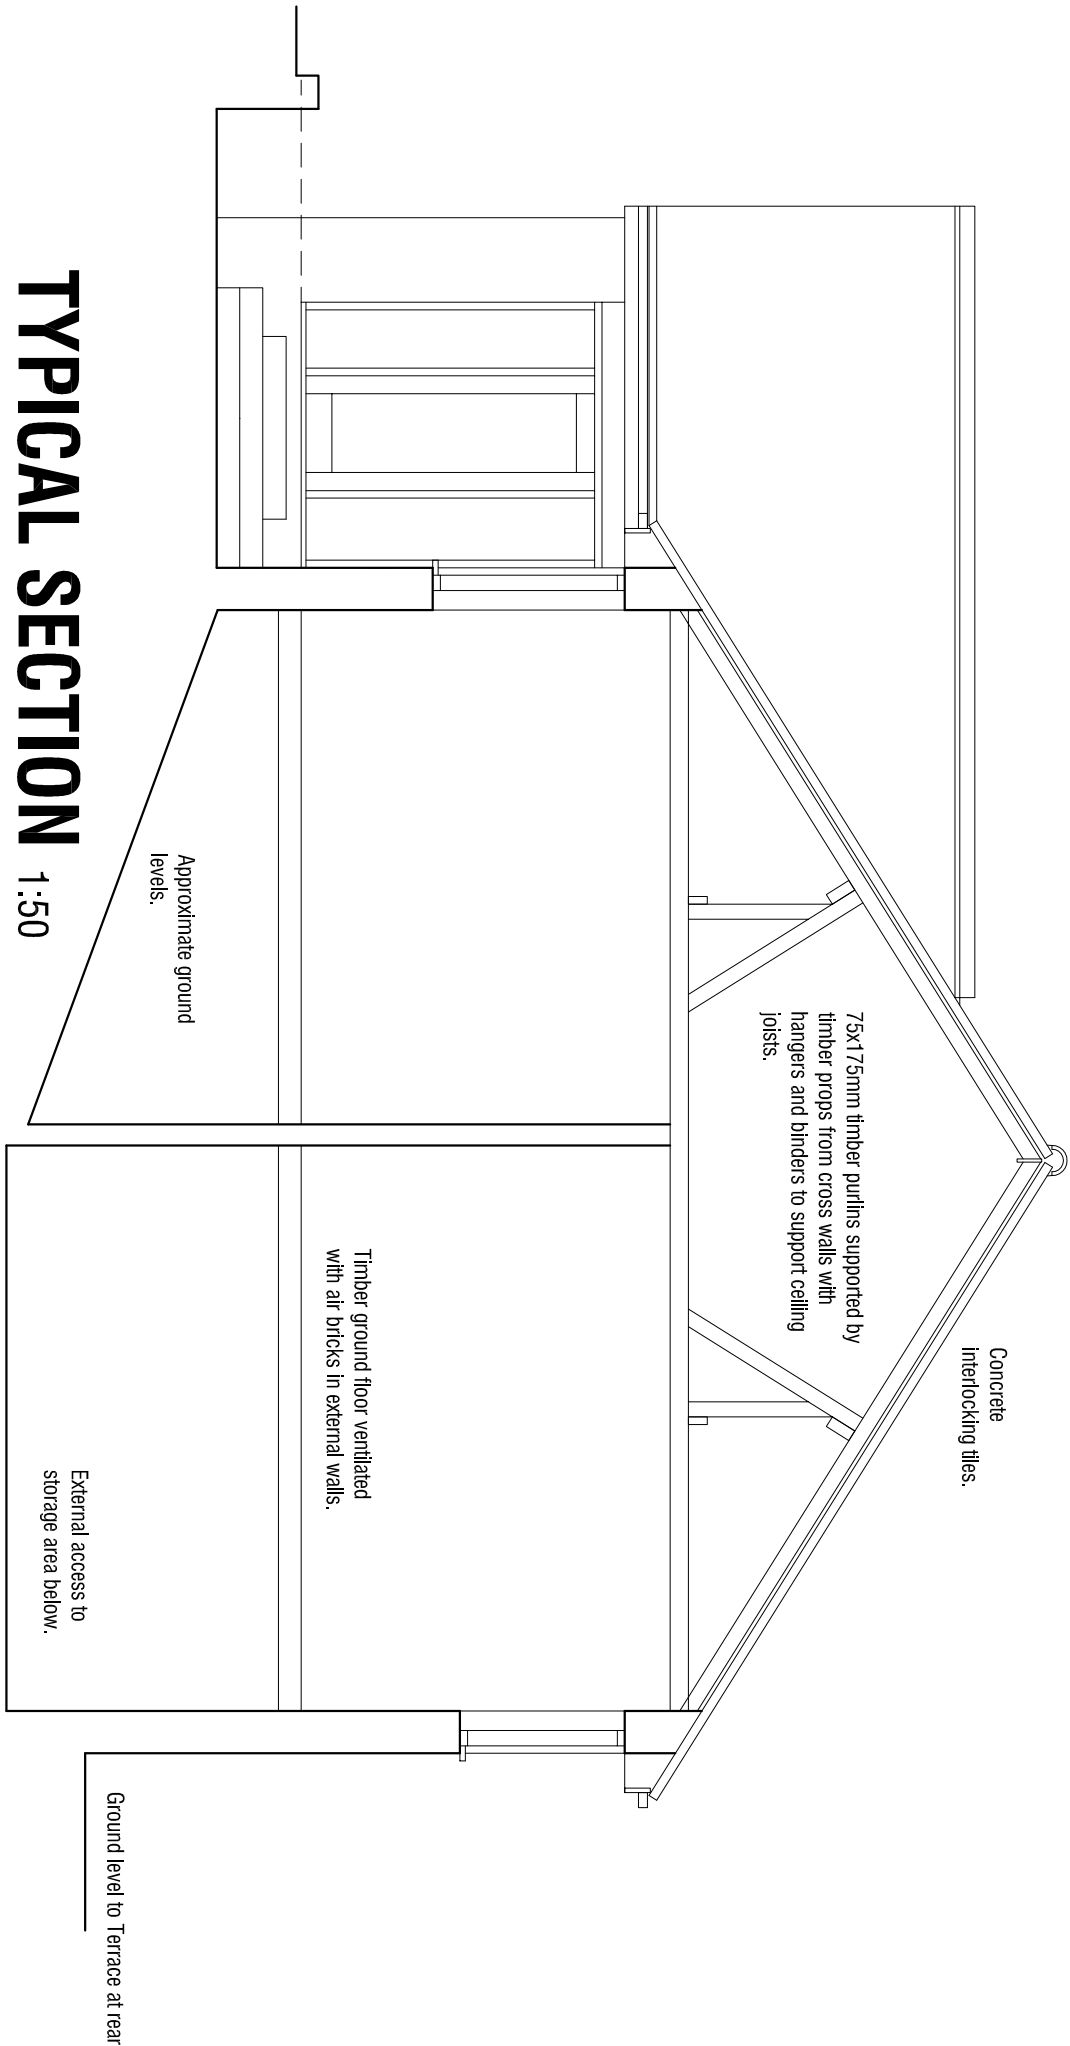
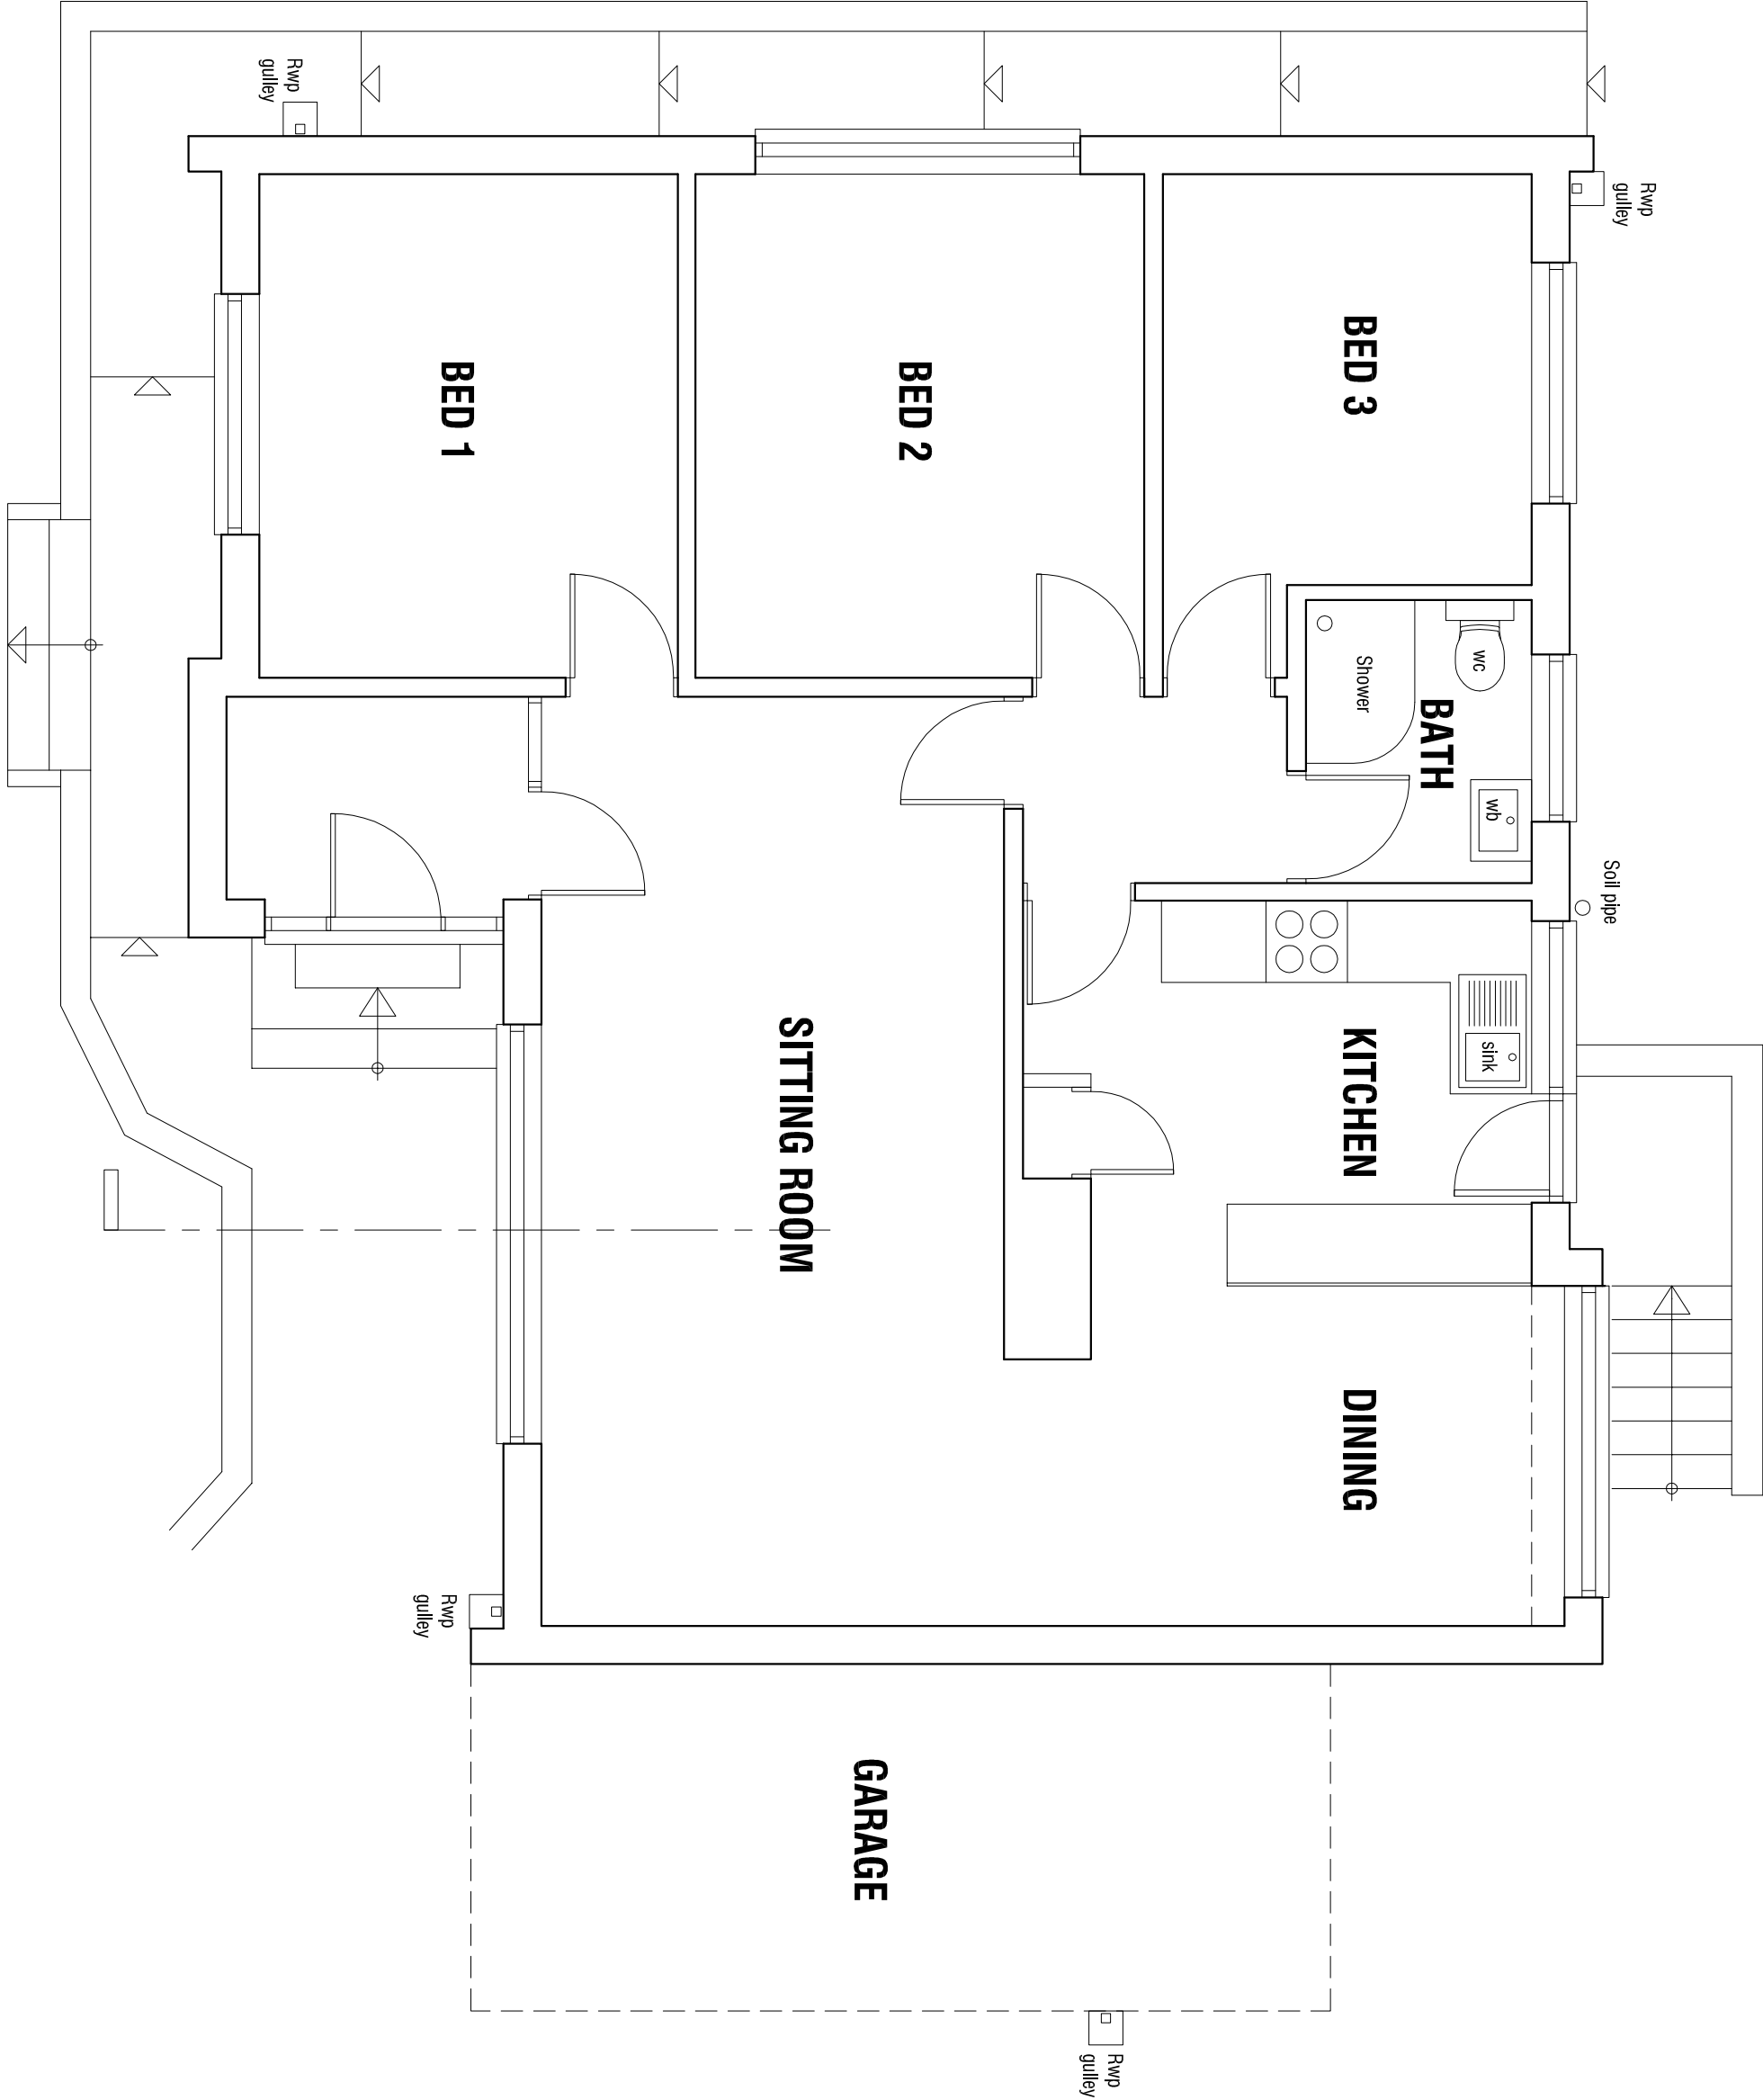
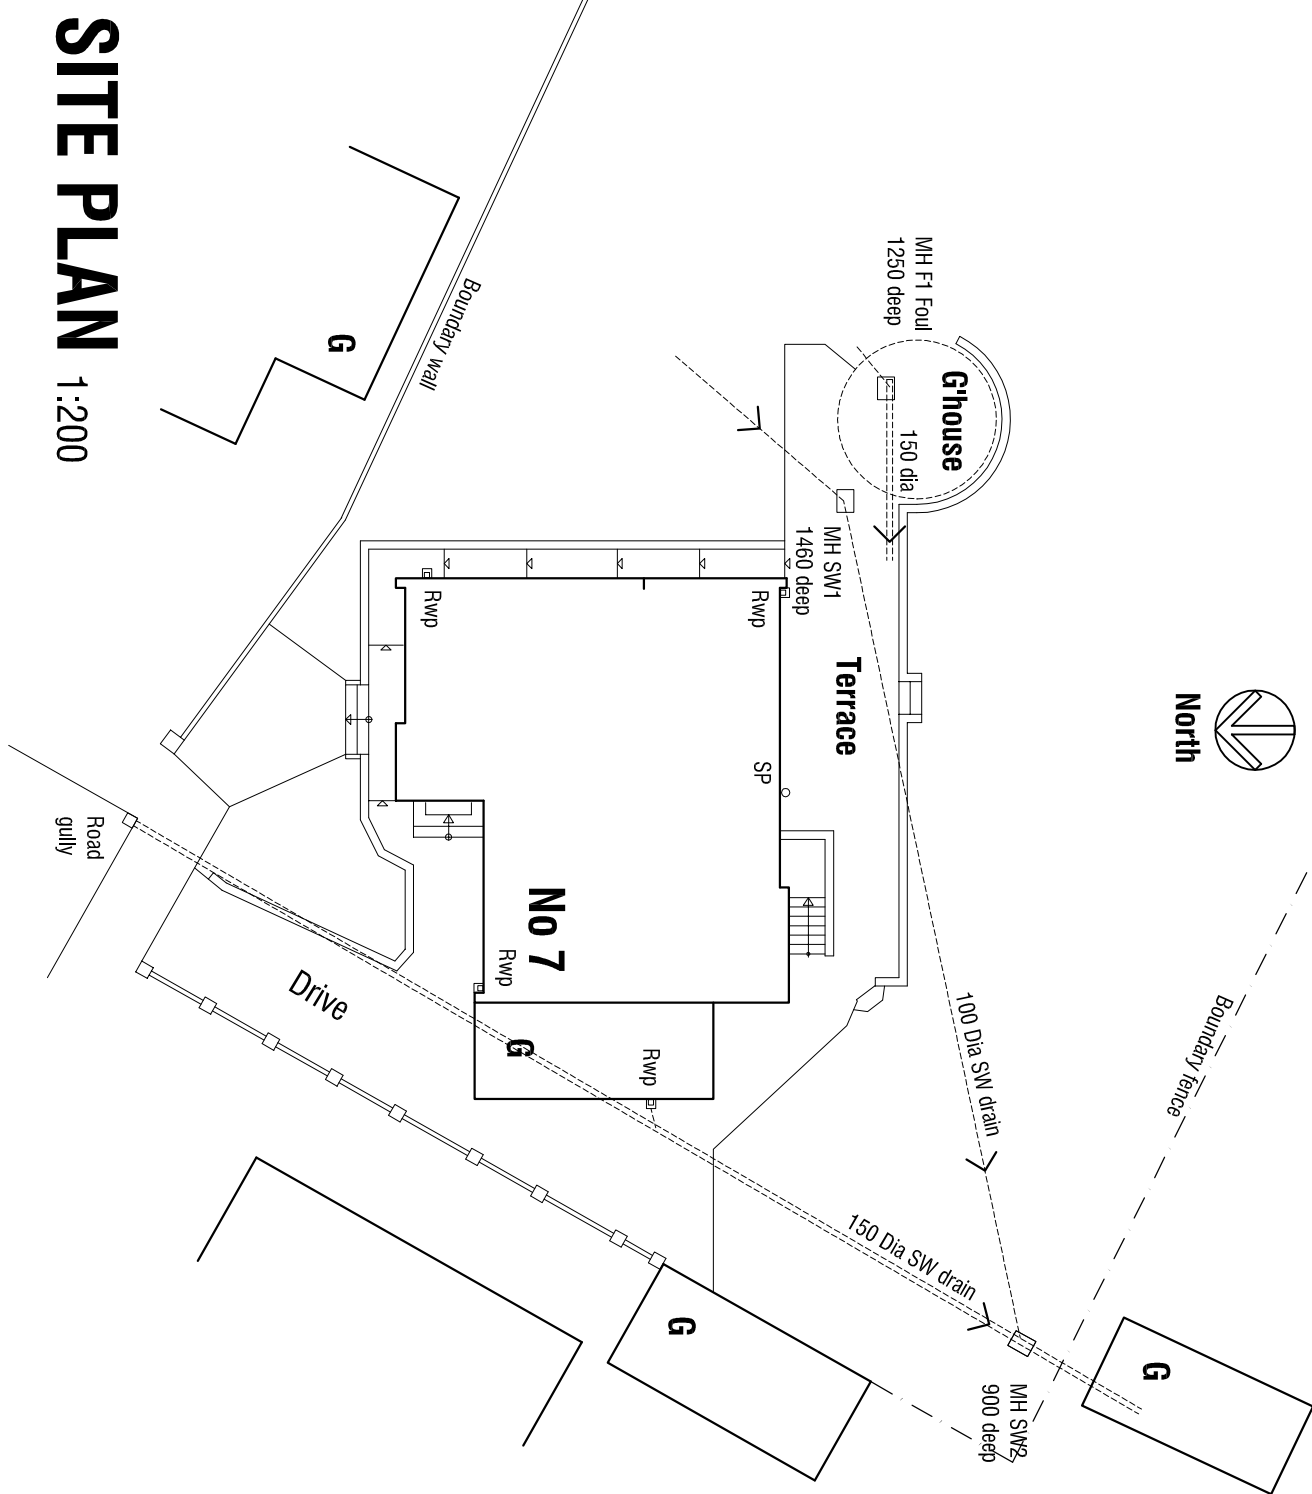
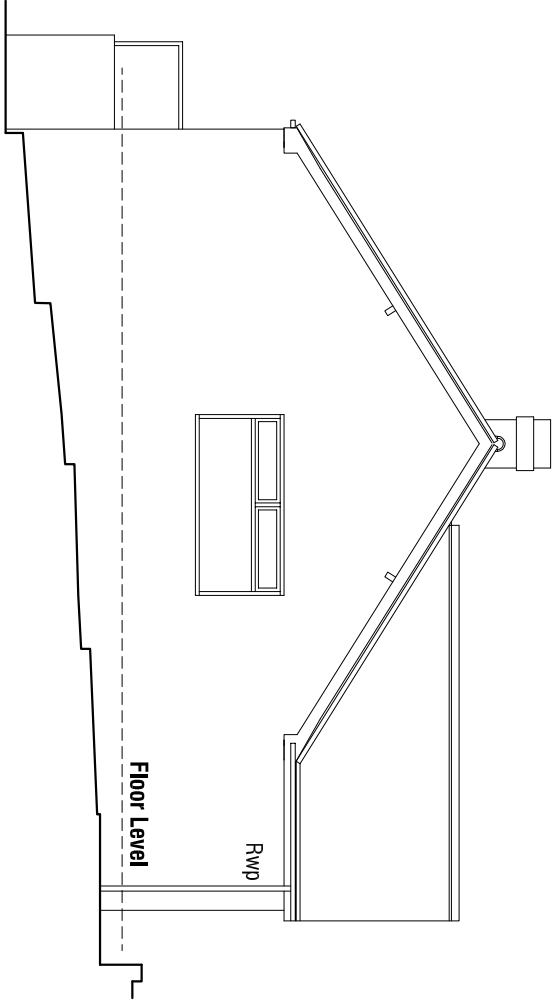
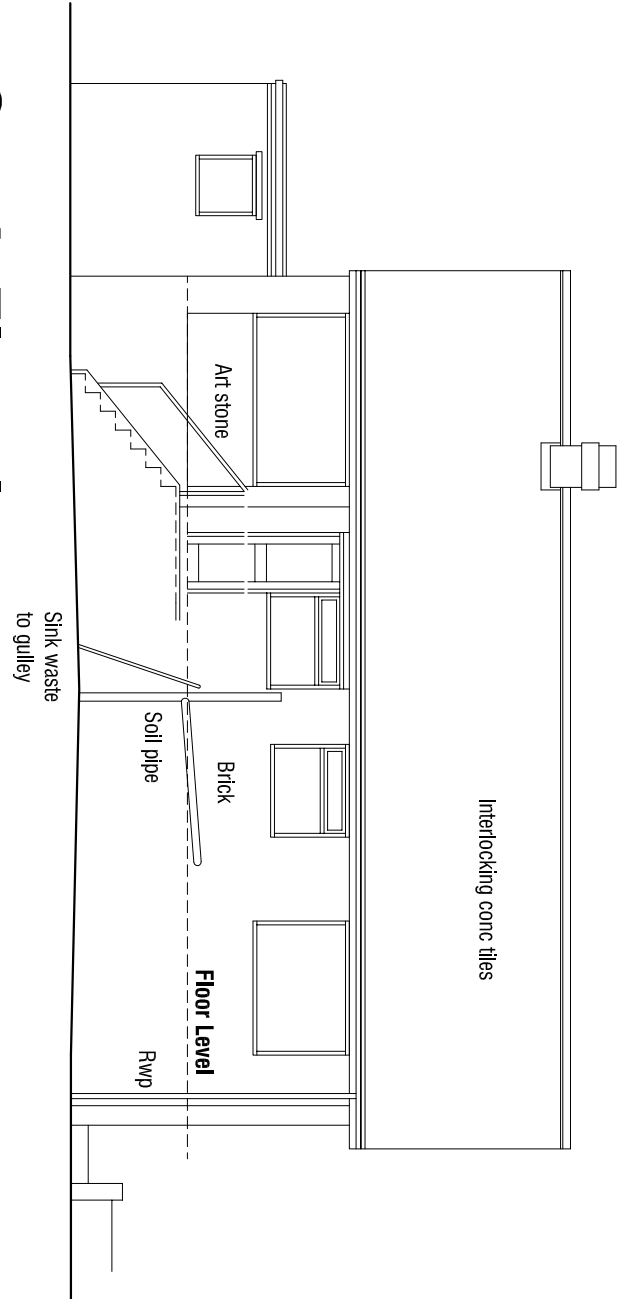
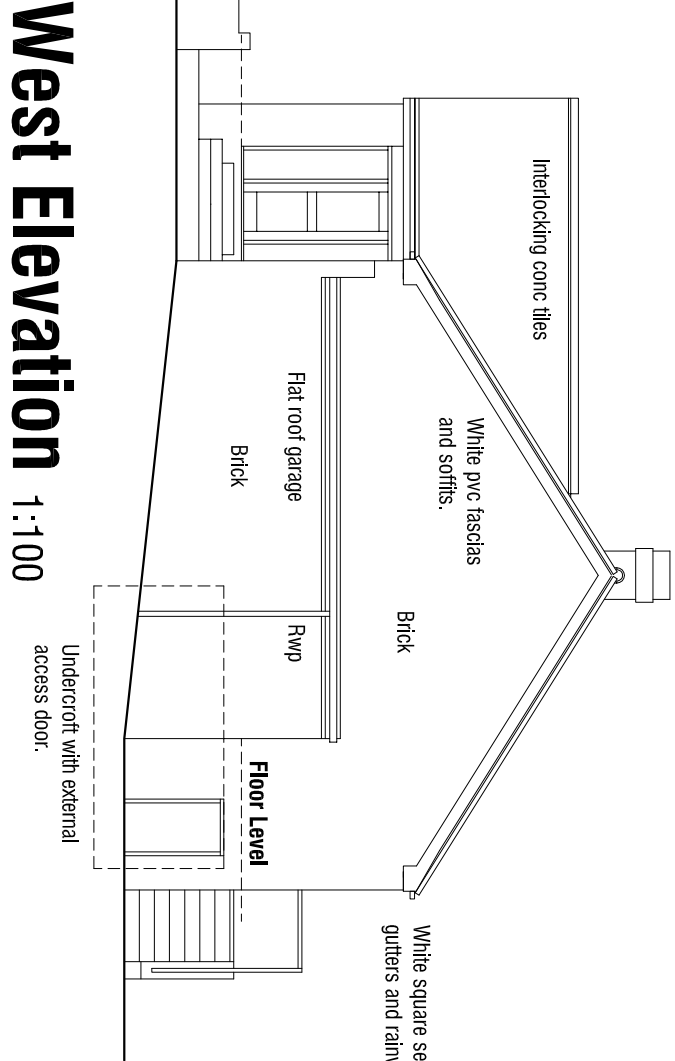


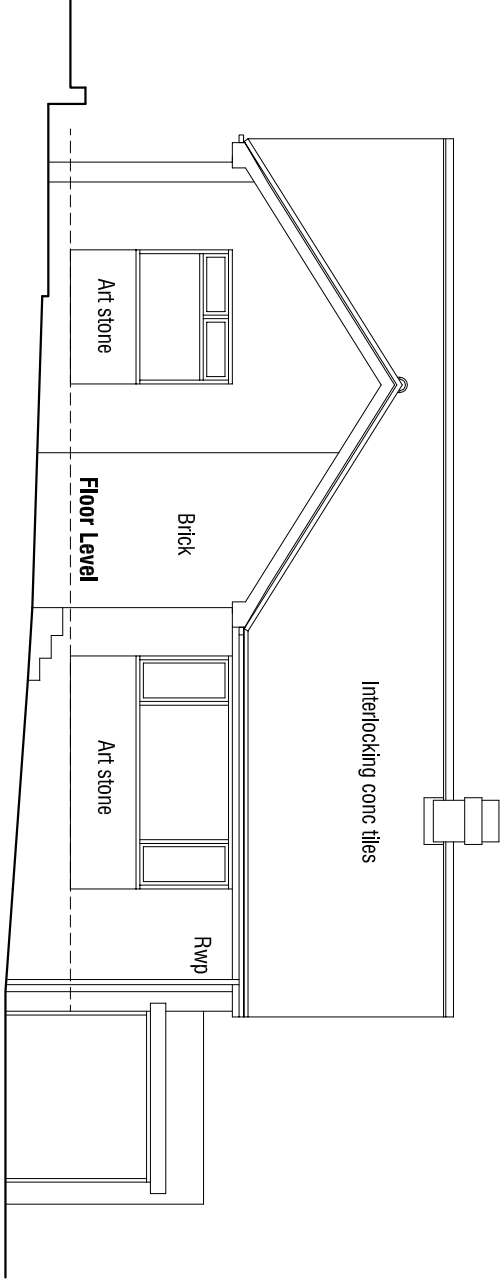

SURVEY

mboothdesign
architectural design and building consultants

Fairfield House
Barnesdale Close Barnsley
T: 01226 266256
M: 07881 688300
E: info@mboothdesign.co.uk

Scale: 1:50 1:100 1:200 @ A1 Drawn MAB
Date MARCH 2014 Ref. 14.11

Dwg No. S1 Rev.

Copyright mboothdesign. All dimensions in millimetres unless otherwise stated.
Dimensions for setting out in existing buildings are to be checked and verified on site.