



**SITE LAYOUT**
**SCALE 1:500**

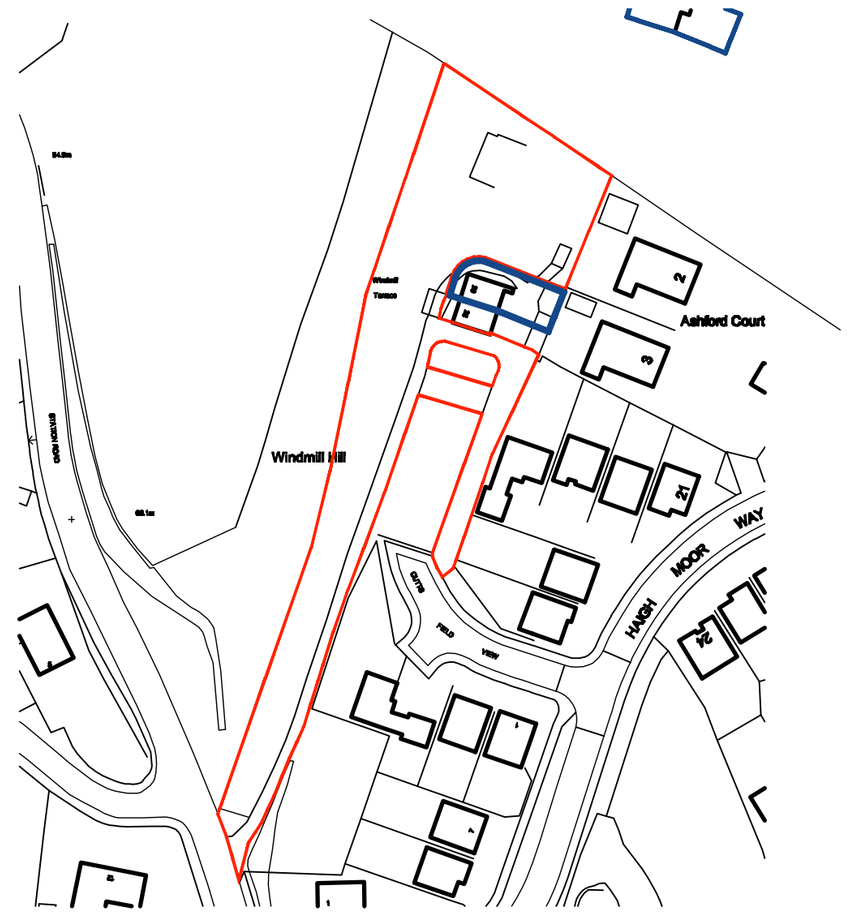


**LOCATION PLAN**
**SCALE 1:1250**


**White Agus Partnership**

PROVIDENCE VILLA,
42 SACKVILLE STREET,
BARNSLEY.
S70 2DB

Phone: 01226 206482
Fax: 01226 283030
Email: info@whiteaguspartnership.co.uk
Web: www.whiteaguspartnership.co.uk

SURVEYORS AND BUILDING DESIGN CONSULTANTS


| | |
|---|---|
| Project. RESIDENTIAL DEVELOPMENT 29 WINDMILL TERRACE, ROYSTON BARNSLEY, S71 4HQ | Client. MR HOWARD CUTTS |
| Drawing Title. LOCATION PLAN | Date. JULY 12 / Scale. AS SHOWN |
| | Ref. 12–032 / Dwg. No. 01 / Rev. B |

| Date | Suffix | Description | Date | Suffix | Description |
|---|---|---|---|---|---|
| 17/10/12 | A | | | | |
| 18/01/13 | B | REVISED ACCESS | | | |