

1

2

3

4


NOTES:

All drawings to be read in conjunction with all other drawings as noted on issue sheet.

Application boundary: 

Adjoining land in clients ownership  indicated thus (where applicable):

McDonald's Demise Indicated thus: 

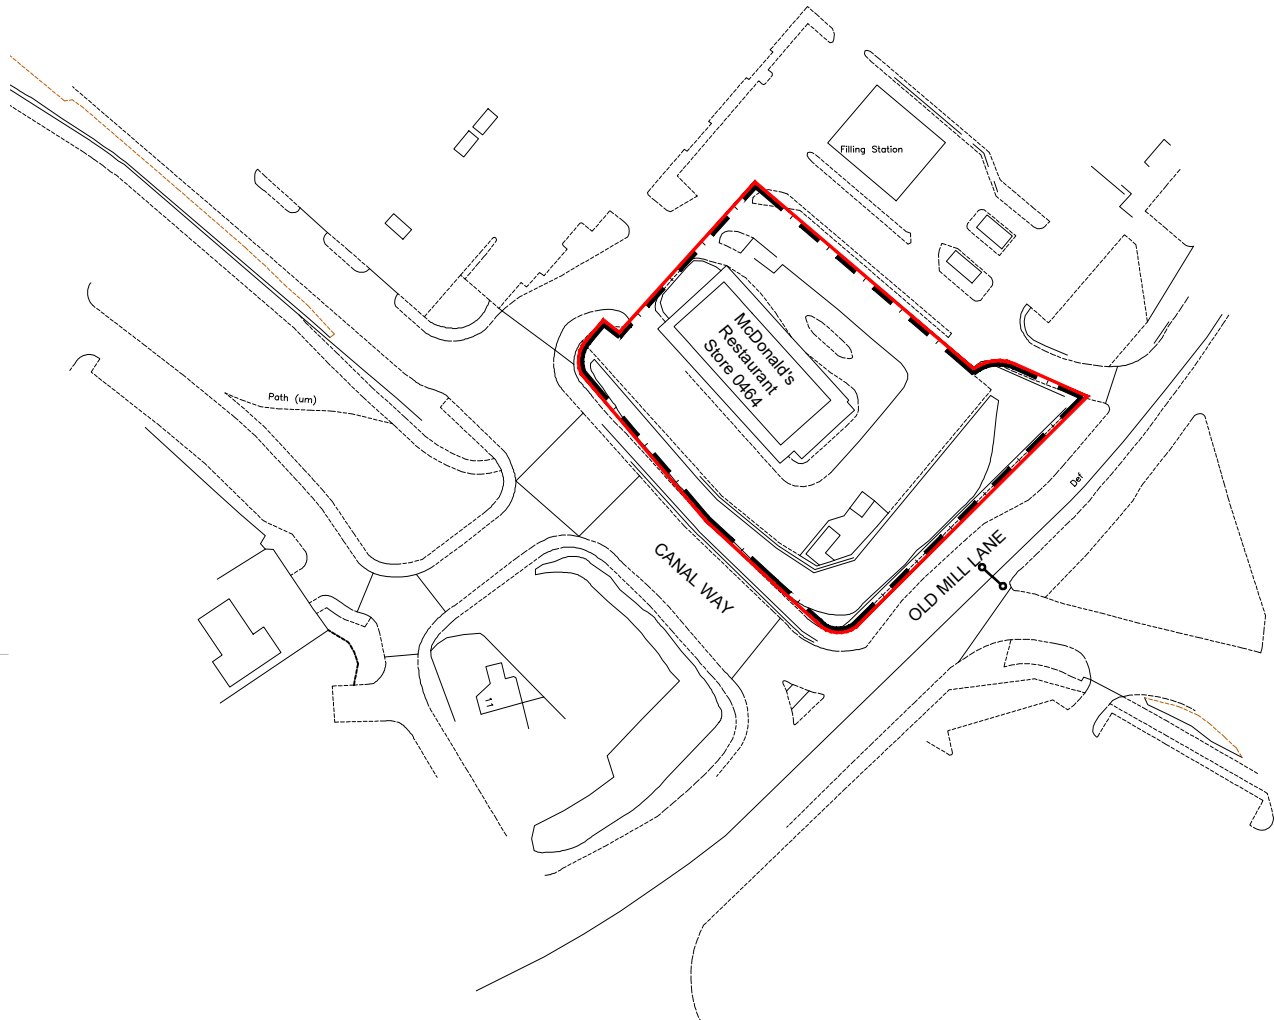

© CROWN COPYRIGHT AND DATA RIGHTS 2022. OS 100060020

A	13-03-23	First Issue	PG	PF
REV	DATE	DRAWING REVISIONS	BY	CHECKED

This drawing has been reviewed and signed off by McDonald's Restaurants Ltd any errors, changes or discrepancies should be reported to the McDonald's project manager and designers prior to commencing work on site

Name (PM):

Date:

Signature:

GENERAL NOTES:

All works are to be undertaken in accordance with the Building Regulations and the latest British Standards.
All proprietary materials and products are to be used strictly in accordance with the manufacturers recommendations.
All dimensions to be checked on site prior to construction.

PROPOSED DEVELOPMENT AT		STORE No :-
Old Mill Lane Barnsley S71 1LN		0464
ON BEHALF OF :-		
McDonald's Restaurants Ltd		
DRAWING TITLE :-		
Location Plan		
DRAWN BY	CHECKED BY	DRAWING No.
PG	PF	P21-050-0464-01
SCALE & SIZE	DATE	REV No.
1:1250@A4	10-03-2023	A




C7 Architects Ltd
P14 House,
Riverway Industrial Estate,
Peasmarsh, Surrey
GU3 1LZ



Location Plan

Scale 1:1250

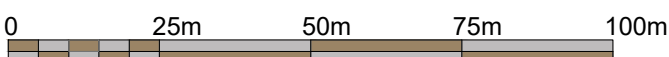

1

2

3

4