


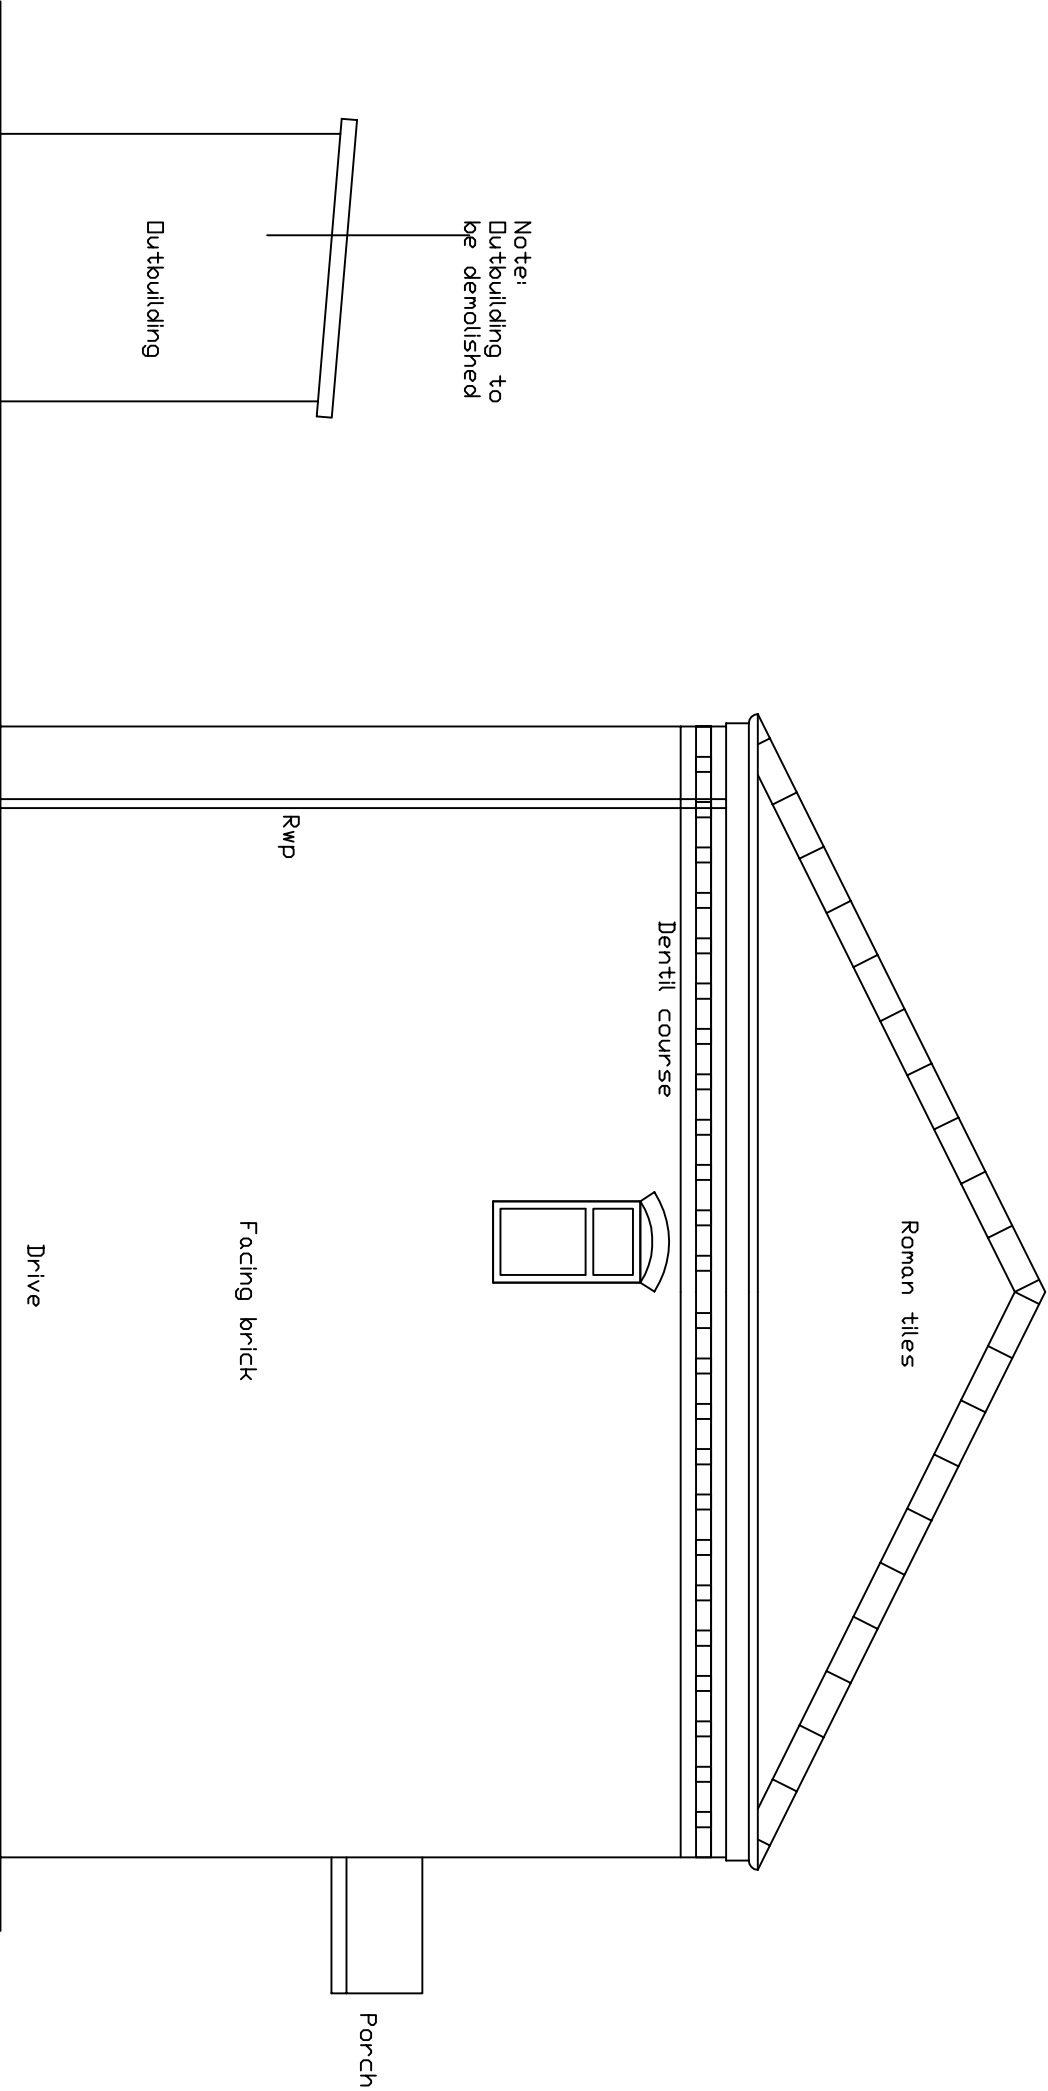

Note:
Outbuilding to
be demolished

Outbuilding

RWP

Facing brick

Drive

Porch

Roman tiles

Dentil course

EXISTING SIDE
ELEVATION 1:50

Revisions	A. A----	00-00-
This drawing is for planning permission only and is not a construction drawing.		
Drawing Title	EXISTING-SIDE	
Job No. - Dwg No.	AC/2014/2	—
Client:	Adrian and Claire Betty 5 Fern Road Limerick S75 3DE	
Scale.	1:50	