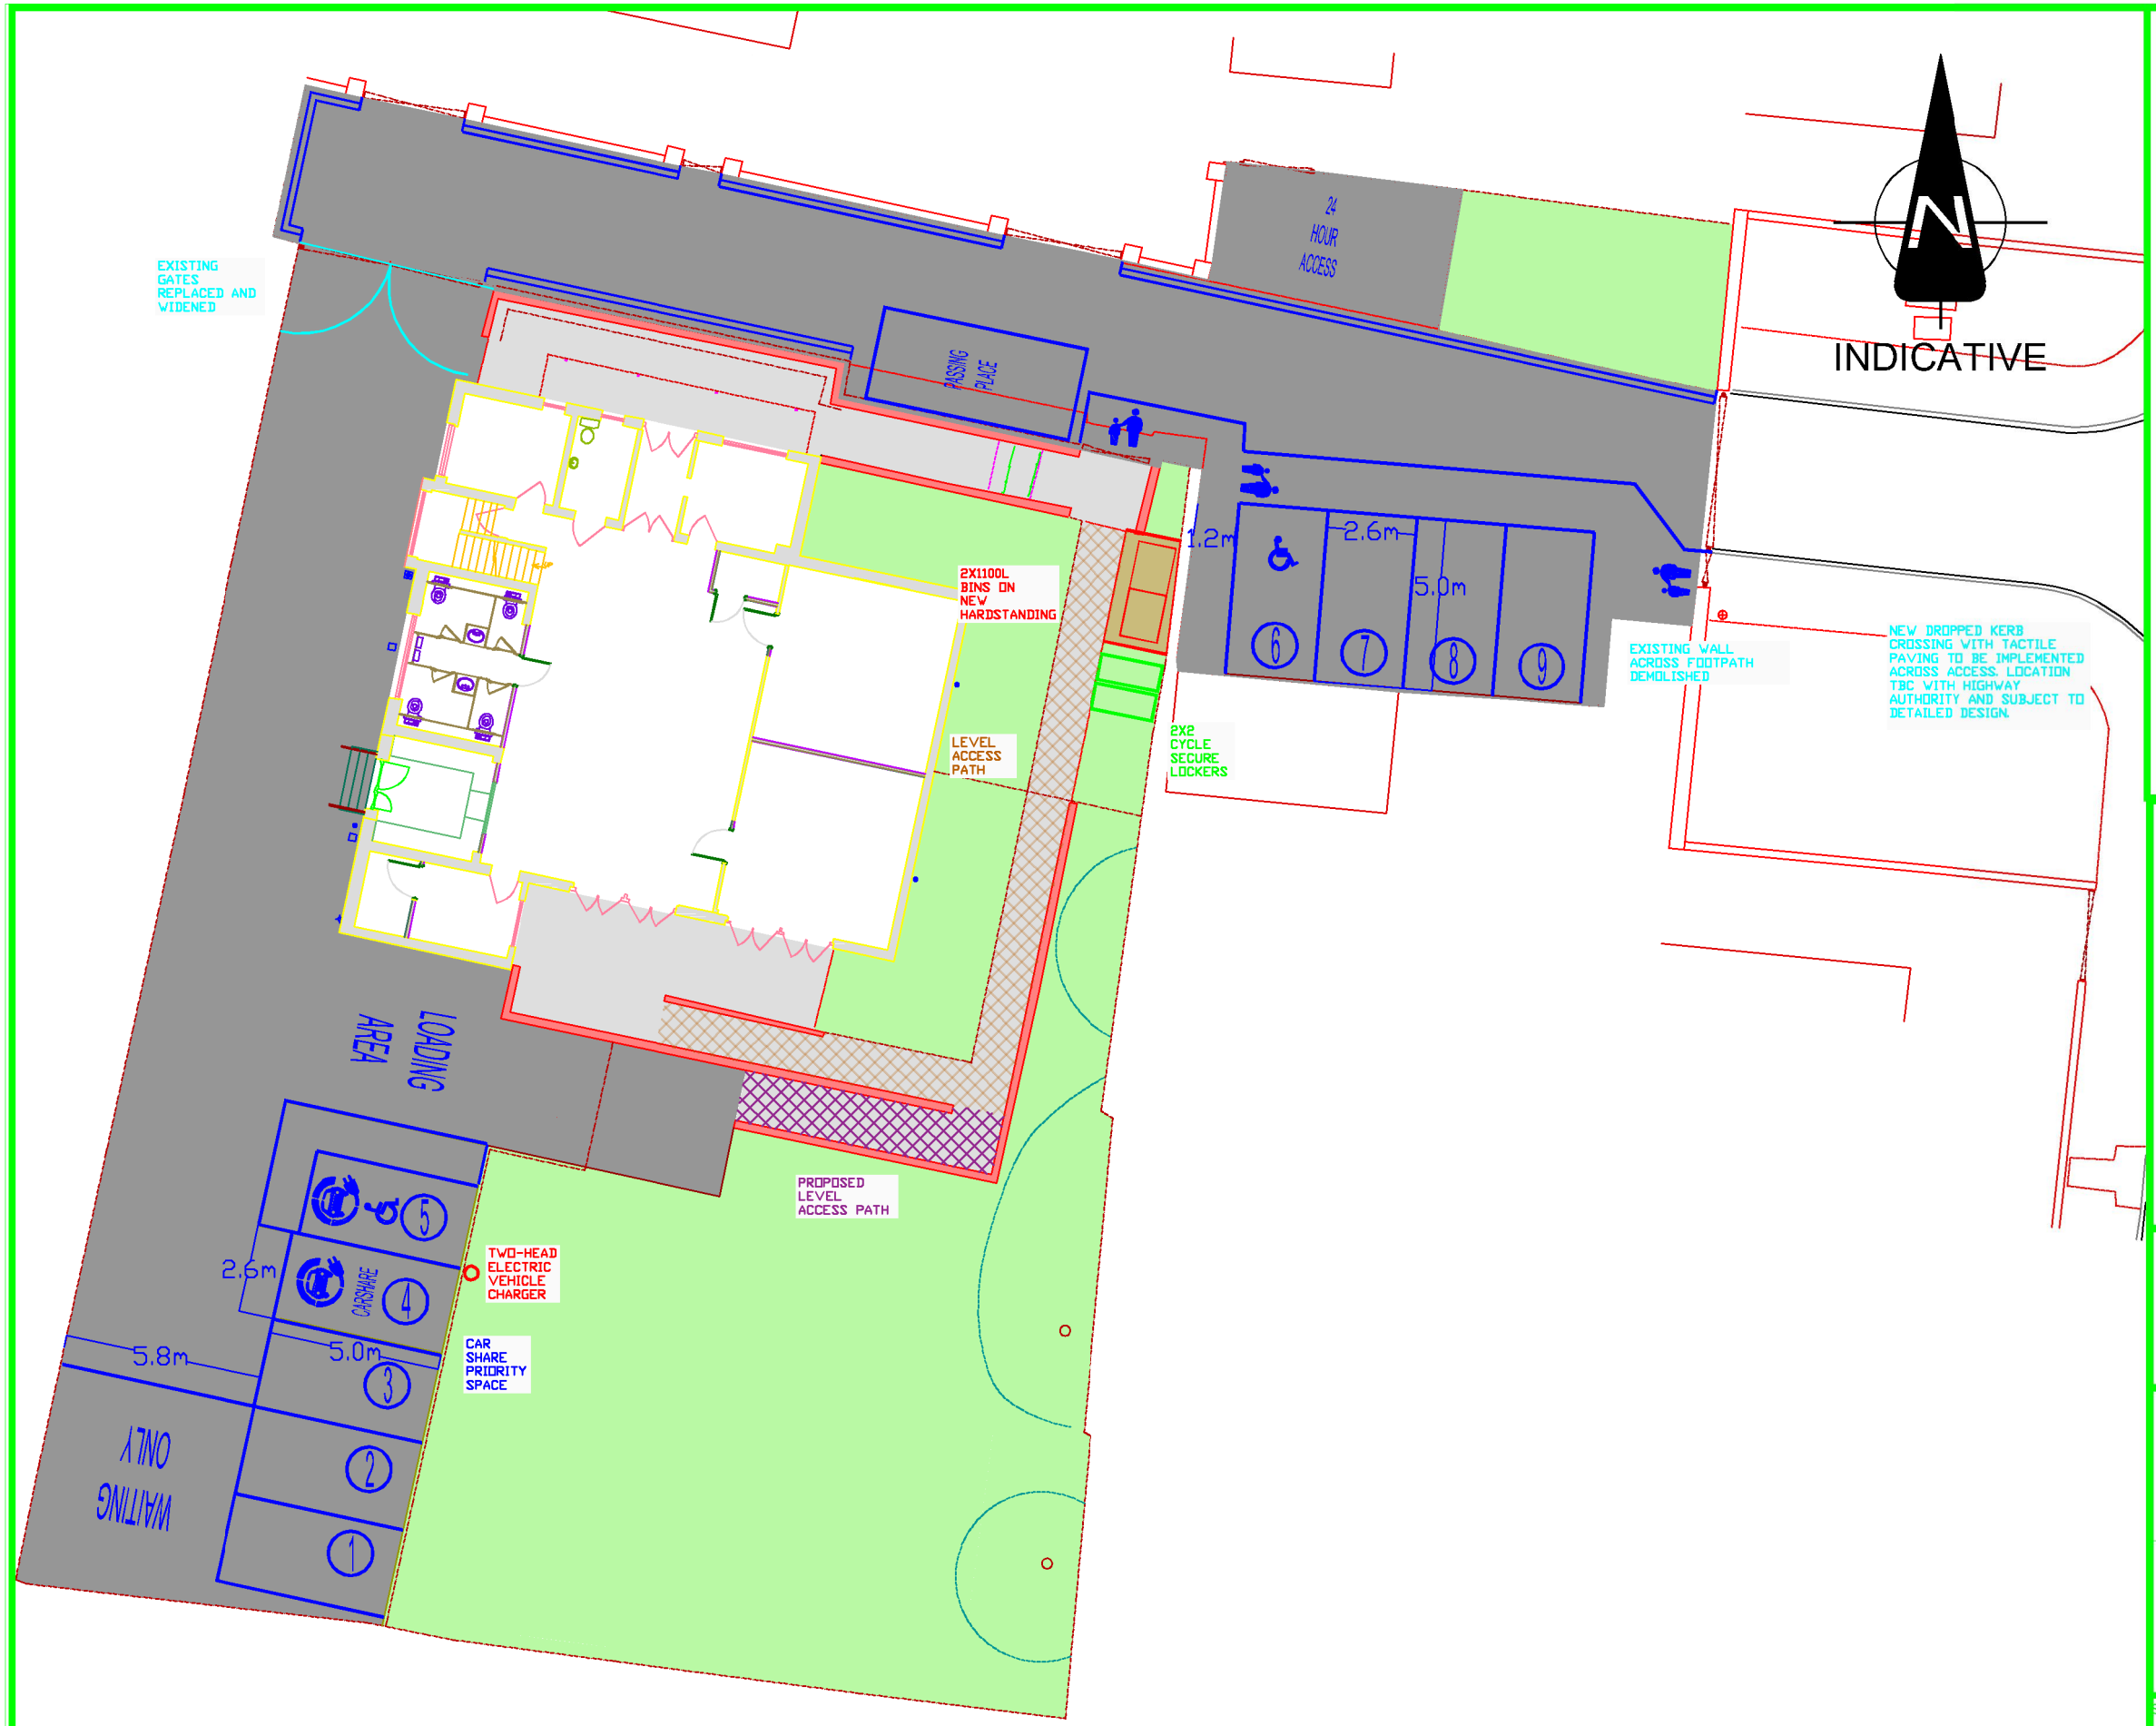


NEW DROPPED KERB CROSSING WITH TACTILE PAVING TO BE IMPLEMENTED ACROSS SITE ACCESSWAY. DETAILED DESIGN TO BE AGREED WITH HIGHWAY AUTHORITY AND IMPLEMENTED PRIOR TO THE DEVELOPMENT BEING BROUGHT IN TO USE

Tel : 01924 684 000 Email : info@devplanning.co.uk
http://www.devplanning.co.uk

CLIENT:
WATERTON ACADEMY TRUST

PROJECT:
WATERTON NEWSTEAD ACADEMY

TITLE:
TRANSPORT LAYOUT

SCALE @ A3:	APPROVED:	DATE:
NTS	DRS	08/11/2022

PROJECT No:	DRAWING No:	REV:
2022276	DPL SK002	B

© Development Planning Limited