



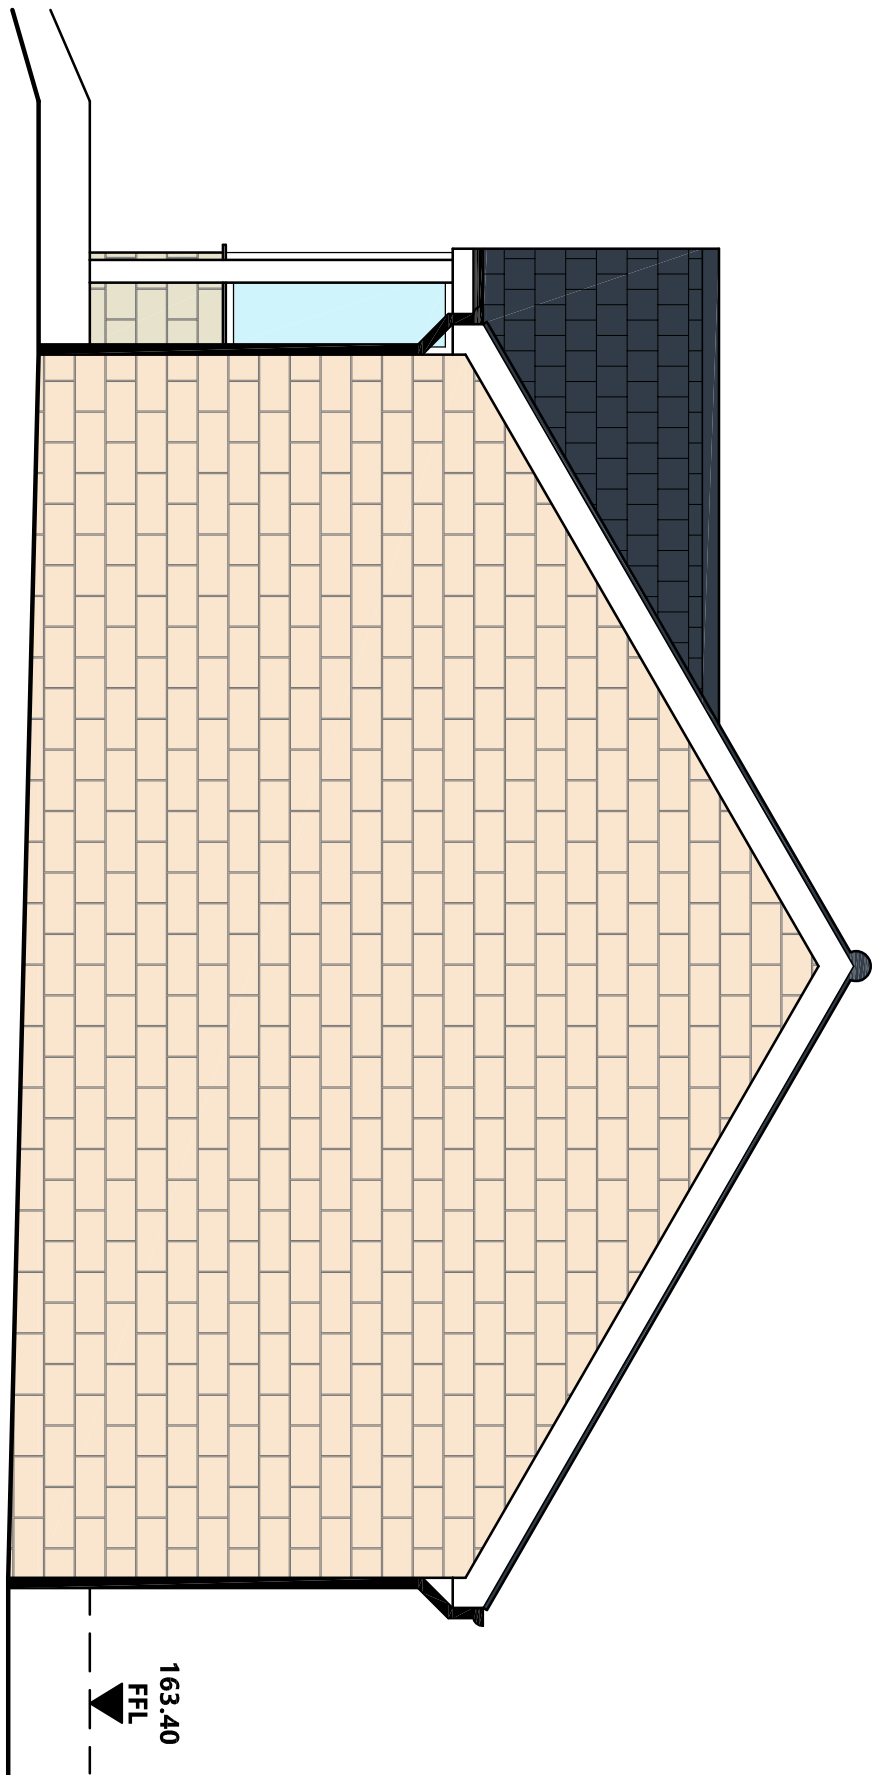


ELEVATION A

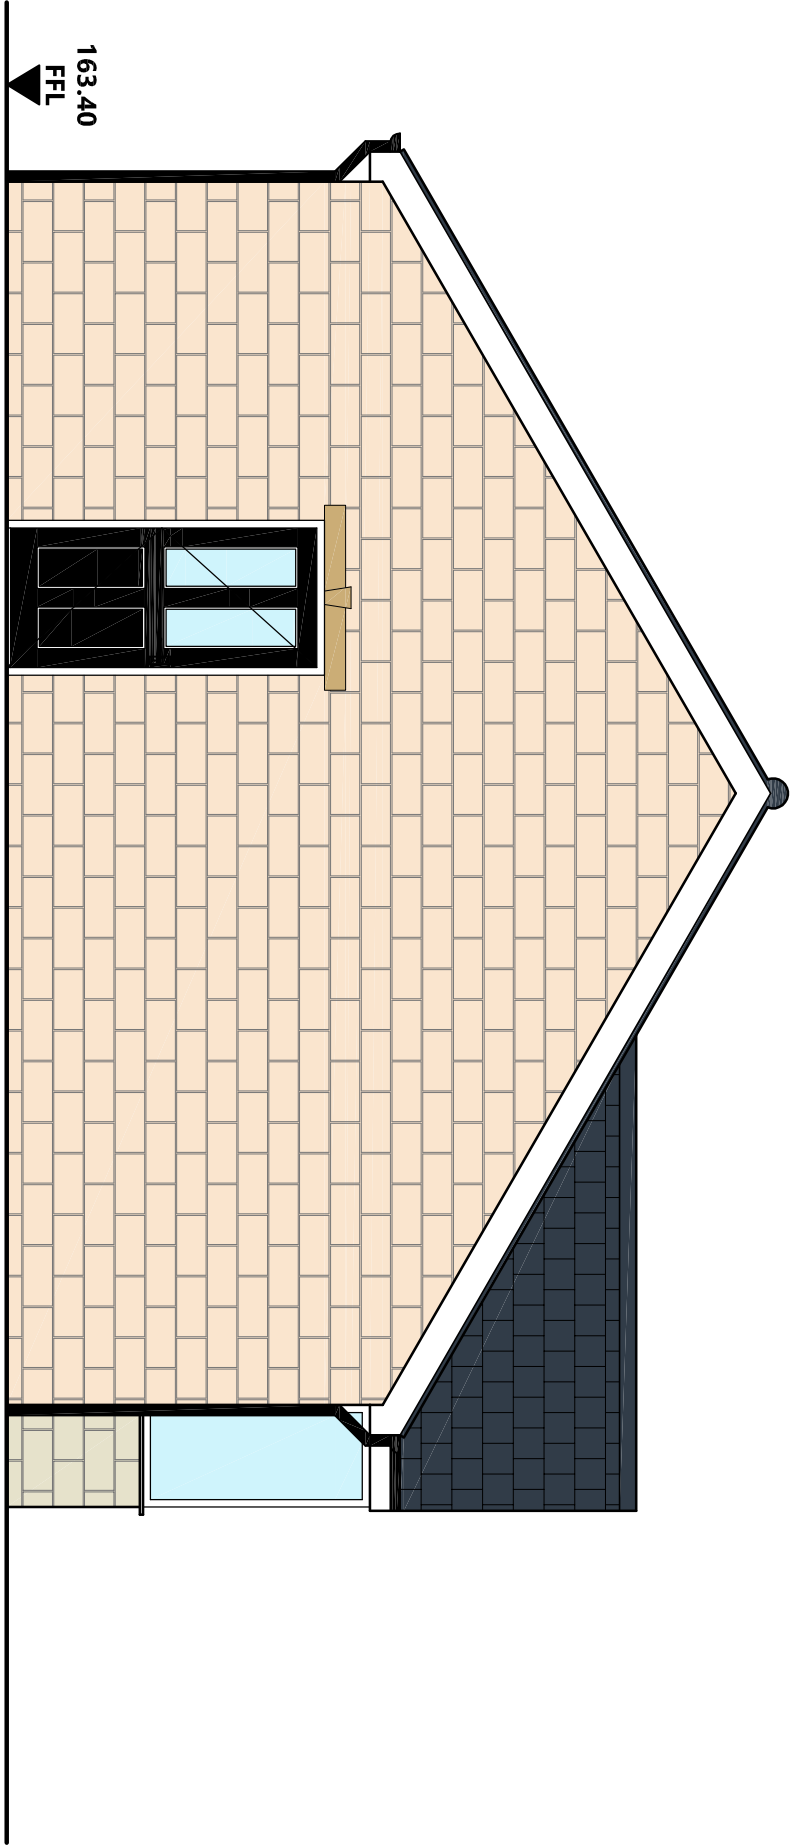

ELEVATION B



ELEVATION C

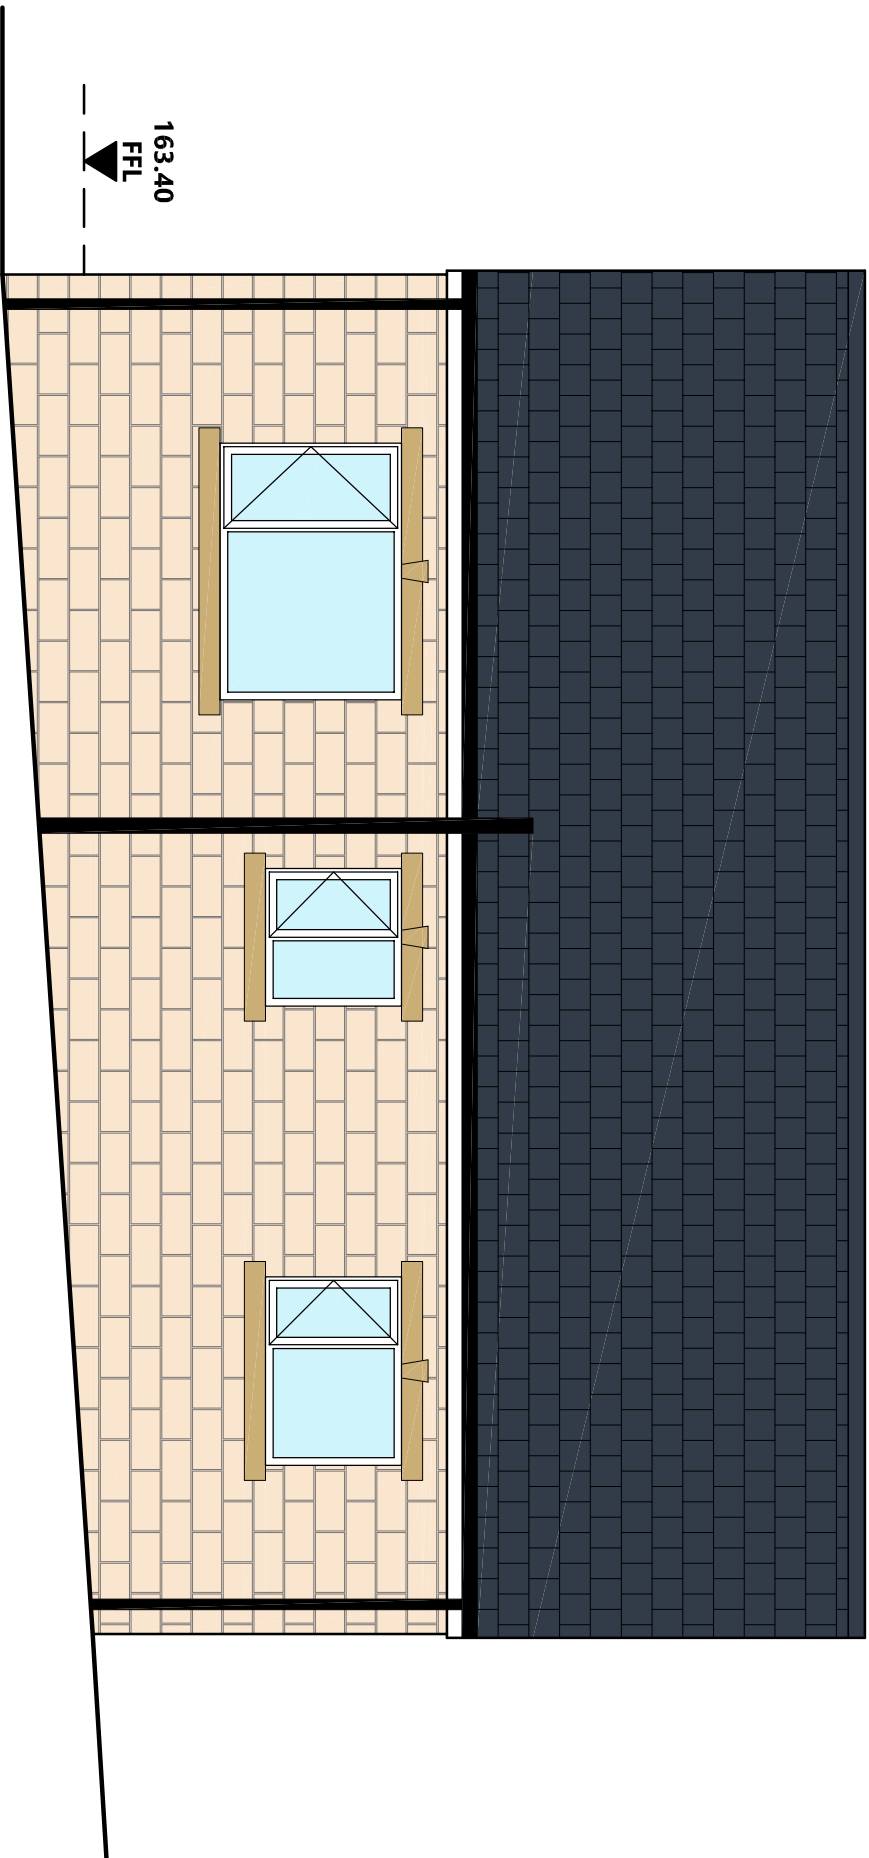

ELEVATION D

Ref	Date	Revision	Initial
Project / Client			
RESIDENTIAL DEVELOPMENT LAND AT WHARNCLIFFE SILKSTONE WMC TANKERSLEY FOR OLIVER DEVELOPMENTS			
Drawing Title:			
PROPOSED ELEVATIONS (PLOT 4)			
Drawing No:			
15/042/12			
A1			
Sheet Size			
John Hill ASSOCIATES LTD			
Architectural & Surveying Consultants			
6 Shaw Wood Way			
Shaw Wood Business Park			
Doncaster DN2 5TB			
Tel: 01302 364565 Fax: 01302 364588			
enquiries@jh-a.co.uk			
Scale:			
1:50			
Date:			
JANUARY 2016			
Drawn By:			
DJT			
Checked By:			
AH			