




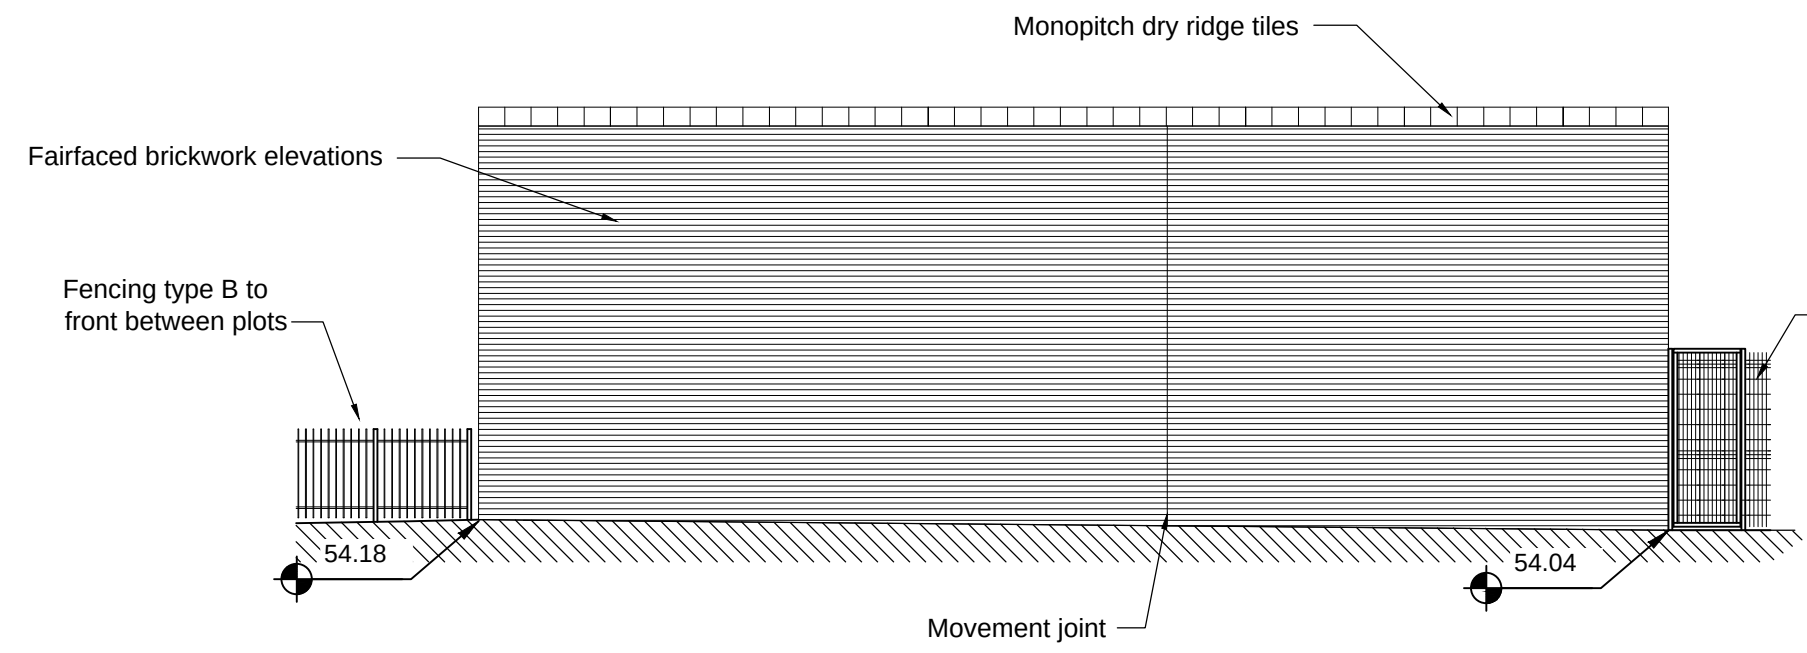


01 North Facing Elevation
1:100

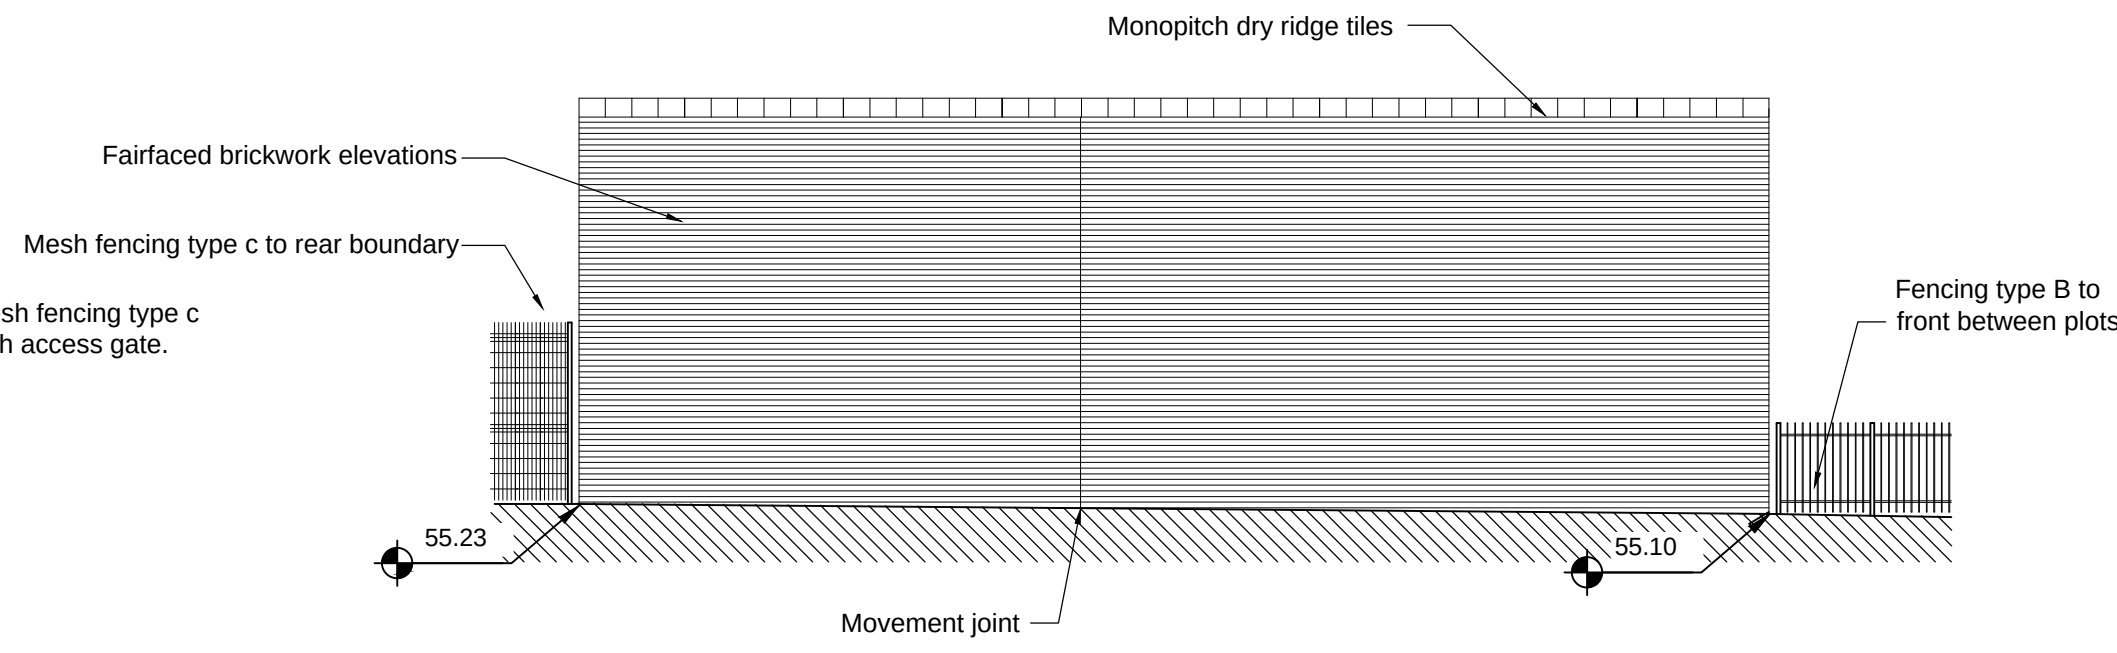


05 South Facing Elevation
1:100

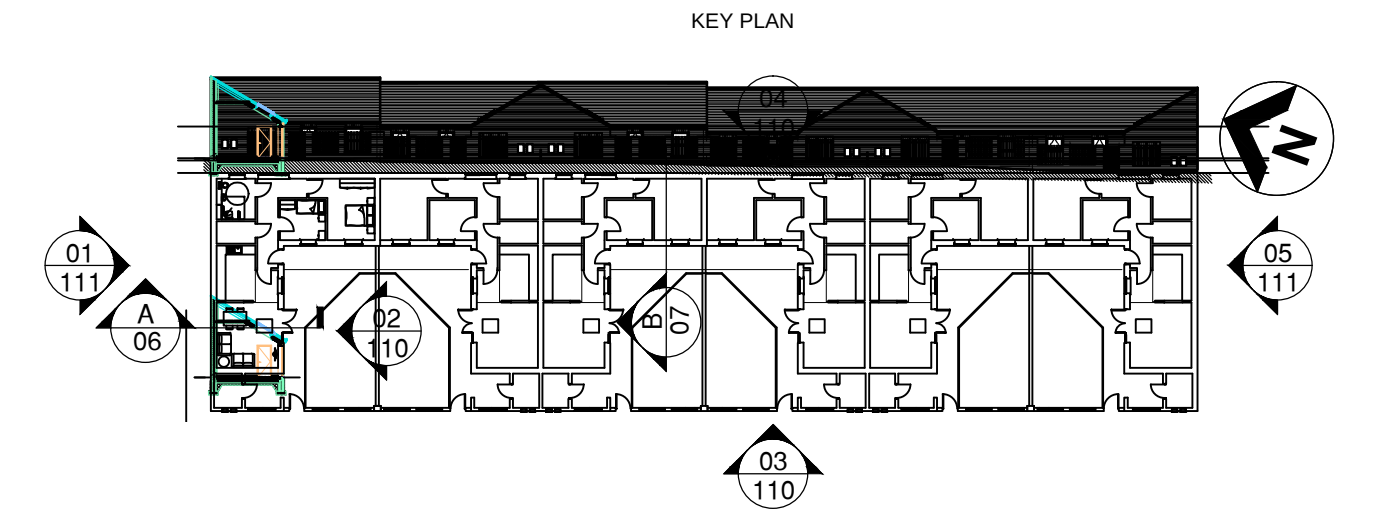

01 Elevation Location Plan
1:500
Notes:

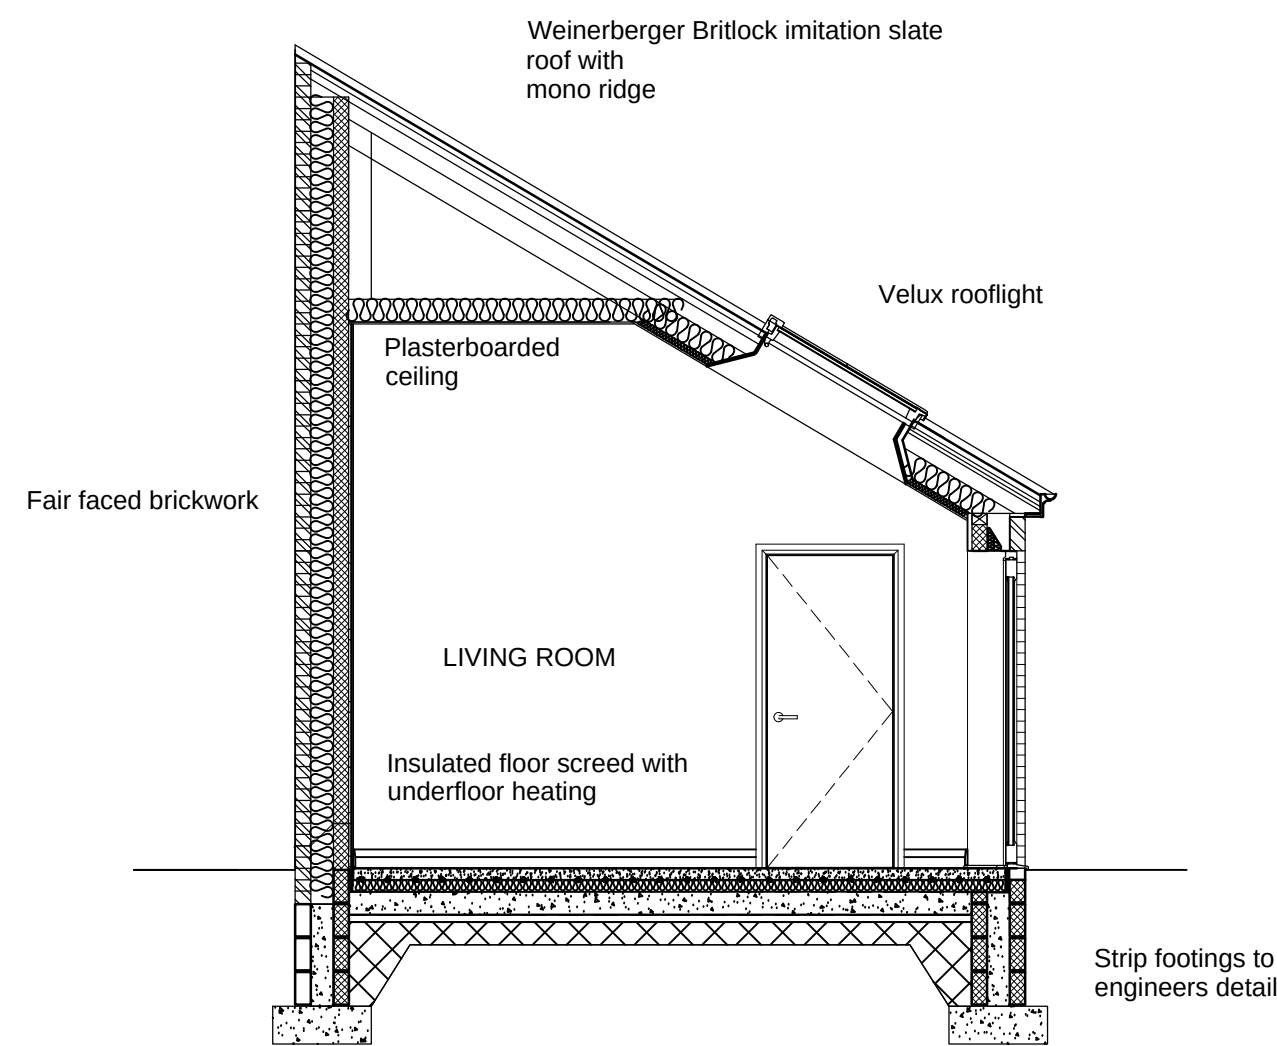

06 Indicative section through living room
1:50

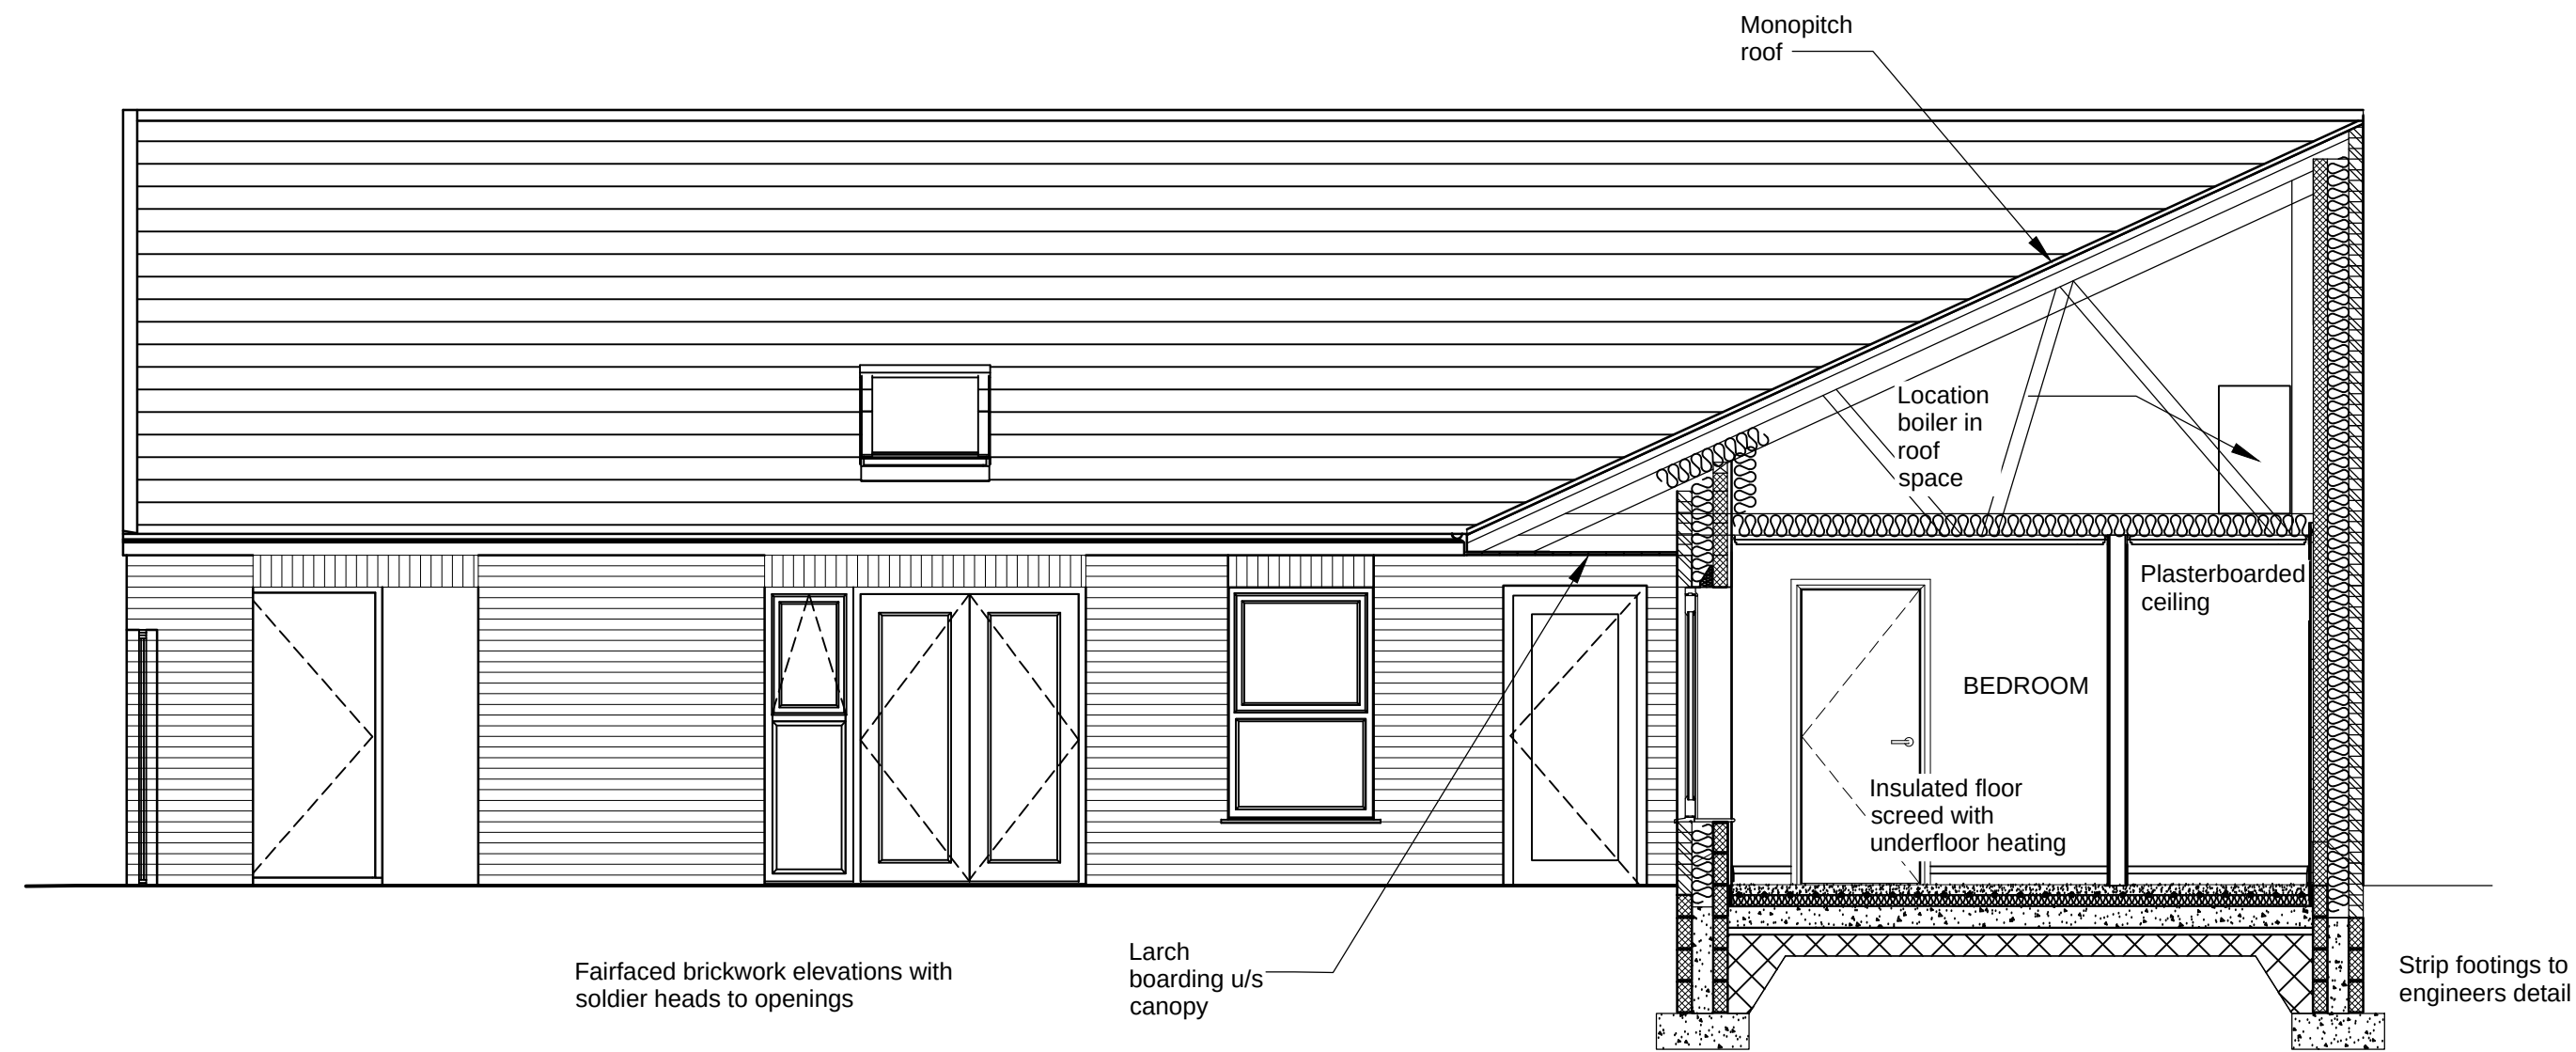

07 Indicative section through bedrooms
1:50

Levels updated as highways levels						
P6	Phepp	13.11.17	BST	13.11.17		
Levels updated as highways comments and plaster boarded ceiling not suspended.						
P5	Phepp	13.10.17	SBL	13.10.17		
Text relocated for clarity						
P4	Phepp	4.10.17	LJK	4.10.17		
Drawing updated for tender issue						
P3	Phepp	22.9.17	LJK	22.9.17		
Bedroom extension added.						
P2	Phepp	19.9.17				
FIRST ISSUE						
P1						
COMMENT						
REV	DRAWN	DATE	CHECKED	DATE	APPROVED	DATE

THIS DRAWING IS PRODUCED FOR USE IN THIS PROJECT ONLY AND MAY NOT BE USED FOR ANY OTHER PURPOSE. NPS PROPERTY CONSULTANTS LTD ACCEPT NO LIABILITY FOR THE USE OF THIS DRAWING OTHER THAN THE PURPOSE FOR WHICH IT WAS INTENDED IN CONNECTION WITH THIS PROJECT AS RECORDED IN THE PURPOSE FOR ISSUE AND FILE STATUS CODE.

THIS DRAWING MAY NOT BE REPRODUCED IN ANY FORM WITHOUT PRIOR WRITTEN AGREEMENT OF NPS PROPERTY CONSULTANTS LTD.

© CROWN COPYRIGHT AND DATABASE RIGHTS 2017 ORDNANCE SURVEY LICENCE NUMBER 100022264

RESPONSIBILITY IS NOT ACCEPTED FOR OTHERS SCALING DIRECTLY FROM THIS DRAWING. DO NOT SCALE FROM THIS DRAWING. USE WRITTEN DIMENSIONS ONLY.

0m 1 2 3 6m

1:100
0m 5 10 15 30m

1:500

ORIGINAL SHEET SIZE **A1**

CLIENT	PROJECT
Berneslai Homes	Beever Street, Bungalow Courtyard Development
TITLE	
Site Side Elevations and typical sections	

STATUS CODE	PURPOSE OF ISSUE	DRAWN BY
S2	TENDER	PHepp

SCALES	DISCIPLINE	PROJECT NUMBER
1:100	ARCHITECT	17-1-1237
DRAWING NUMBER	REV CODE	
NPS-DR-A-(00)-111	P6	

nps group

NPS Barnsley Ltd
Gateway Plaza, Sackville St, Barnsley, South Yorkshire, S70 2RD,
Tel: 01226 774606, Email: barnsley@nps.co.uk
web: www.nps.co.uk